



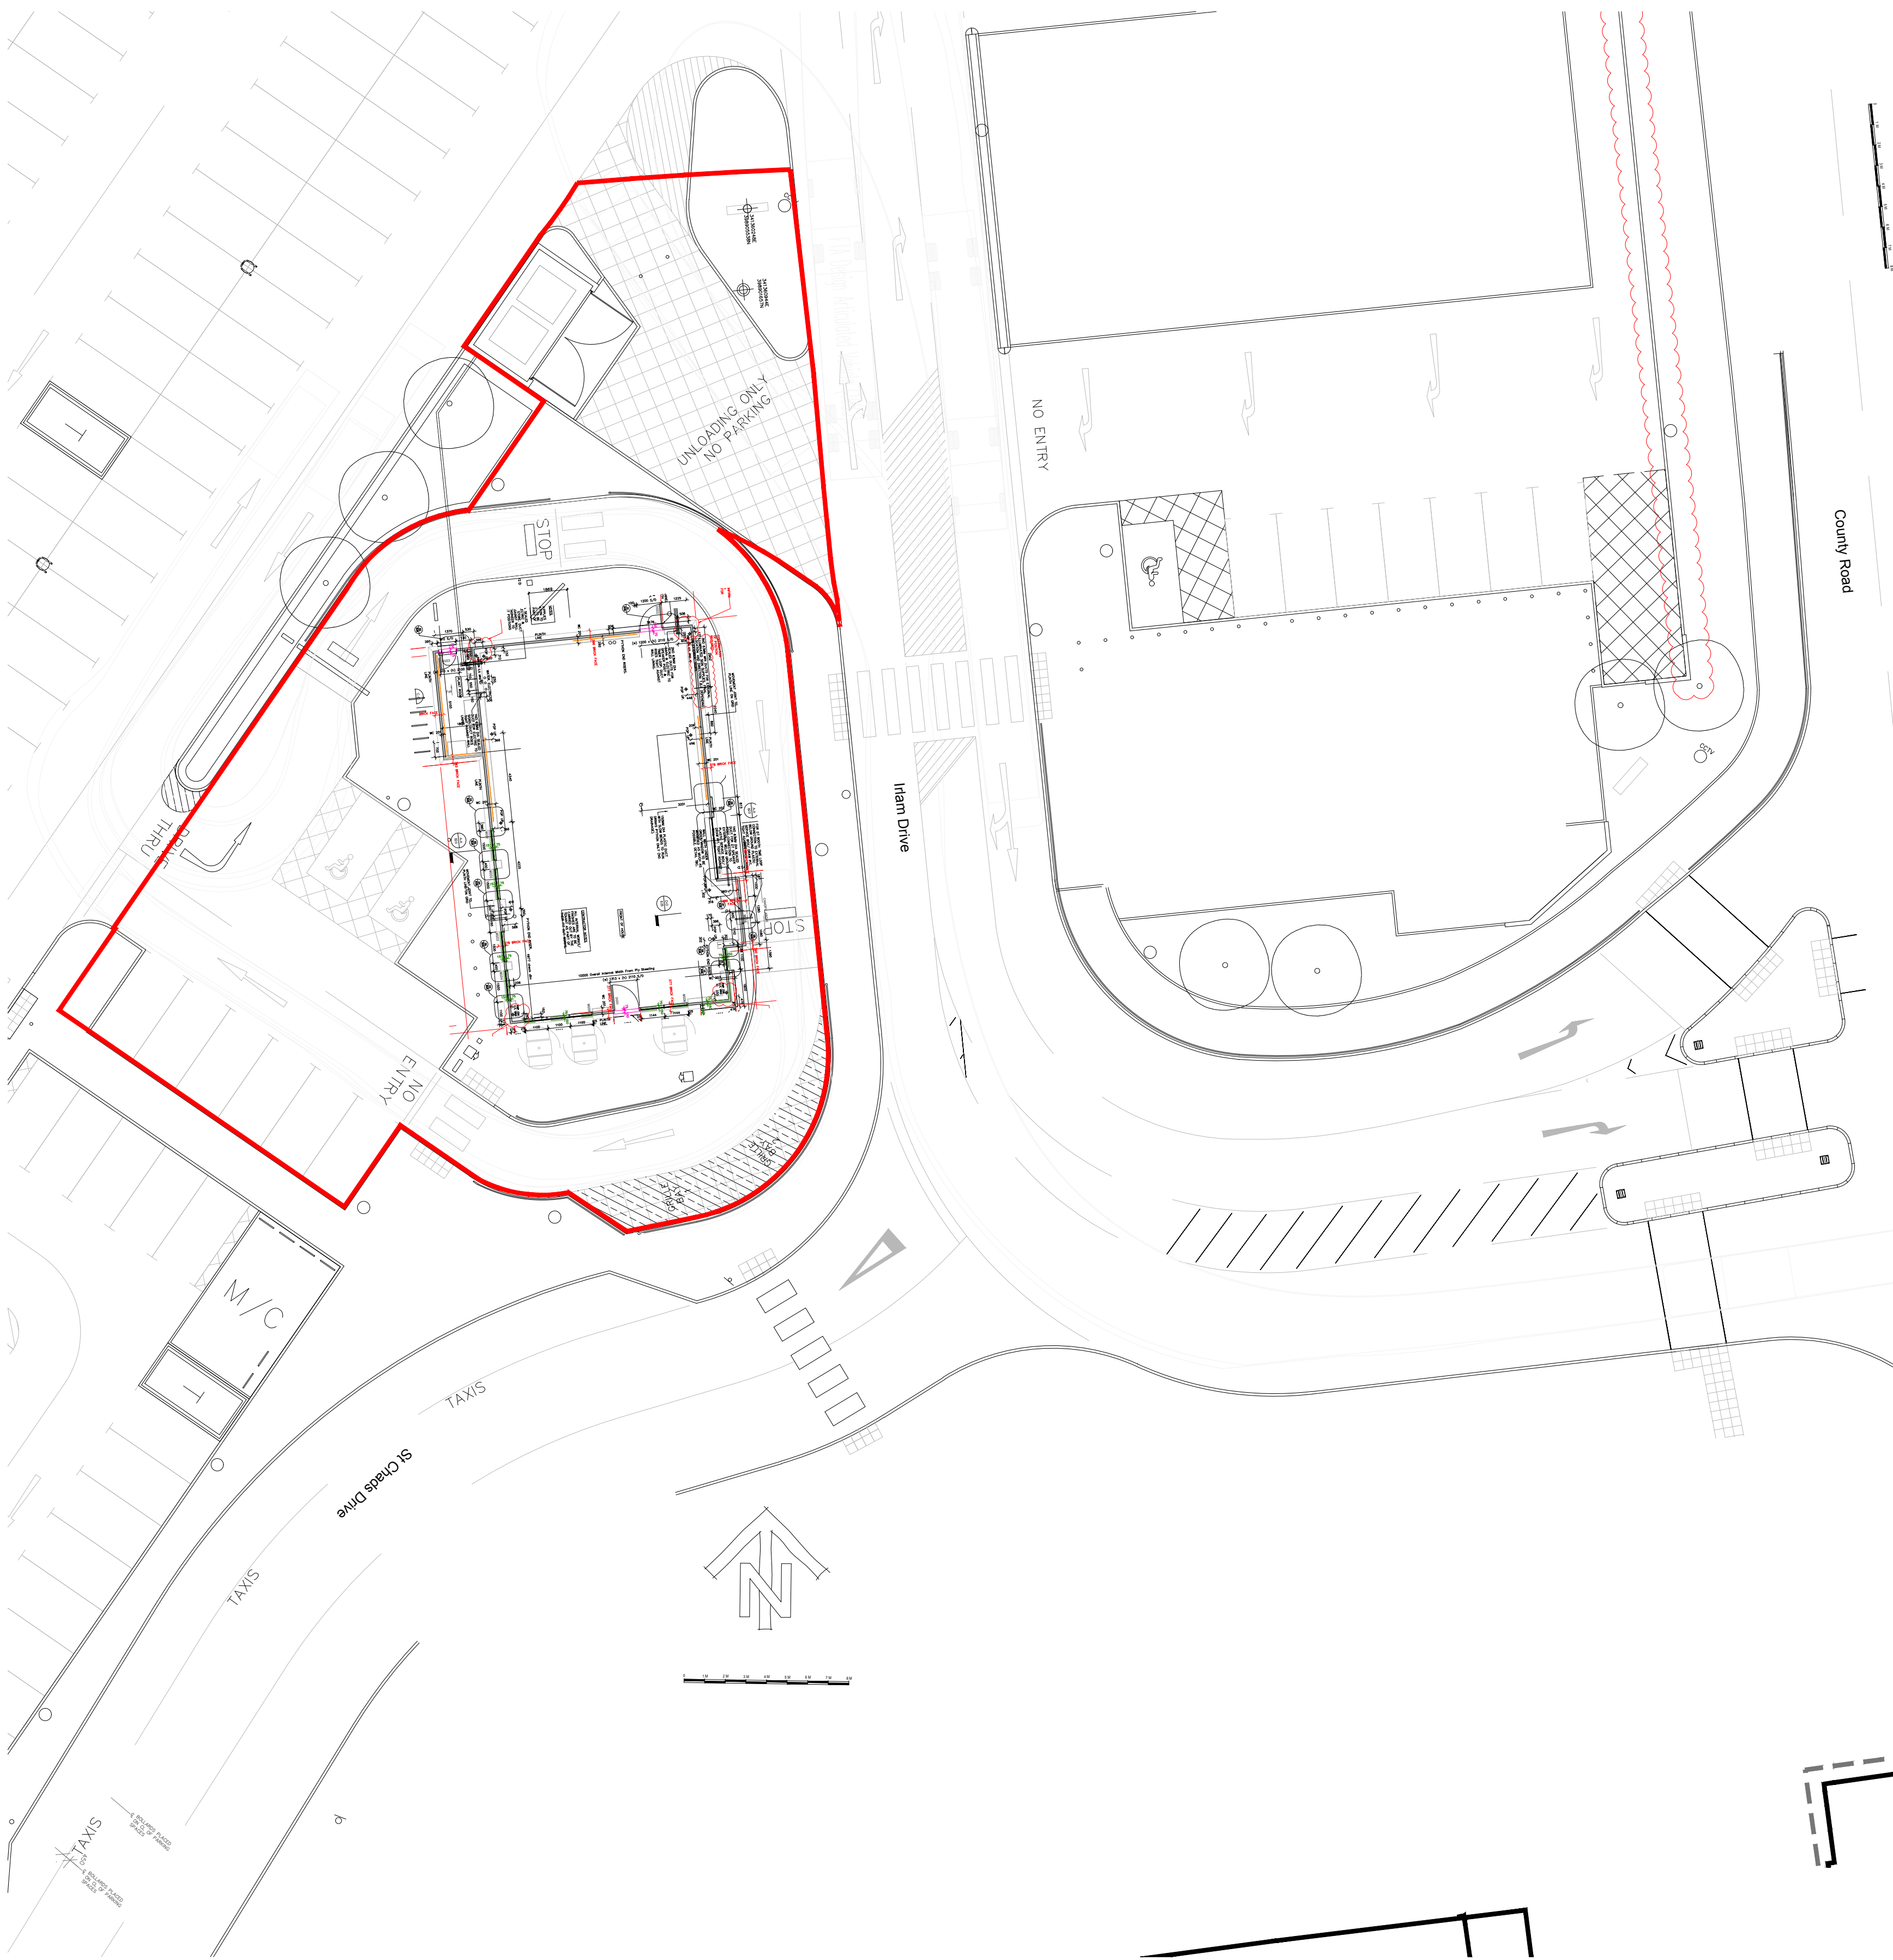

Location Plan
Scale - 1:200 @ A1

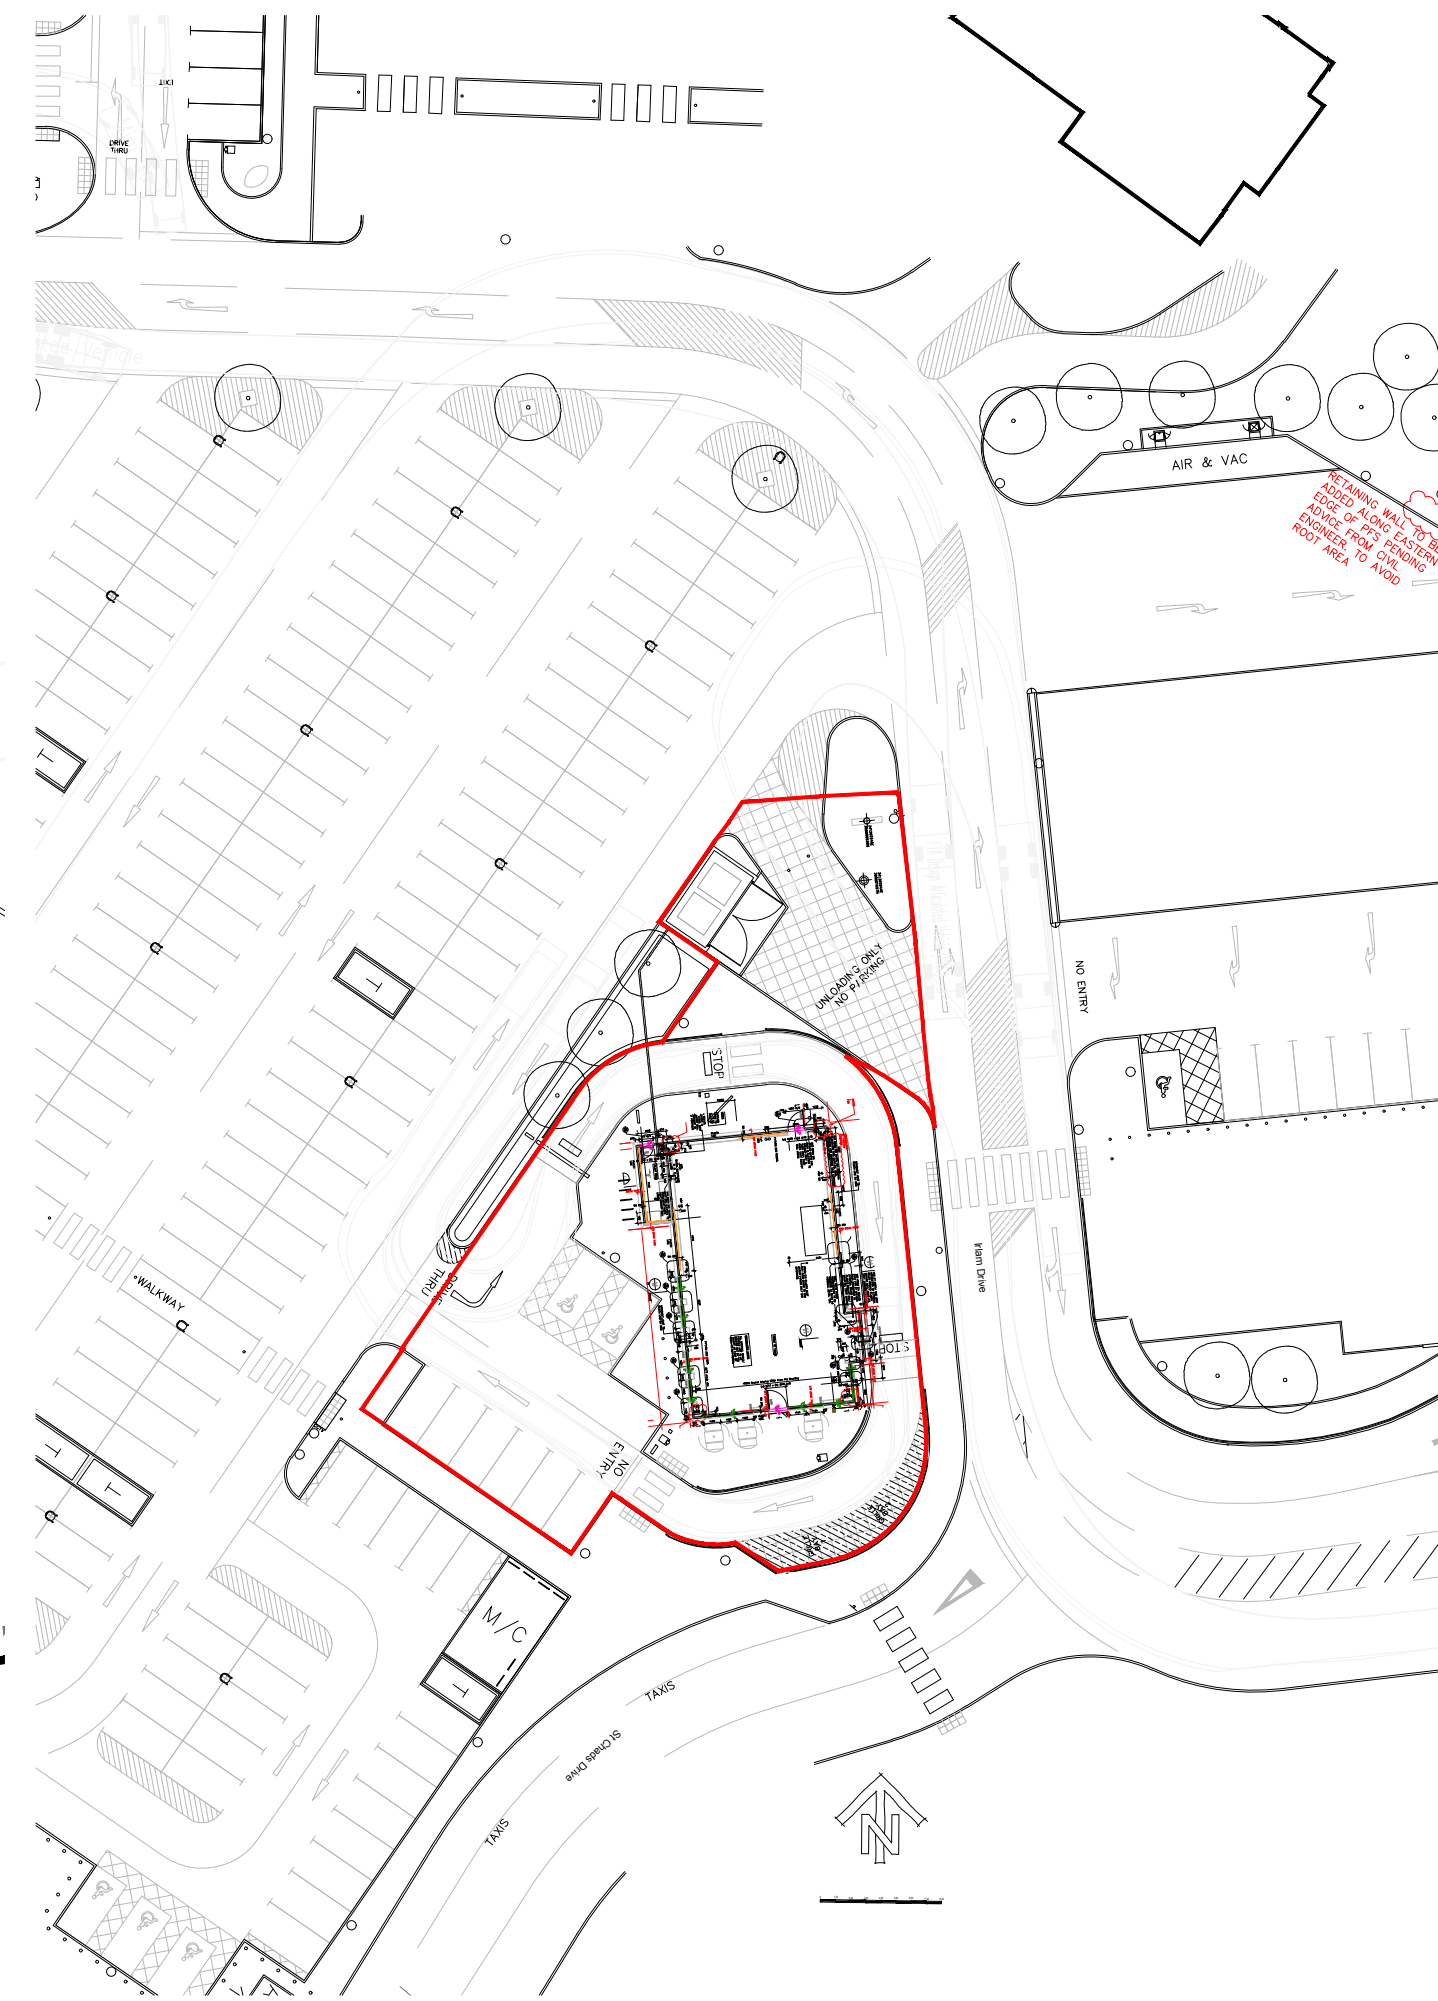


Location Plan
Scale - 1:500 @ A1

FOR APPROVAL

DESIGN SIGNOFF	
NAME / TITLE	
SIGNATURE	DATE

ALL DIMENSIONS TO BE CHECKED ON SITE.
DO NOT SCALE FROM THIS DRAWING EXCEPT FOR
THE PURPOSES OF LOCAL AUTHORITY PLANNING

REV	DATE	DESCRIPTION

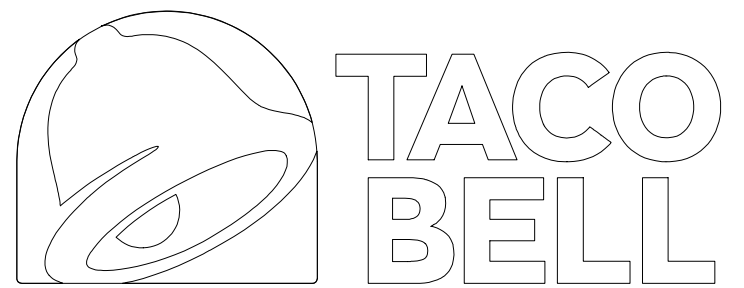

PYE DESIGN ARCHITECTS
RIBA Chartered Practice
29 Market Street
Hindley
Wigan
WN2 3AE
01942 256007
info@pyedesign.co.uk
www.pyedesign.co.uk

NEW STORE

SITE ADDRESS
TACO BELL - Kirkby
Unit 15,
Irlam Drive
Kirkby
L32 8RJ
CLIENT / FRANCHISEE - QFM Group

DRAWING TITLE
Location Plan

DRAWN BY	CHECKED	DATE
CRS	ARP	APR 21
JOB NO.	SCALE	
4038	1:50 @ A1 (1:100 @ A3)	

DRAWING NO.	REVISION
182	D