East Elevation

Scale - 1:50 @ A1 / 1:100 @ A3

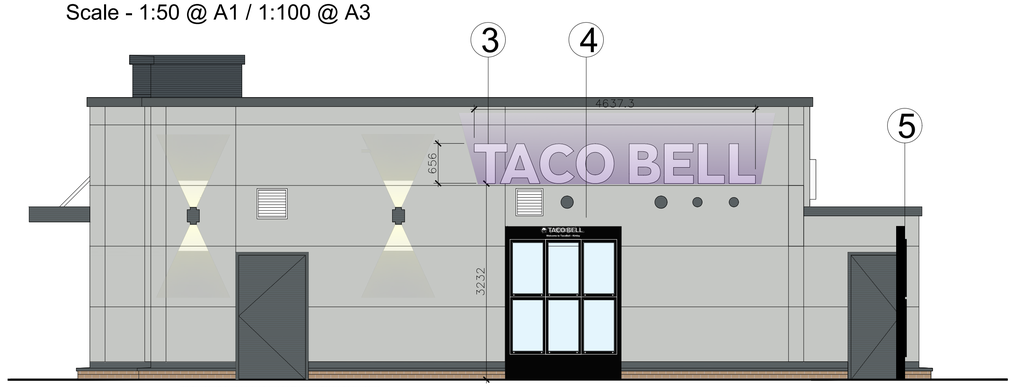

West Elevation

Scale - 1:50 @ A1 / 1:100 @ A3

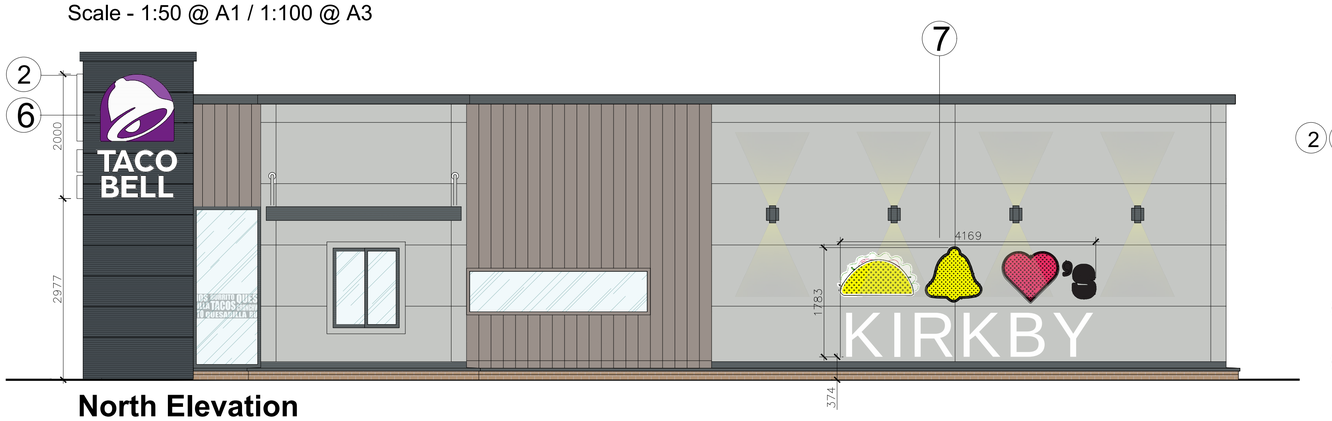

North Elevation

Scale - 1:50 @ A1 / 1:100 @ A3

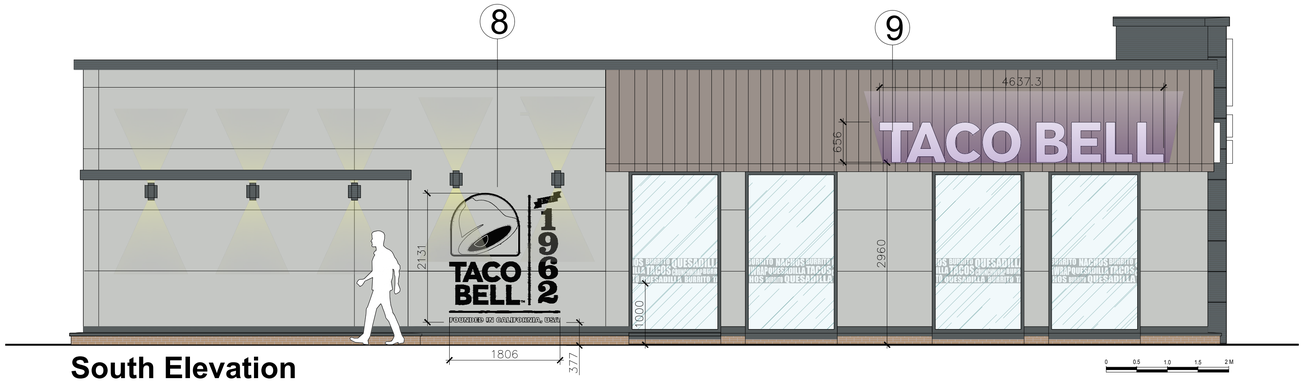

South Elevation

Scale - 1:50 @ A1 / 1:100 @ A3

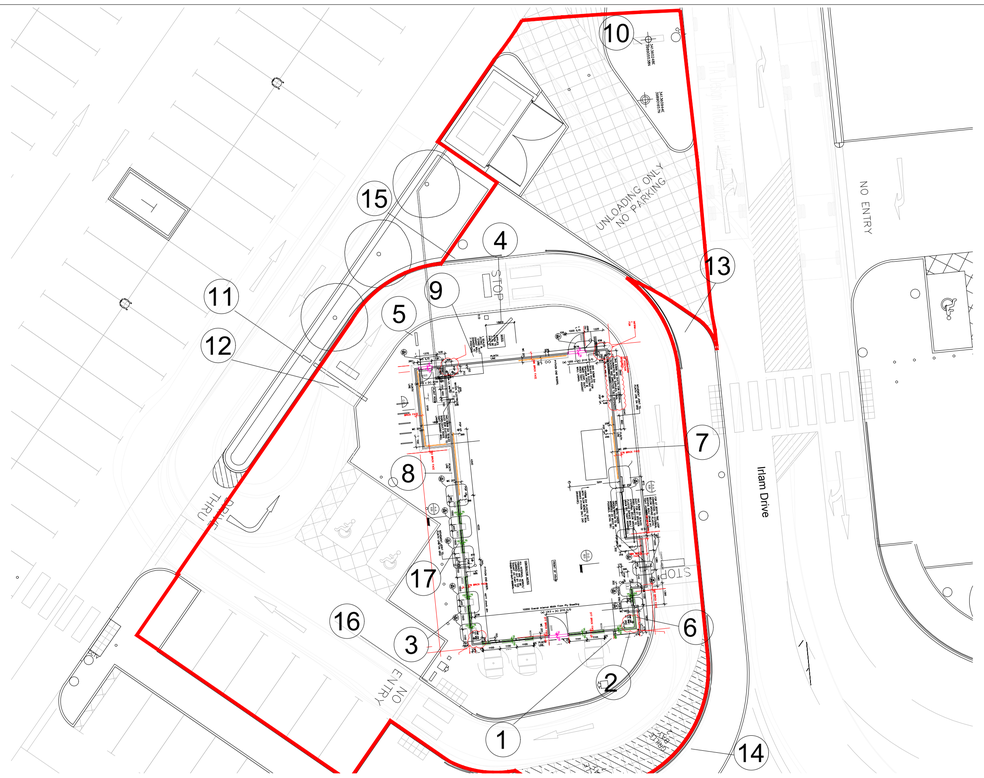

1 3 9 Signs No. 1, 3 & 9
Text Sign individual projecting brand letters located on wall. Letters formed as built up rim/return 0.9mm descaled st/stell powder coated Ral9016 white satin. Min 3mm opal 050 acrylic faces and 0.9mm descaled st/steel back trays to suit powder coated white gloss inside only with white LED(6000k) illumination. All illumination to be static

Sign Dimensions -4637.3mm L x 634.3mm H x 100mm D

2 6 Sign No. 2, 6

Shaped facsia Sign: powder coated folded aluminium panel with aluminium sode panels with coloured perspex front panel and vinyl graphics.
Static internal illumination 6000k cool white led.

Sign Dimensions - 1304mm W x 2000mm H x 100mm D

4 Taco Bell Menu Board - refer to Drawing no. 181

5 Taco Bell Leader Board - refer to drawing no. 181

7 Sign No. 7

Taco Bell Loves. Vinyl graphic sign applied to external wall panel

Sign Dimensions - 4169mm W x 1783mm H

Artwork example - City name to be 'Kirkby'

8 Sign No. 8

Taco Bell Est in 1962. Vinyl graphic sign applied to external wall panel

Sign Dimensions - 1806mm W x 2131mm H

17 Sign No. 17
Vinyl Graphic Artwork applied vinyl to the internal glazing face. Sized to fit across glazing panels. Artwork 400mm high and 1000mm from finished floor level. Width is dependent on window panes.

Refer to drawing no.181 for details of Signs 10- 16.

FOR APPROVAL

DESIGN SIGNOFF	
NAME / TITLE	
SIGNATURE	DATE

ALL DIMENSIONS TO BE CHECKED ON SITE.
DO NOT SCALE FROM THIS DRAWING EXCEPT FOR THE PURPOSES OF LOCAL AUTHORITY PLANNING

REV	DATE	DESCRIPTION

TACO BELL

PYE DESIGN ARCHITECTS
RIBA Chartered Practice
29 Market Street
Hindley
Wigan
WN2 3AE
01942 256007
www.pyedesign.co.uk
info@pyedesign.co.uk

NEW STORE

SITE ADDRESS
TACO BELL - Kirkby
Unit 15,
Irlam Drive
Kirkby
L32 8RJ
CLIENT / FRANCHISEE - QFM Group

DRAWING TITLE
Signage Layout
Sheet 1

DRAWN BY	CHECKED	DATE
CRS	ARP	APR 21
JOB NO.	SCALE	
4038	1:50 @ A1 (1:100 @ A3)	

DRAWING NO.	REVISION
180	D