
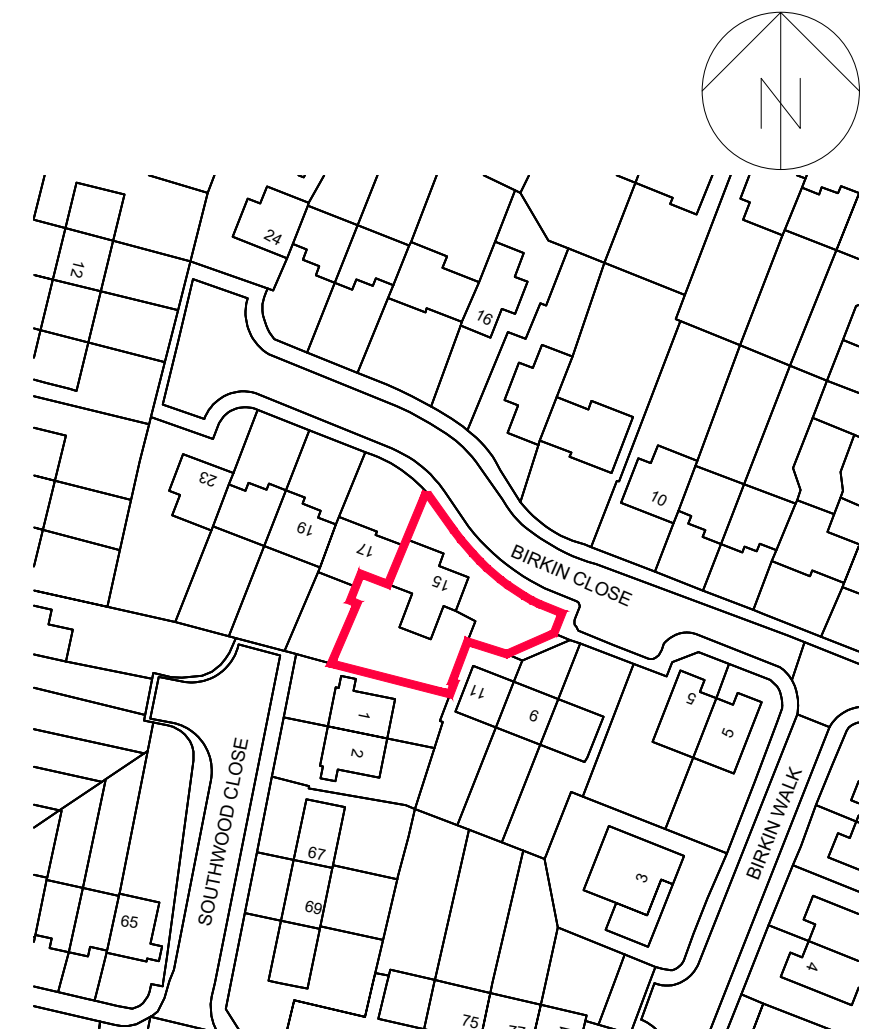
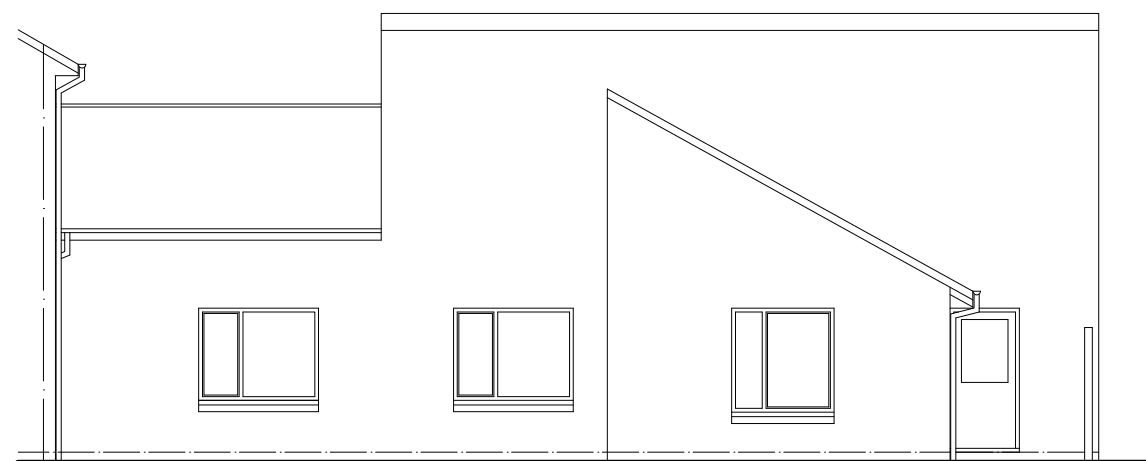
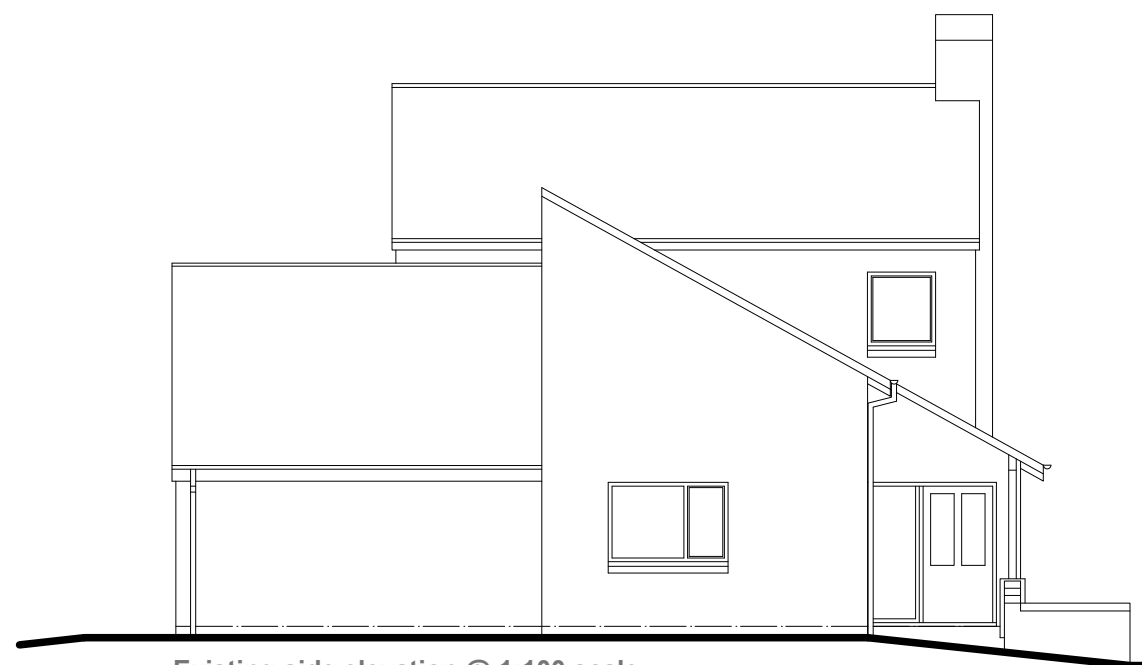
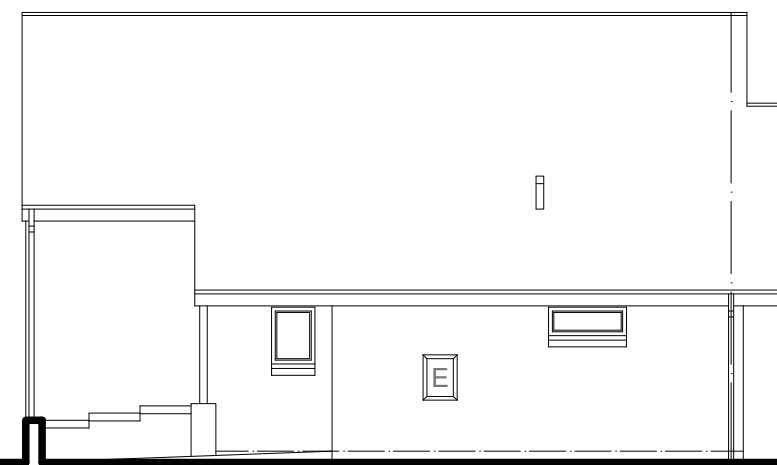
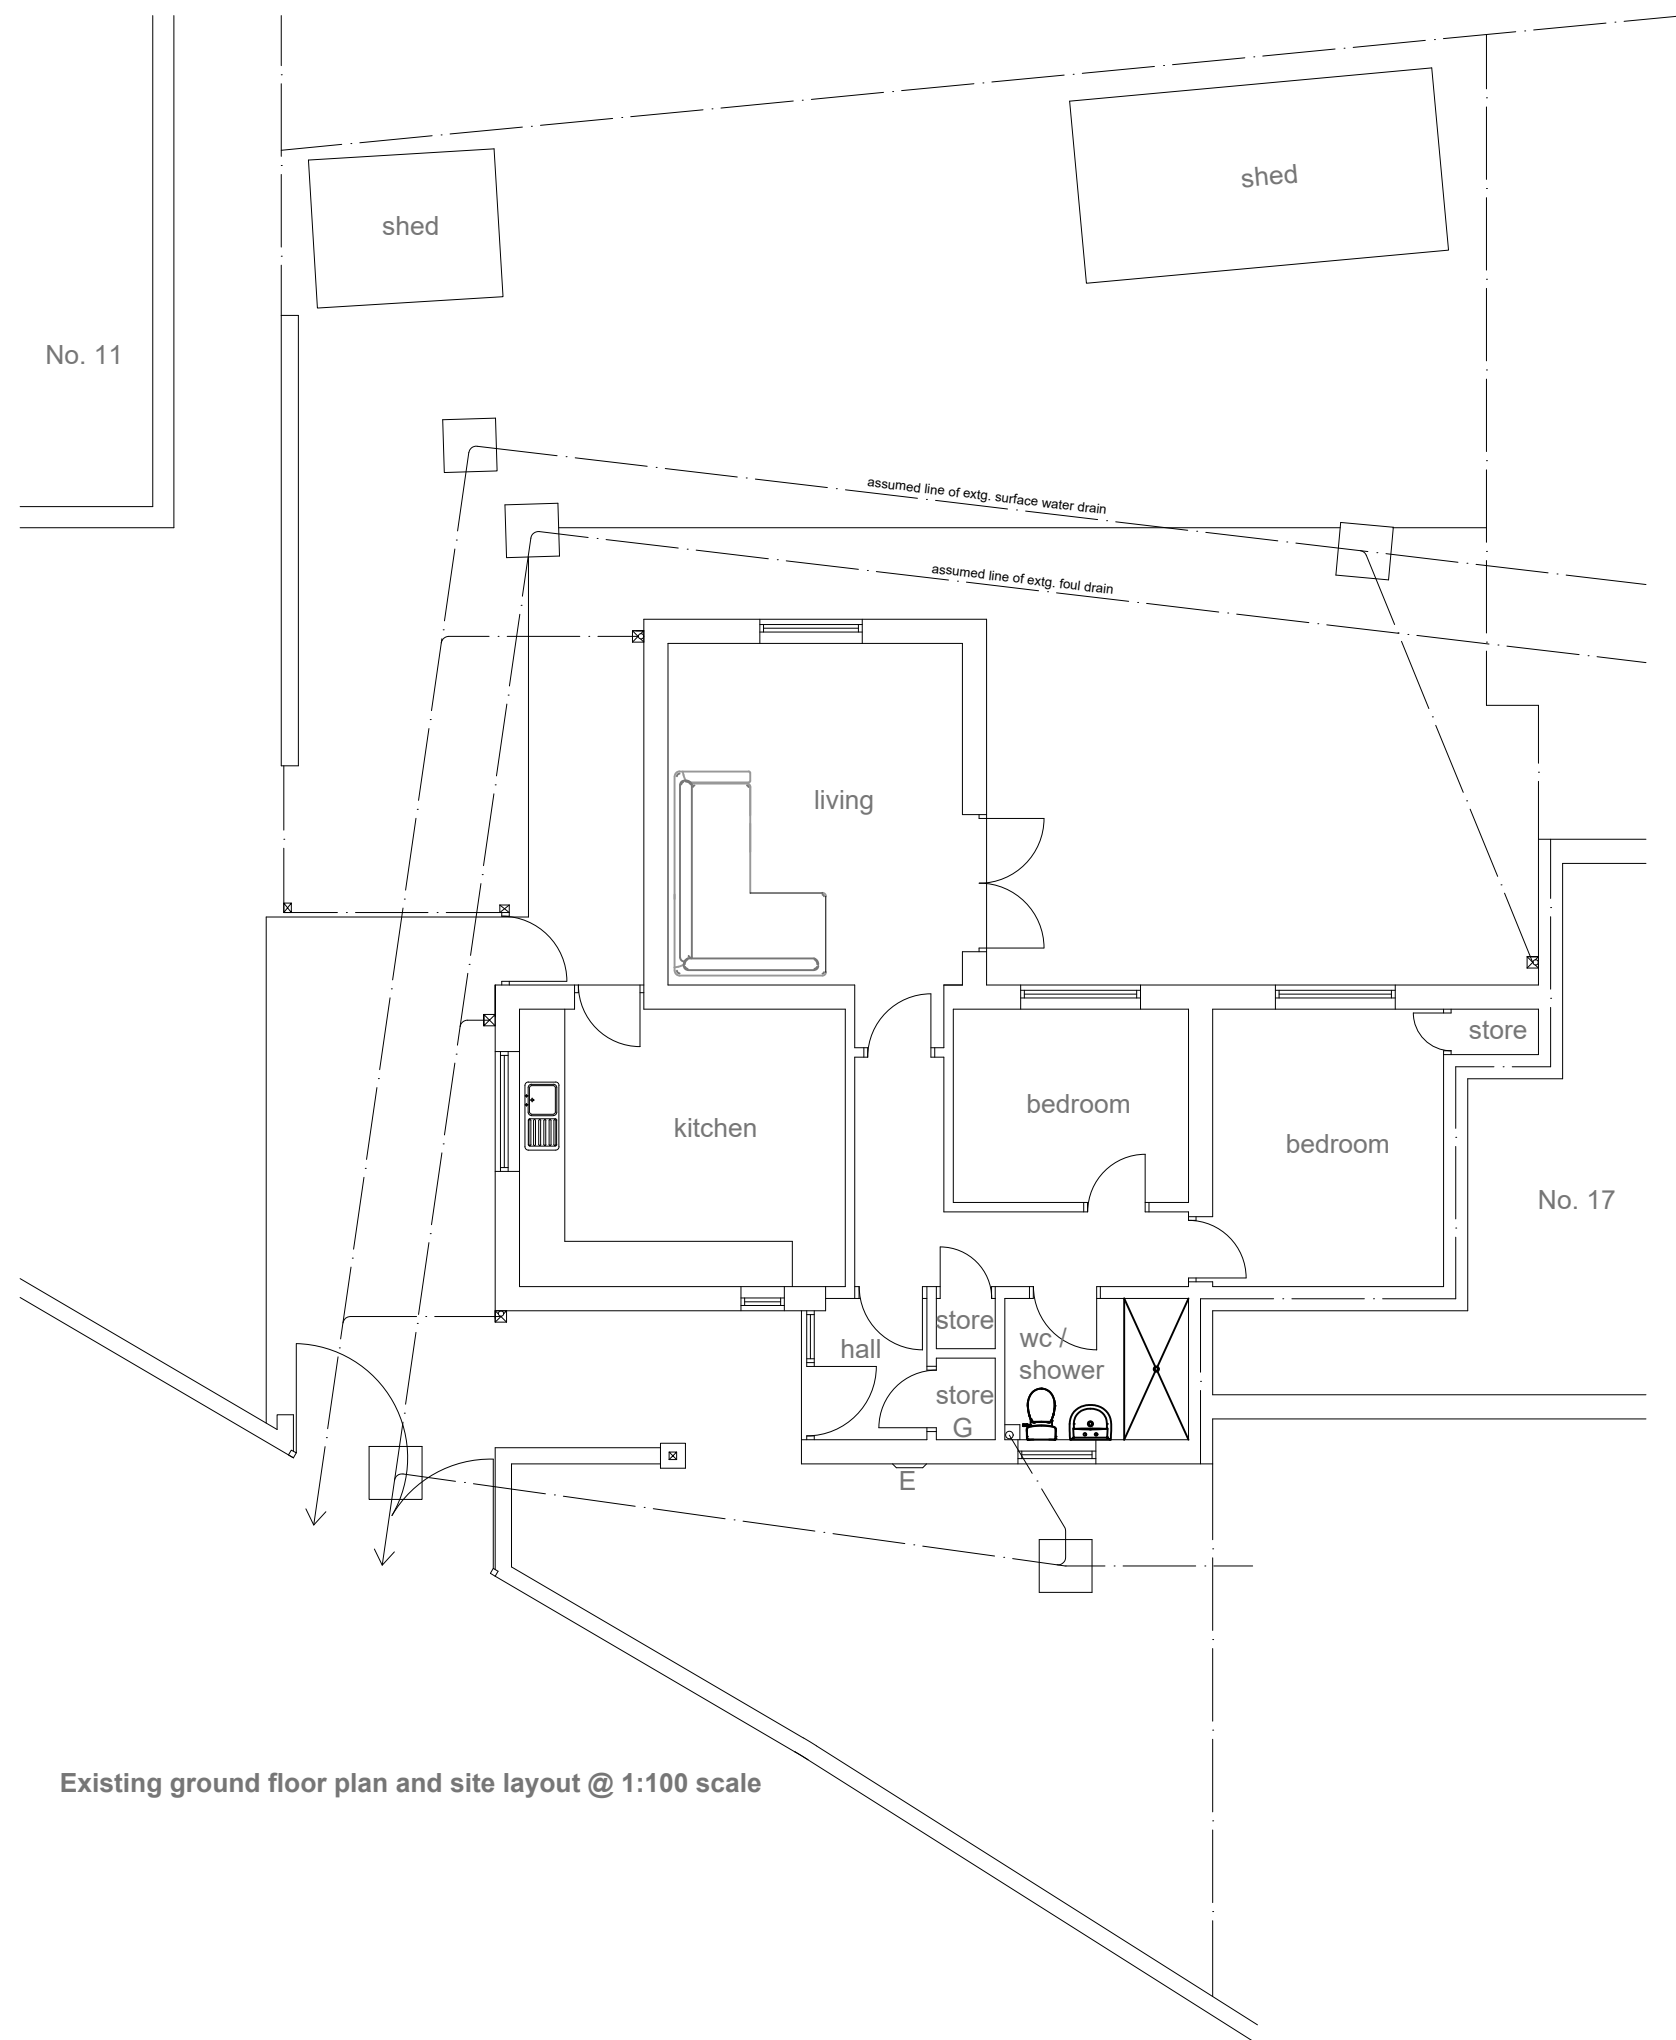


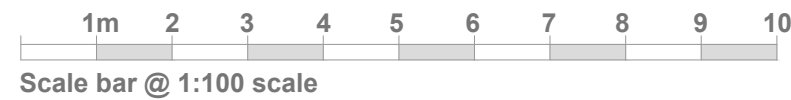

Project:	
PROPOSED SINGLE STOREY REAR / SIDE BEDROOM EXTENSION	
at:	
15 BIRKIN CLOSE	
KIRKBY, L32 6RJ	
for:	
MISS KORNELIA NOWACKA	
EXISTING LAYOUT & LOCATION PLAN	
Scale:	1:100
Date:	November 2022
Drawing Number:	540831-01
Revision:	