

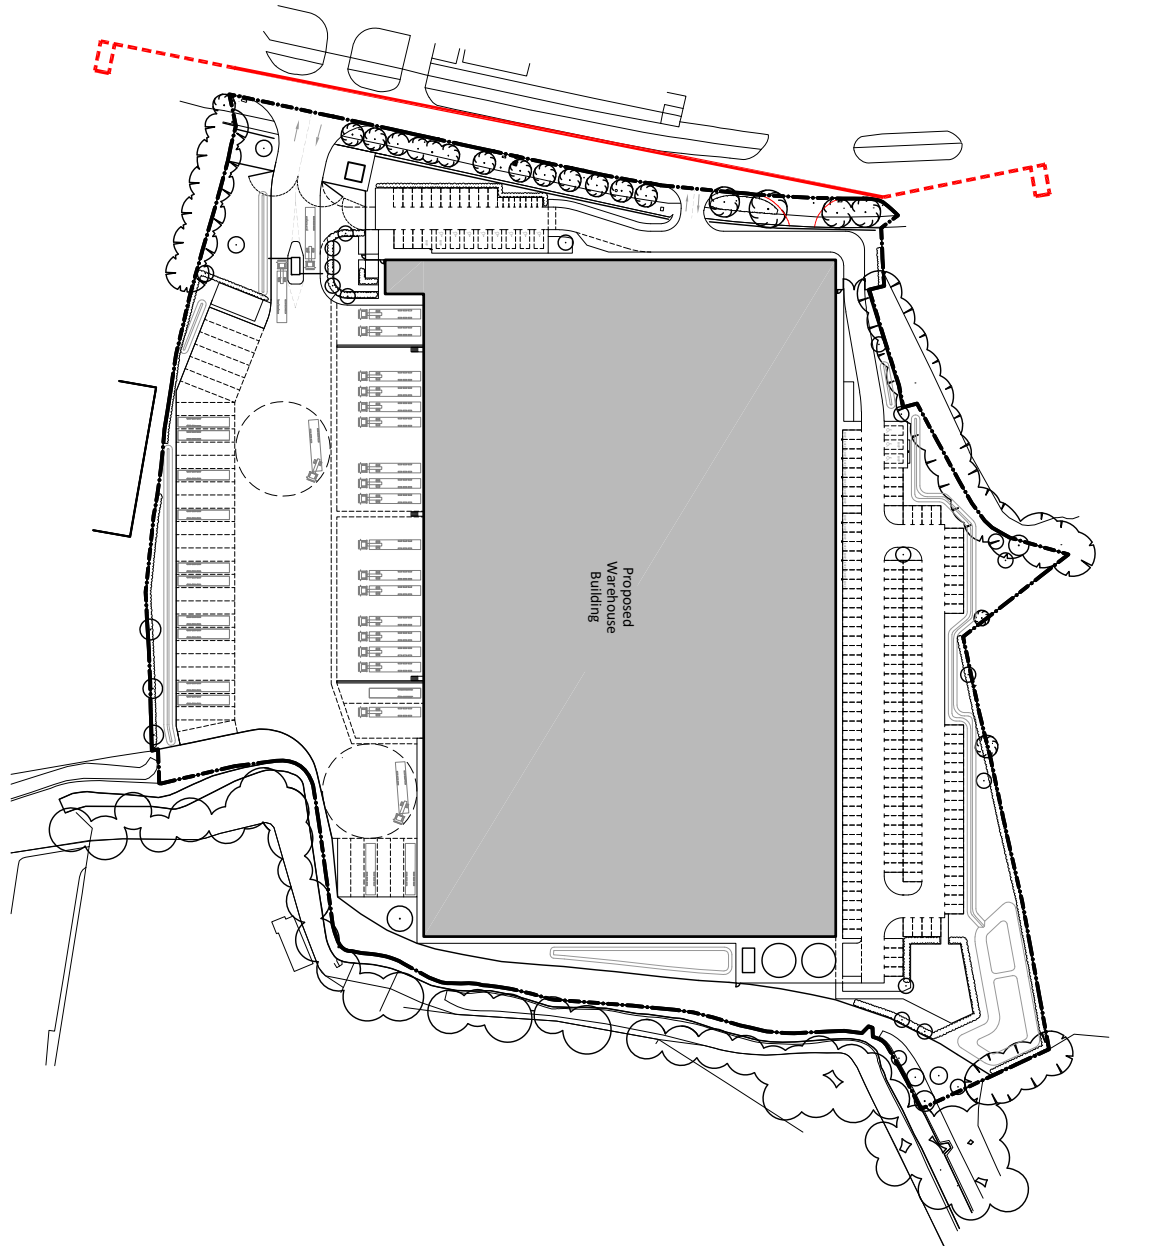




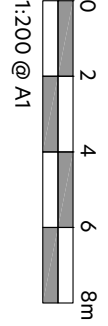


1:200 @ A1

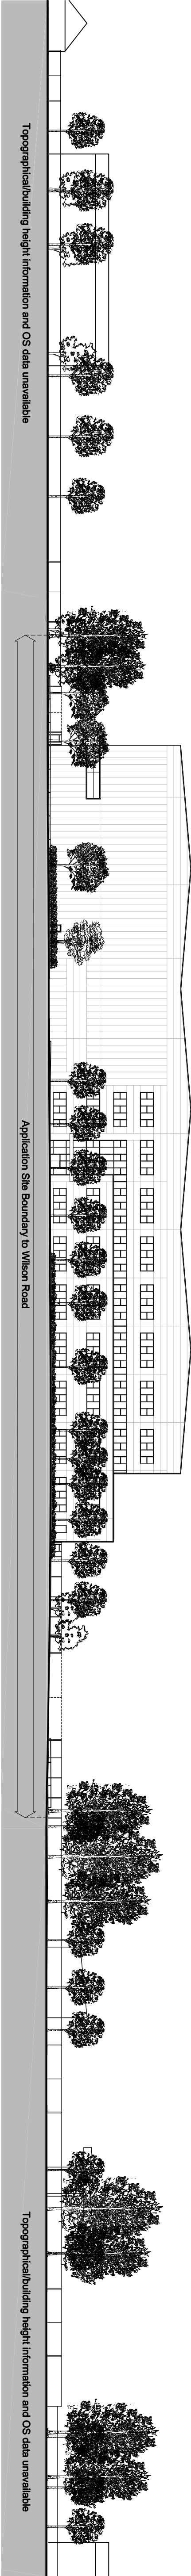

Proposed Street Scene to Wilson Road (1:500 @ A1)

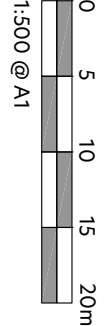

1:500 @ A1

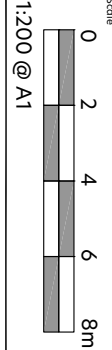


1:200 @ A1



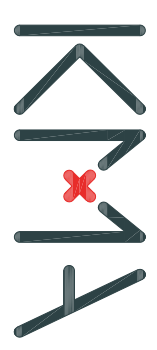

