


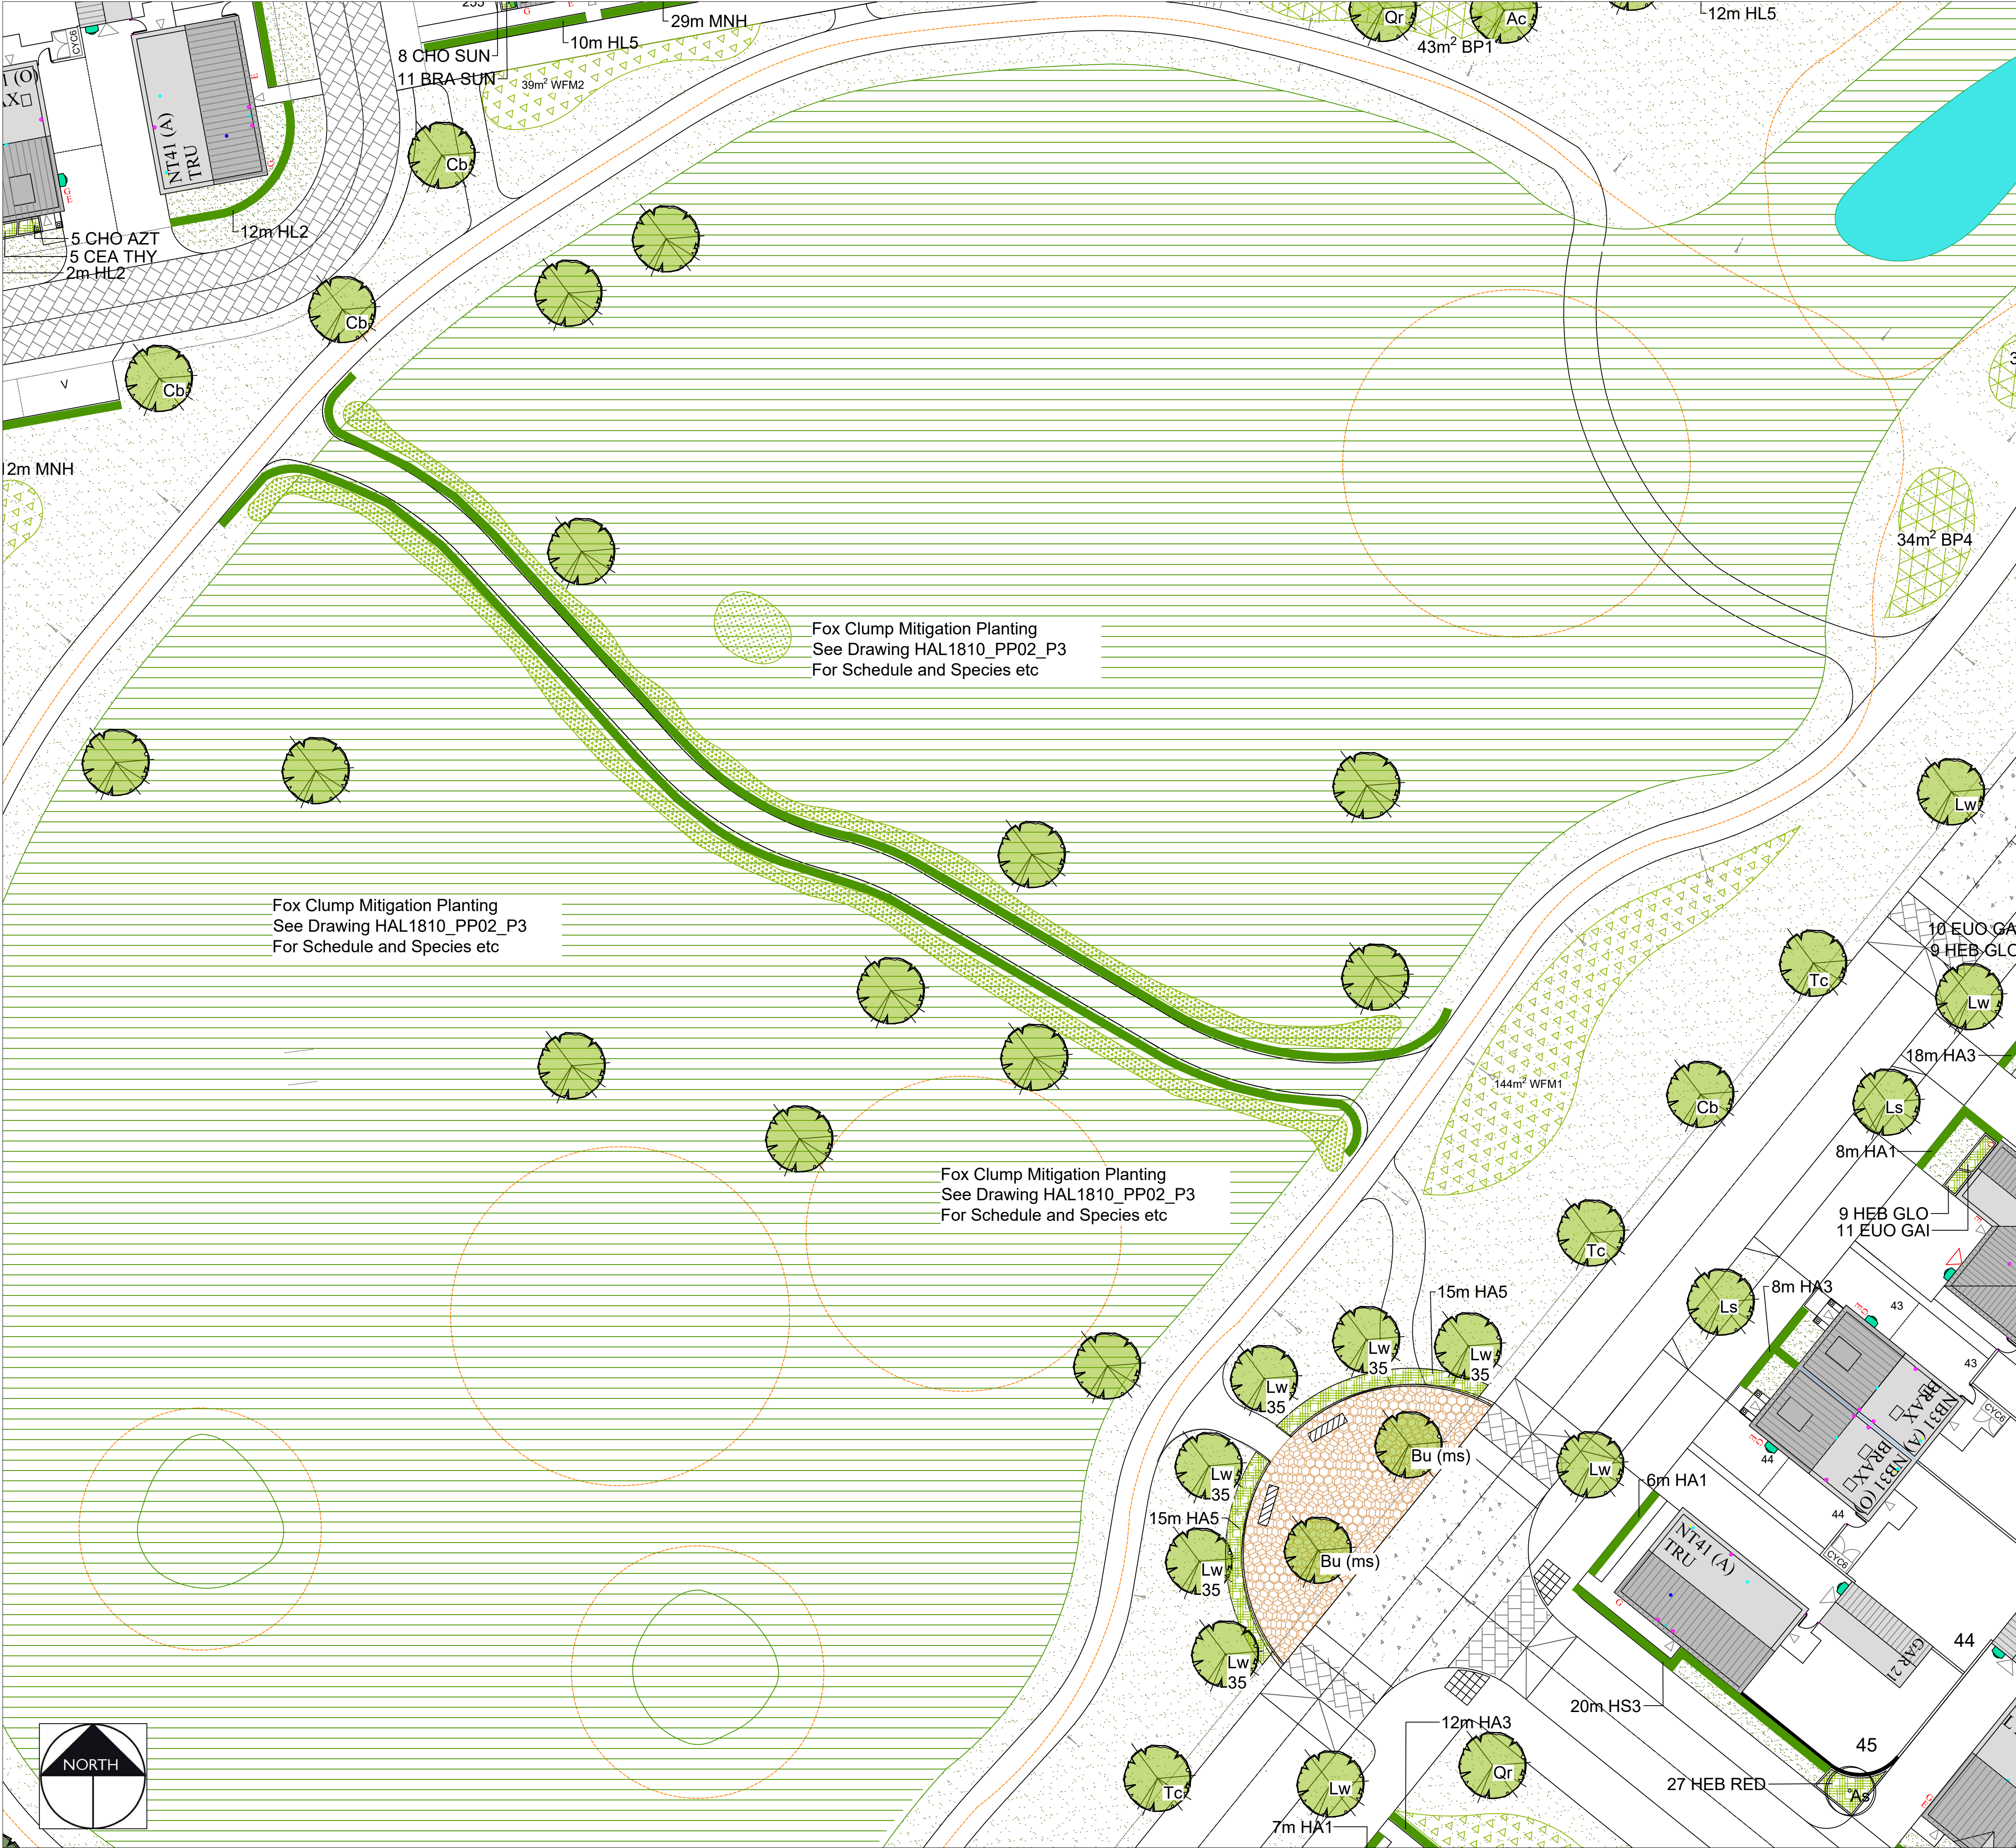

KEY

- Proposed Trees in POS**
See plant schedule and specification for details on species, nursery grades
- Proposed Trees**
See plant schedule and specification for details on species, nursery grades and quantities
- Existing Retained Trees**
Refer to TEP Tree Constraints Plan for further details
- Root Protection Areas**
Refer to TEP Arboricultural report
- Proposed shrub planting**
See plant schedule and specification for details on species, nursery grades and quantities
- Proposed Hedgerows**
See plant schedule and specification for details on species, nursery grades and quantities
- Proposed Grass**
- Ponds**
- Proposed Marginal planting MP1**
See plant schedule and specification for details on species, nursery grades and quantities
- Proposed Marginal planting MP2**
See plant schedule and specification for details on species, nursery grades and quantities
- Proposed Wildflower planting**
See plant schedule and specification for details on species, nursery grades and quantities
- Proposed Native Whip Planting**
See plant schedule and specification for details on species, nursery grades and quantities
- Proposed Bulb Planting**
See plant schedule and specification for details on species, nursery grades and quantities
- Existing Planting to be Removed**
Refer to TEP report
- Resin Bound Surfacing**
Buff colour, Supplier to be confirmed
- Timber Picnic Bench**
Springfield picnic bench
Supplier: Broxap or similar approved
- Timber Bench**
Hatton Rustic bench
Supplier: Broxap or similar approved
- Gravel Strip**
Gravel buff colour 20mm or similar approved from local supplier

Rev	Date	Description	Initials
R	18.11.24	Amended to include Fox Clump	PGG
P	18.06.23	Amended to reflect revised entrance wall	KLJ
O	28.07.22	Amended to reflect revised entrance wall	KLJ
N	18.01.22	Amended key to include the gravel strip	KLJ
M	07.01.22	Amended % mix on native woodland mix	KLJ
L	20.09.21	Amended to revised TW Layout, Wildflower area & bee hive enclosure added	KLJ
K	09.09.21	Amended to revised TW Layout	KLJ
J	07.09.21	General amends to account for LPA comments - Nodal point in NW corner amended, tree species and locations amended, NWP mix amended and additional planting along Snape Gate Barn boundary	KLJ
I	19.03.21	General amends to account for LPA comments	KG
H	11.02.21	Amended trees Tc and Tp35 on schedule	KG
G	14.01.21	Amended to revised site layout - removal of gas governor & relocation of substation	KLJ
F	12.01.21	Planting plans amended to revised site layout	KLJ
E	05.01.21	Planting plans amended to revised site layout	KLJ
D	23.11.20	Planting plans amended to revised site layout	KG
C	20.02.20	Planting plans amended to revised site layout	KLJ
B	18.12.19	Planting plans amended to revised site layout	KLJ
A	14.08.19	Planting plans amended to revised site layout	KLJ

PGLA Ltd
Landscape Architects
Station Hop Offices
815 Stockport Road
Manchester
M19 3BS

t: 0161 238 9138
e: info@pgla.co.uk
w: www.pgla.co.uk

Client

**GINO FREDERICK FANTIN &
DAWN SARA FANTIN
CATHERINE SARAH JANE GRIFFIN**

TAYLOR WIMPEY UK LIMITED

REYNARD LAND WHISTON LIMITED

Project

FOX WOOD, HALSNEAD

Description

**PLANTING PLAN
SHEET 9**

Status

FOR COMMENT

Scale

1:200@A1

Drawn

KLJ

Checked

PGG

Date

AUG 2019

Job number

HAL1810_

Drawing number

PP01.09

Revision

R

Original size 100mm @ A1