



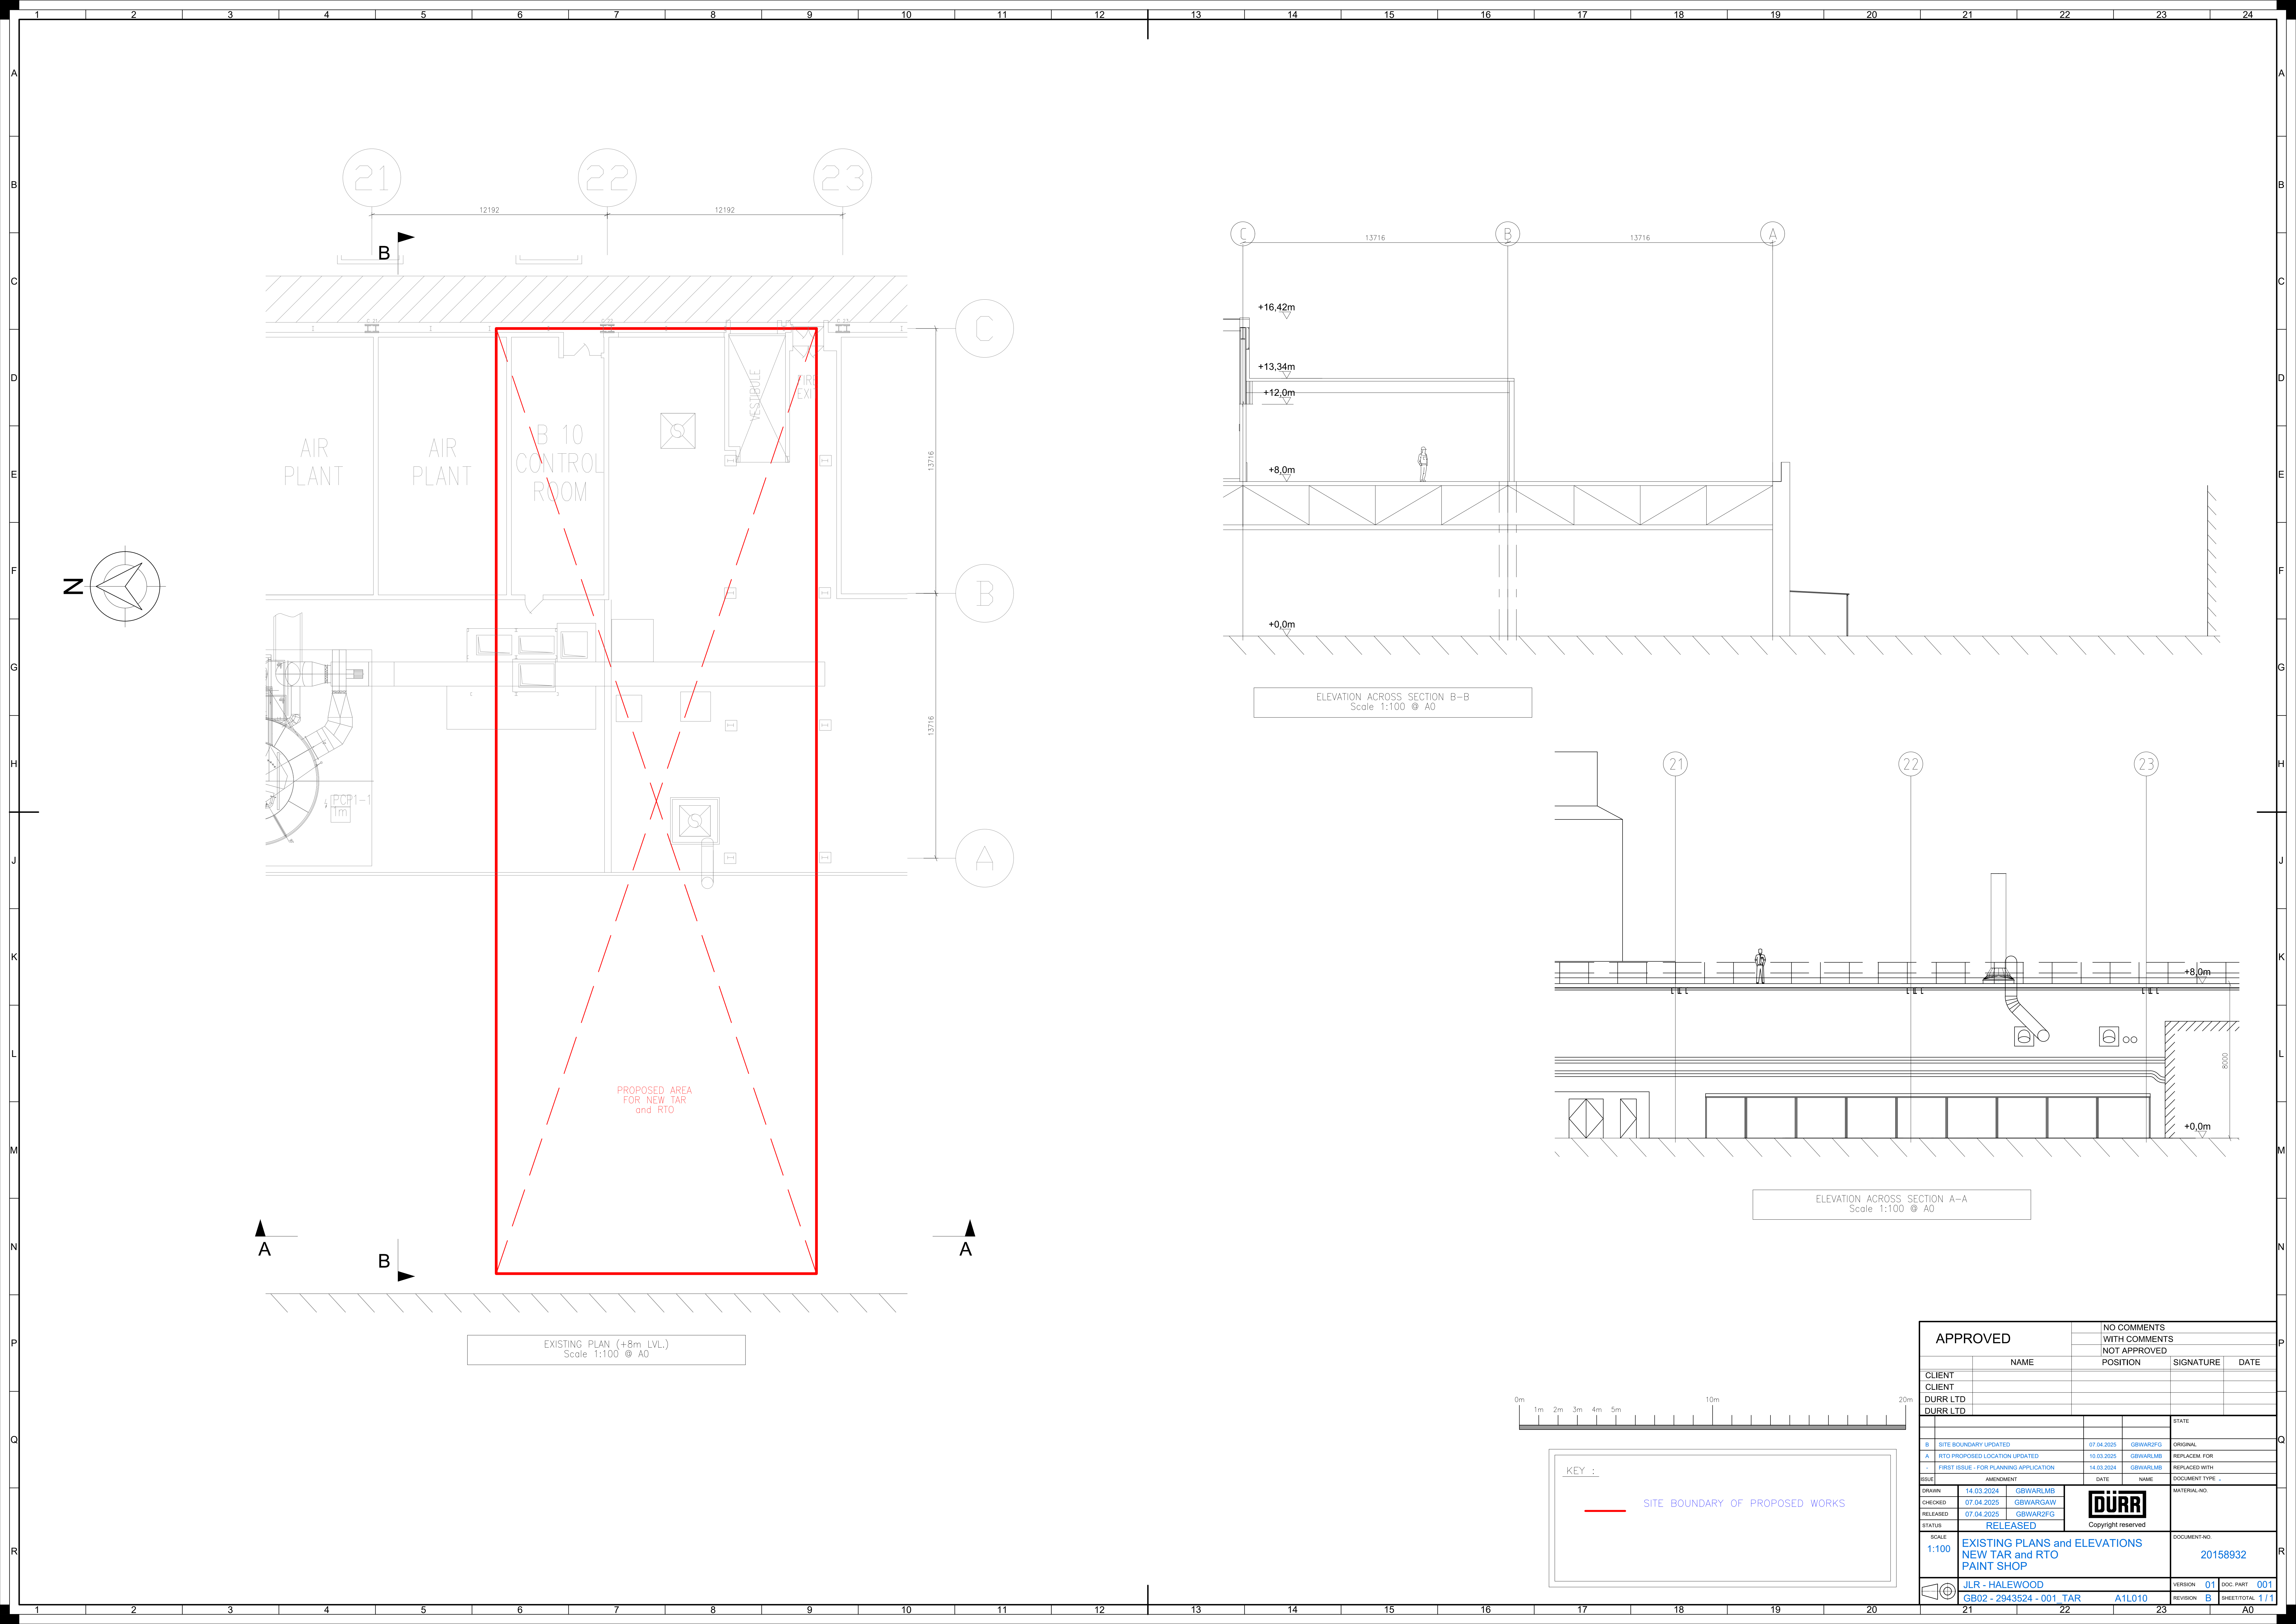

EXISTING PLAN (+8m LVL.)
Scale 1:100 @ A0

ELEVATION ACROSS SECTION B-B
Scale 1:100 @ A0

ELEVATION ACROSS SECTION A-A
Scale 1:100 @ A0

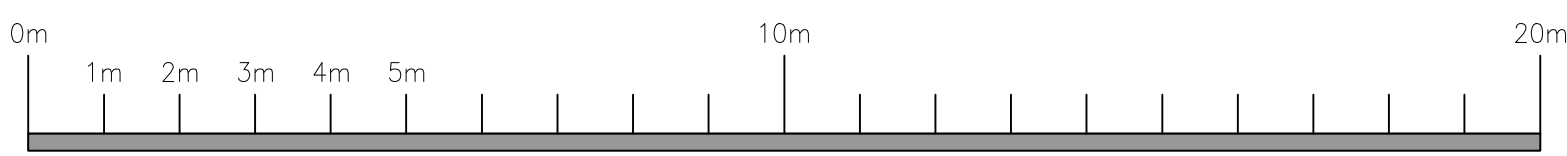

KEY :

— SITE BOUNDARY OF PROPOSED WORKS

APPROVED		NO COMMENTS				
		WITH COMMENTS				
		NOT APPROVED	POSITION	SIGNATURE	DATE	
CLIENT		NAME				
CLIENT						
DURR LTD						
DURR LTD						
					STATE	
B	SITE BOUNDARY UPDATED		07.04.2025	GBWAR2FG	ORIGINAL	
A	RTO PROPOSED LOCATION UPDATED		10.03.2025	GBWARLMS	REPLACED FOR	
	FIRST ISSUE - FOR PLANNING APPLICATION		14.03.2024	GBWARLMS	REPLACED WITH	
ISSUE	AMENDMENT		DATE	NAME	DOCUMENT TYPE	
DRAWN	14.03.2024 GBWARLMS				MATERIAL NO.	
CHECKED	07.04.2025 GBWAR2FG					
RELEASED	07.04.2025 GBWAR2FG					
STATUS	RELEASED					
SCALE	1:100				DOCUMENT NO.	
EXISTING PLANS and ELEVATIONS					20158932	
NEW TAR and RTO						
PAINT SHOP						
JLR - HALEWOOD					VERSION 01	DOC. PART 001
GB02 - 2943524 - 001 TAR					REVISION B	SHEET/TOTAL 1 / 1
					A0	