




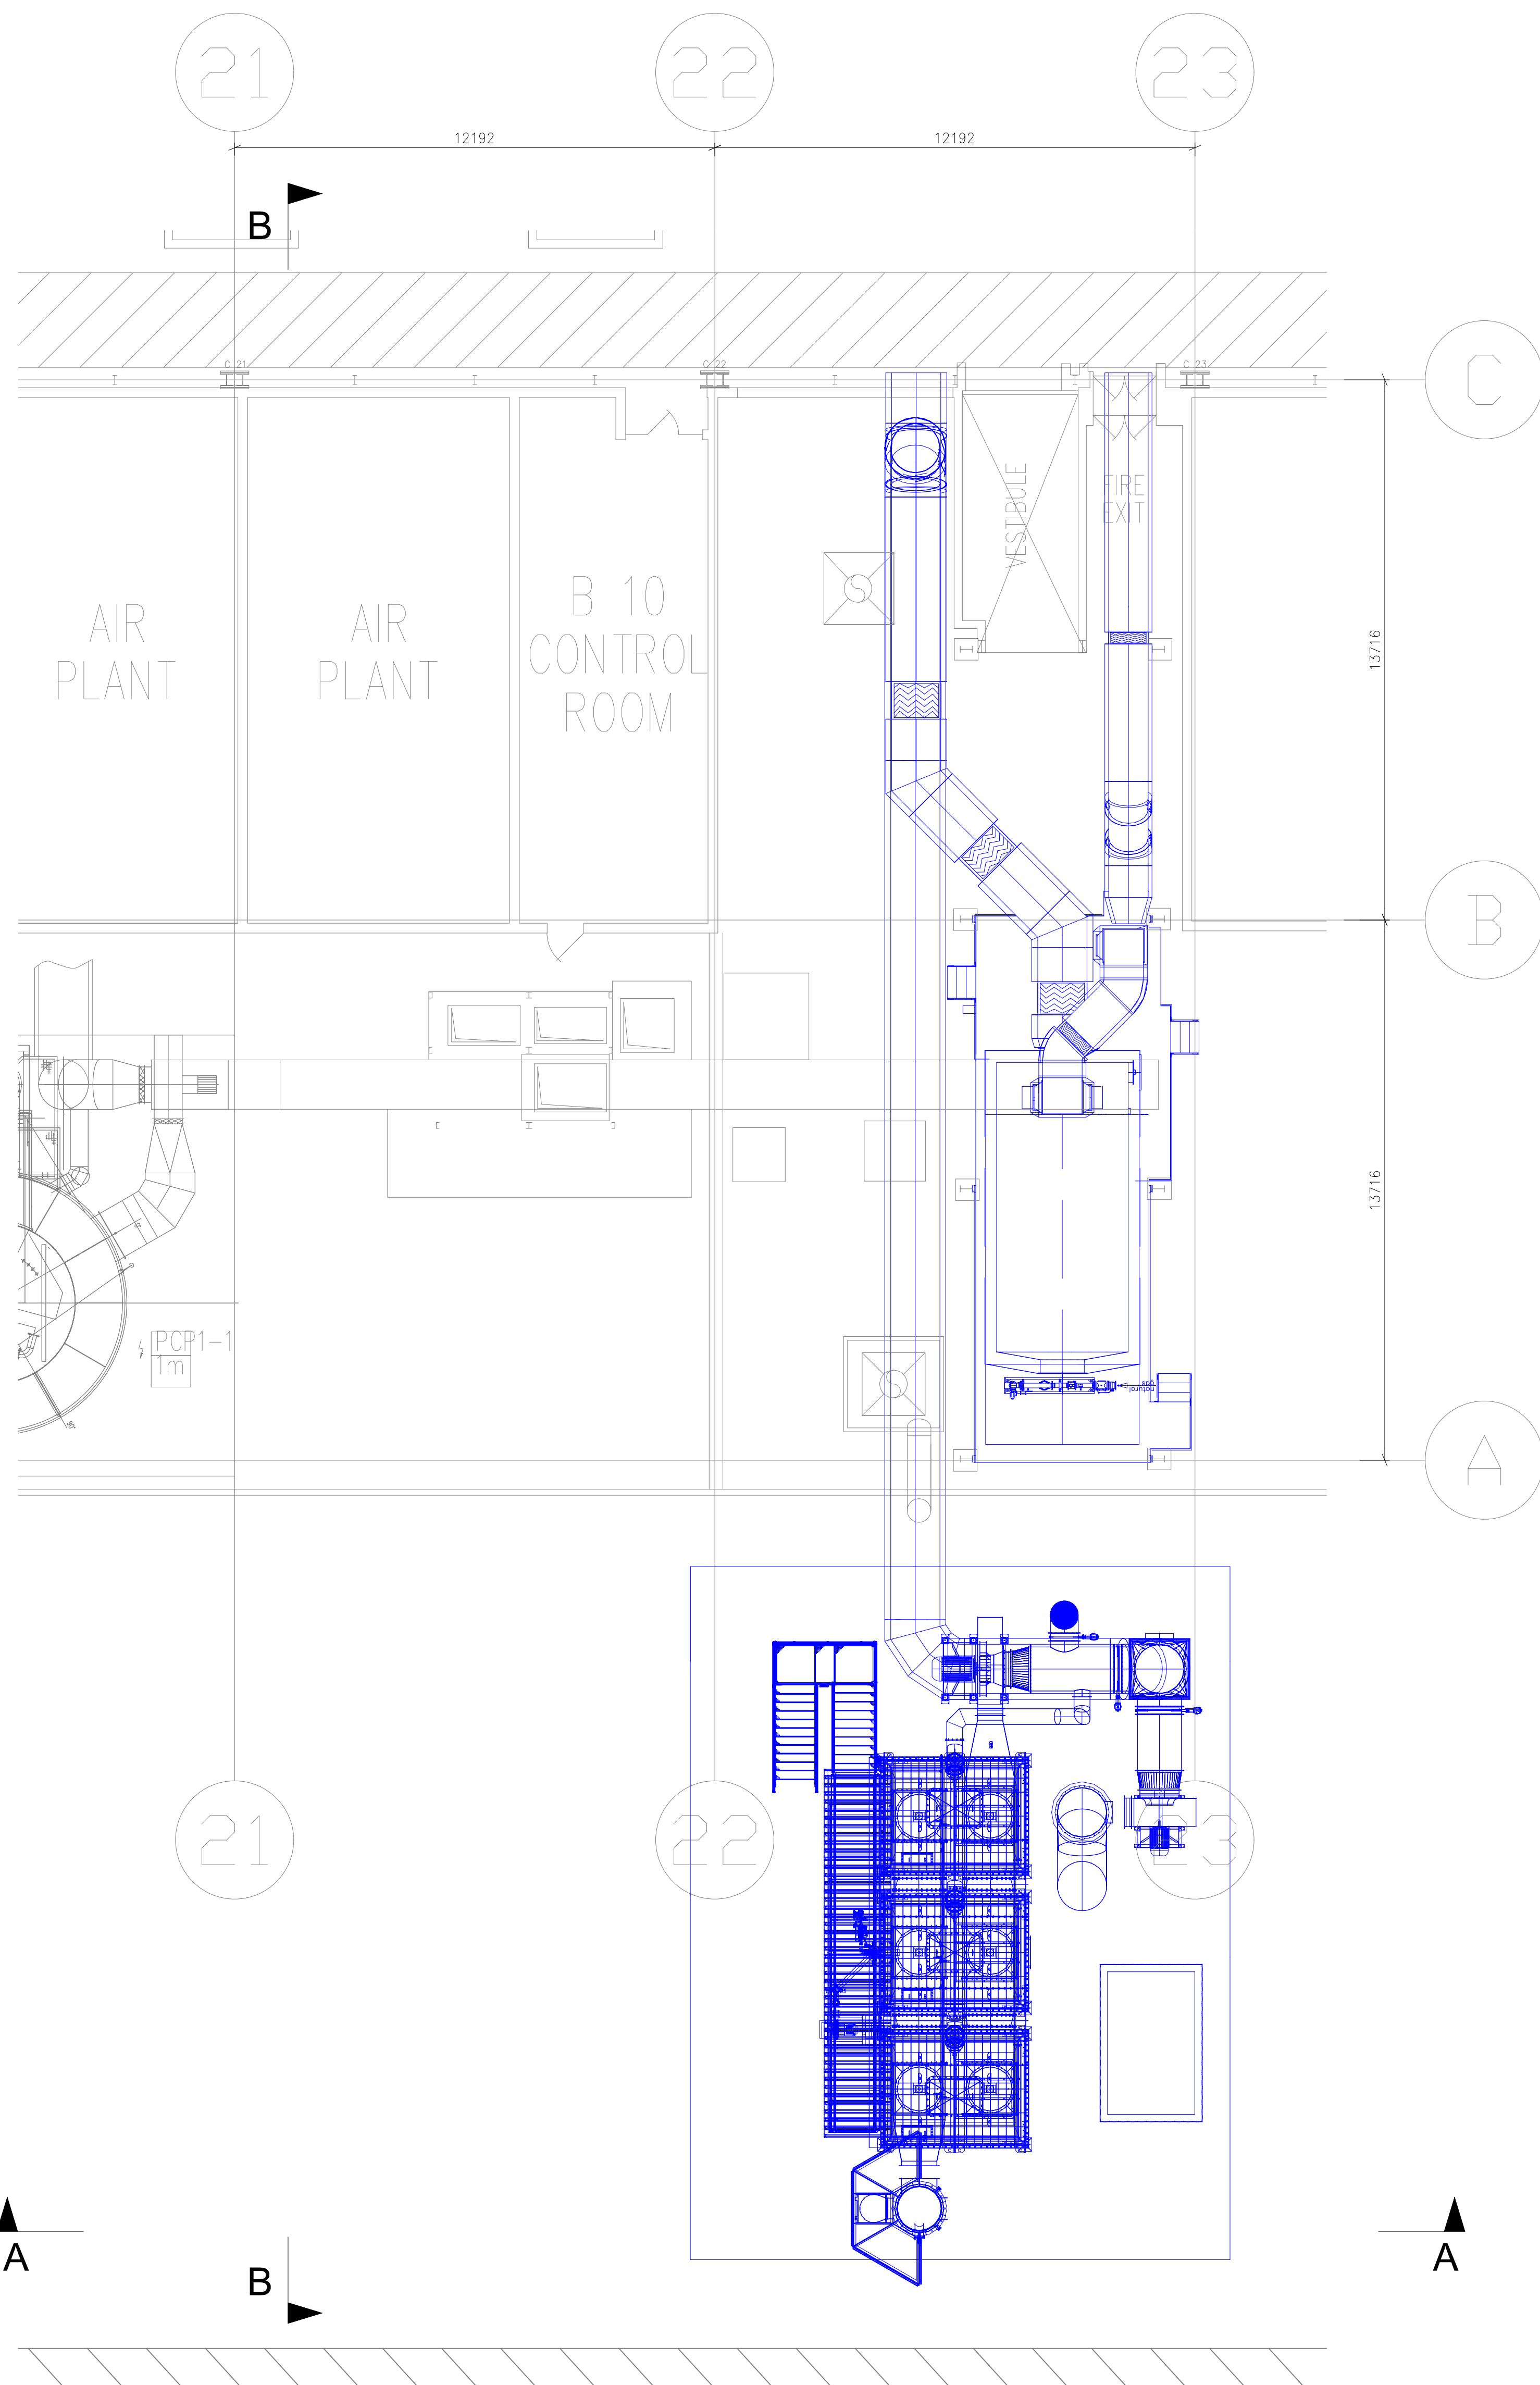


PROPOSED PLAN (+8m LVL.)
Scale 1:100 @ A0

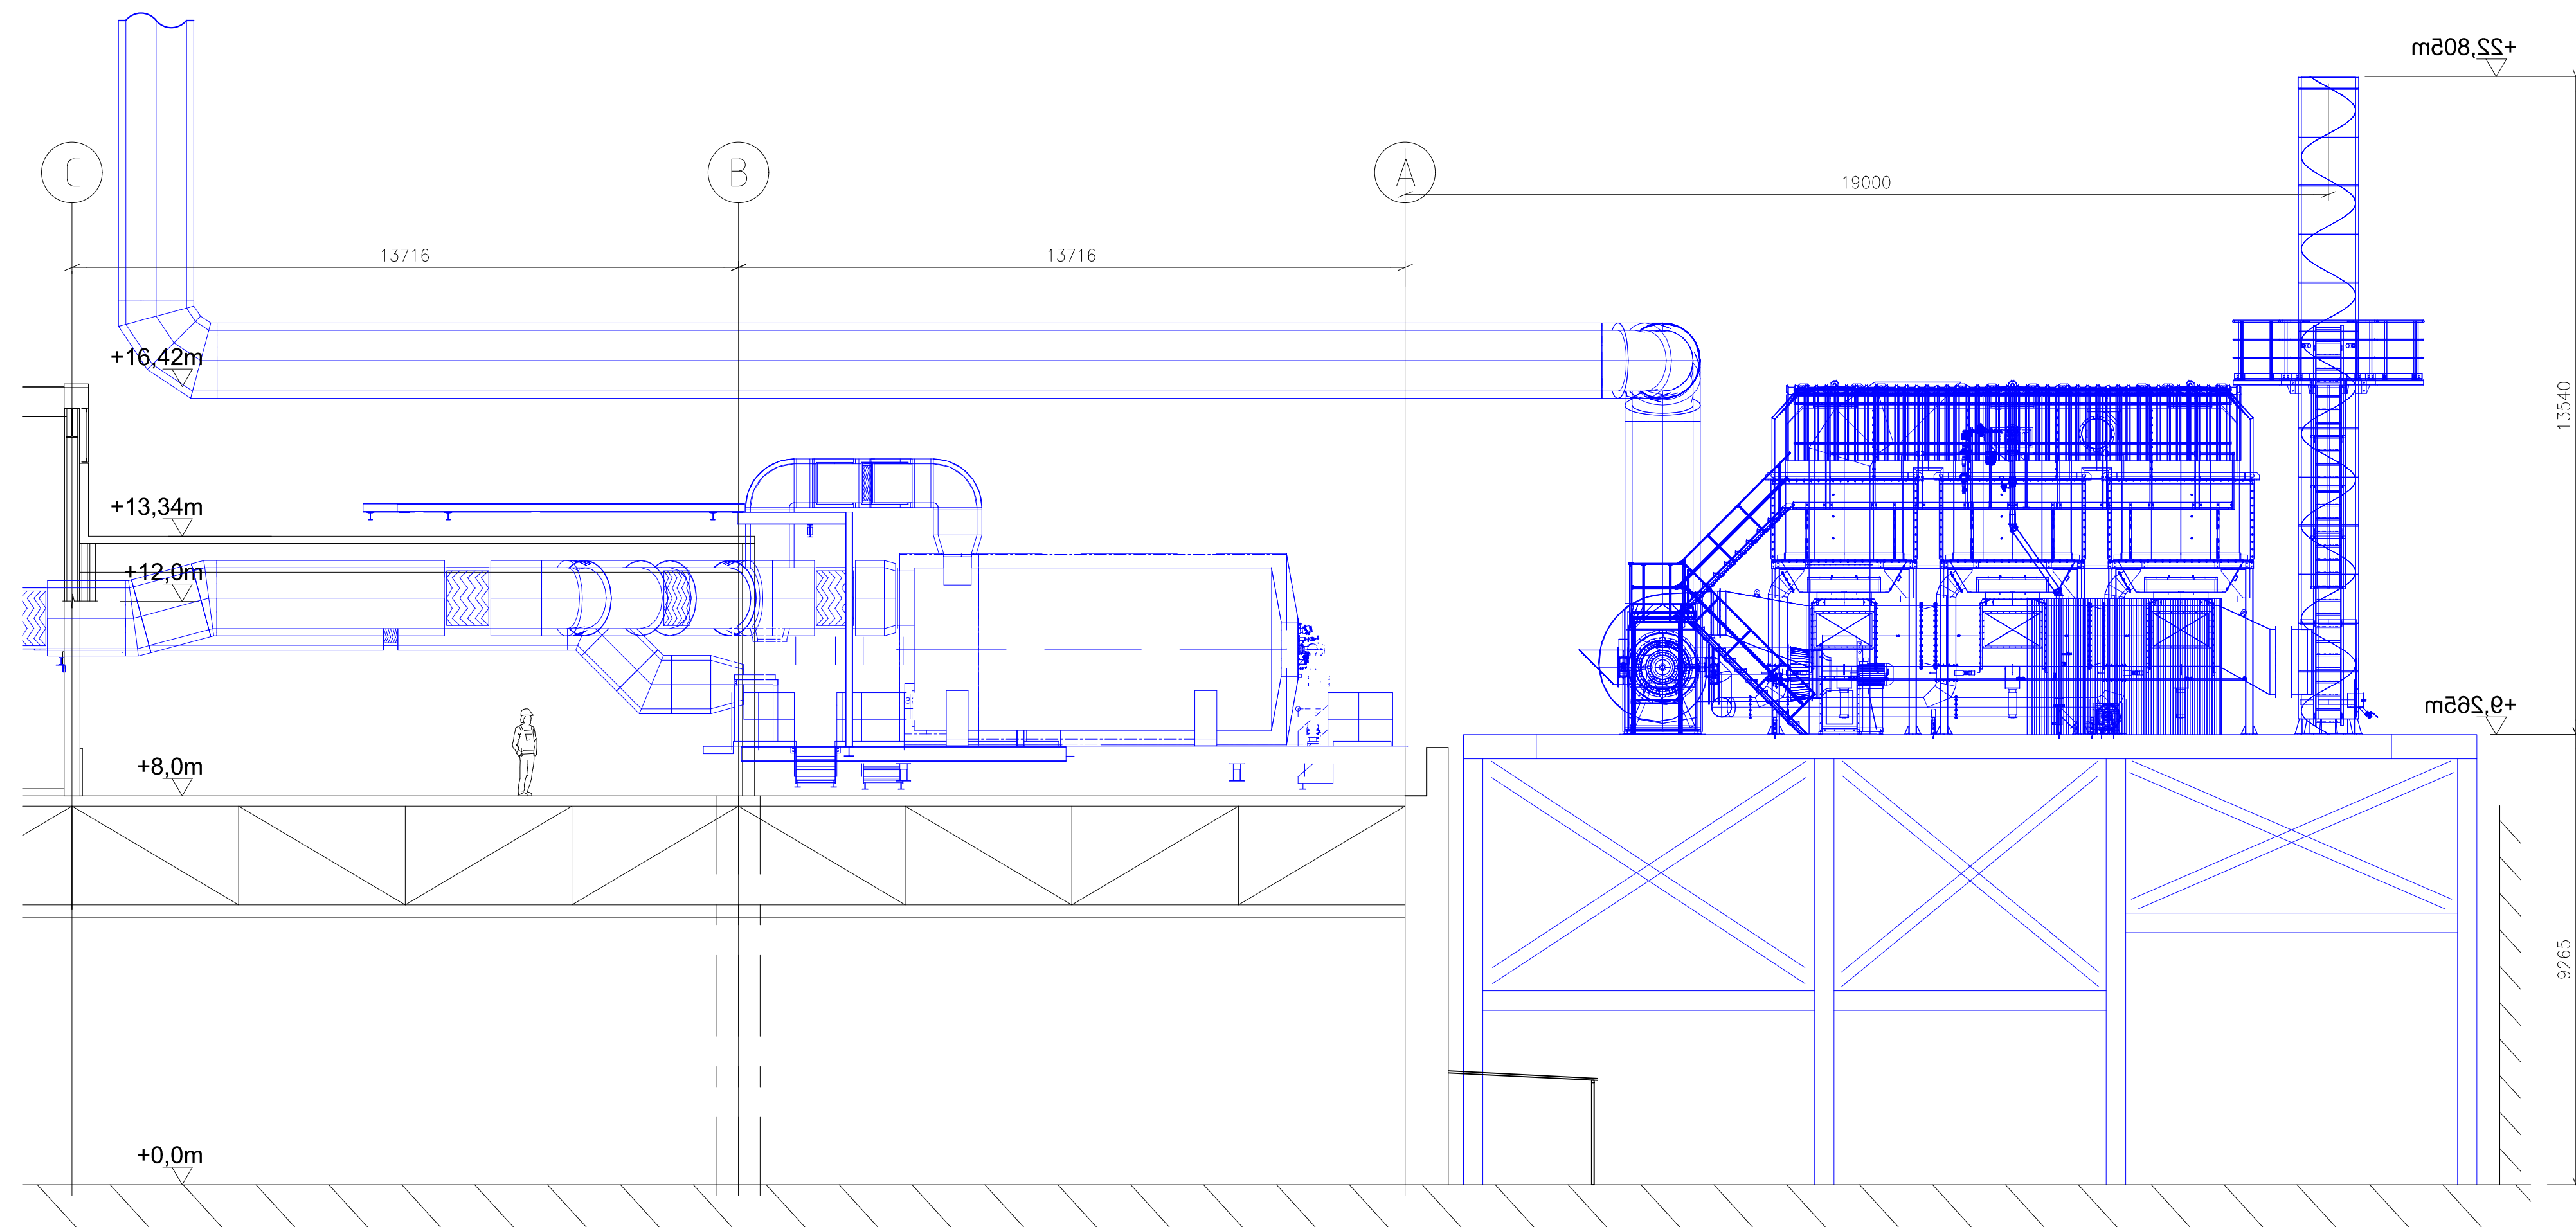

ELEVATION ACROSS SECTION B-B
Scale 1:100 @ A0

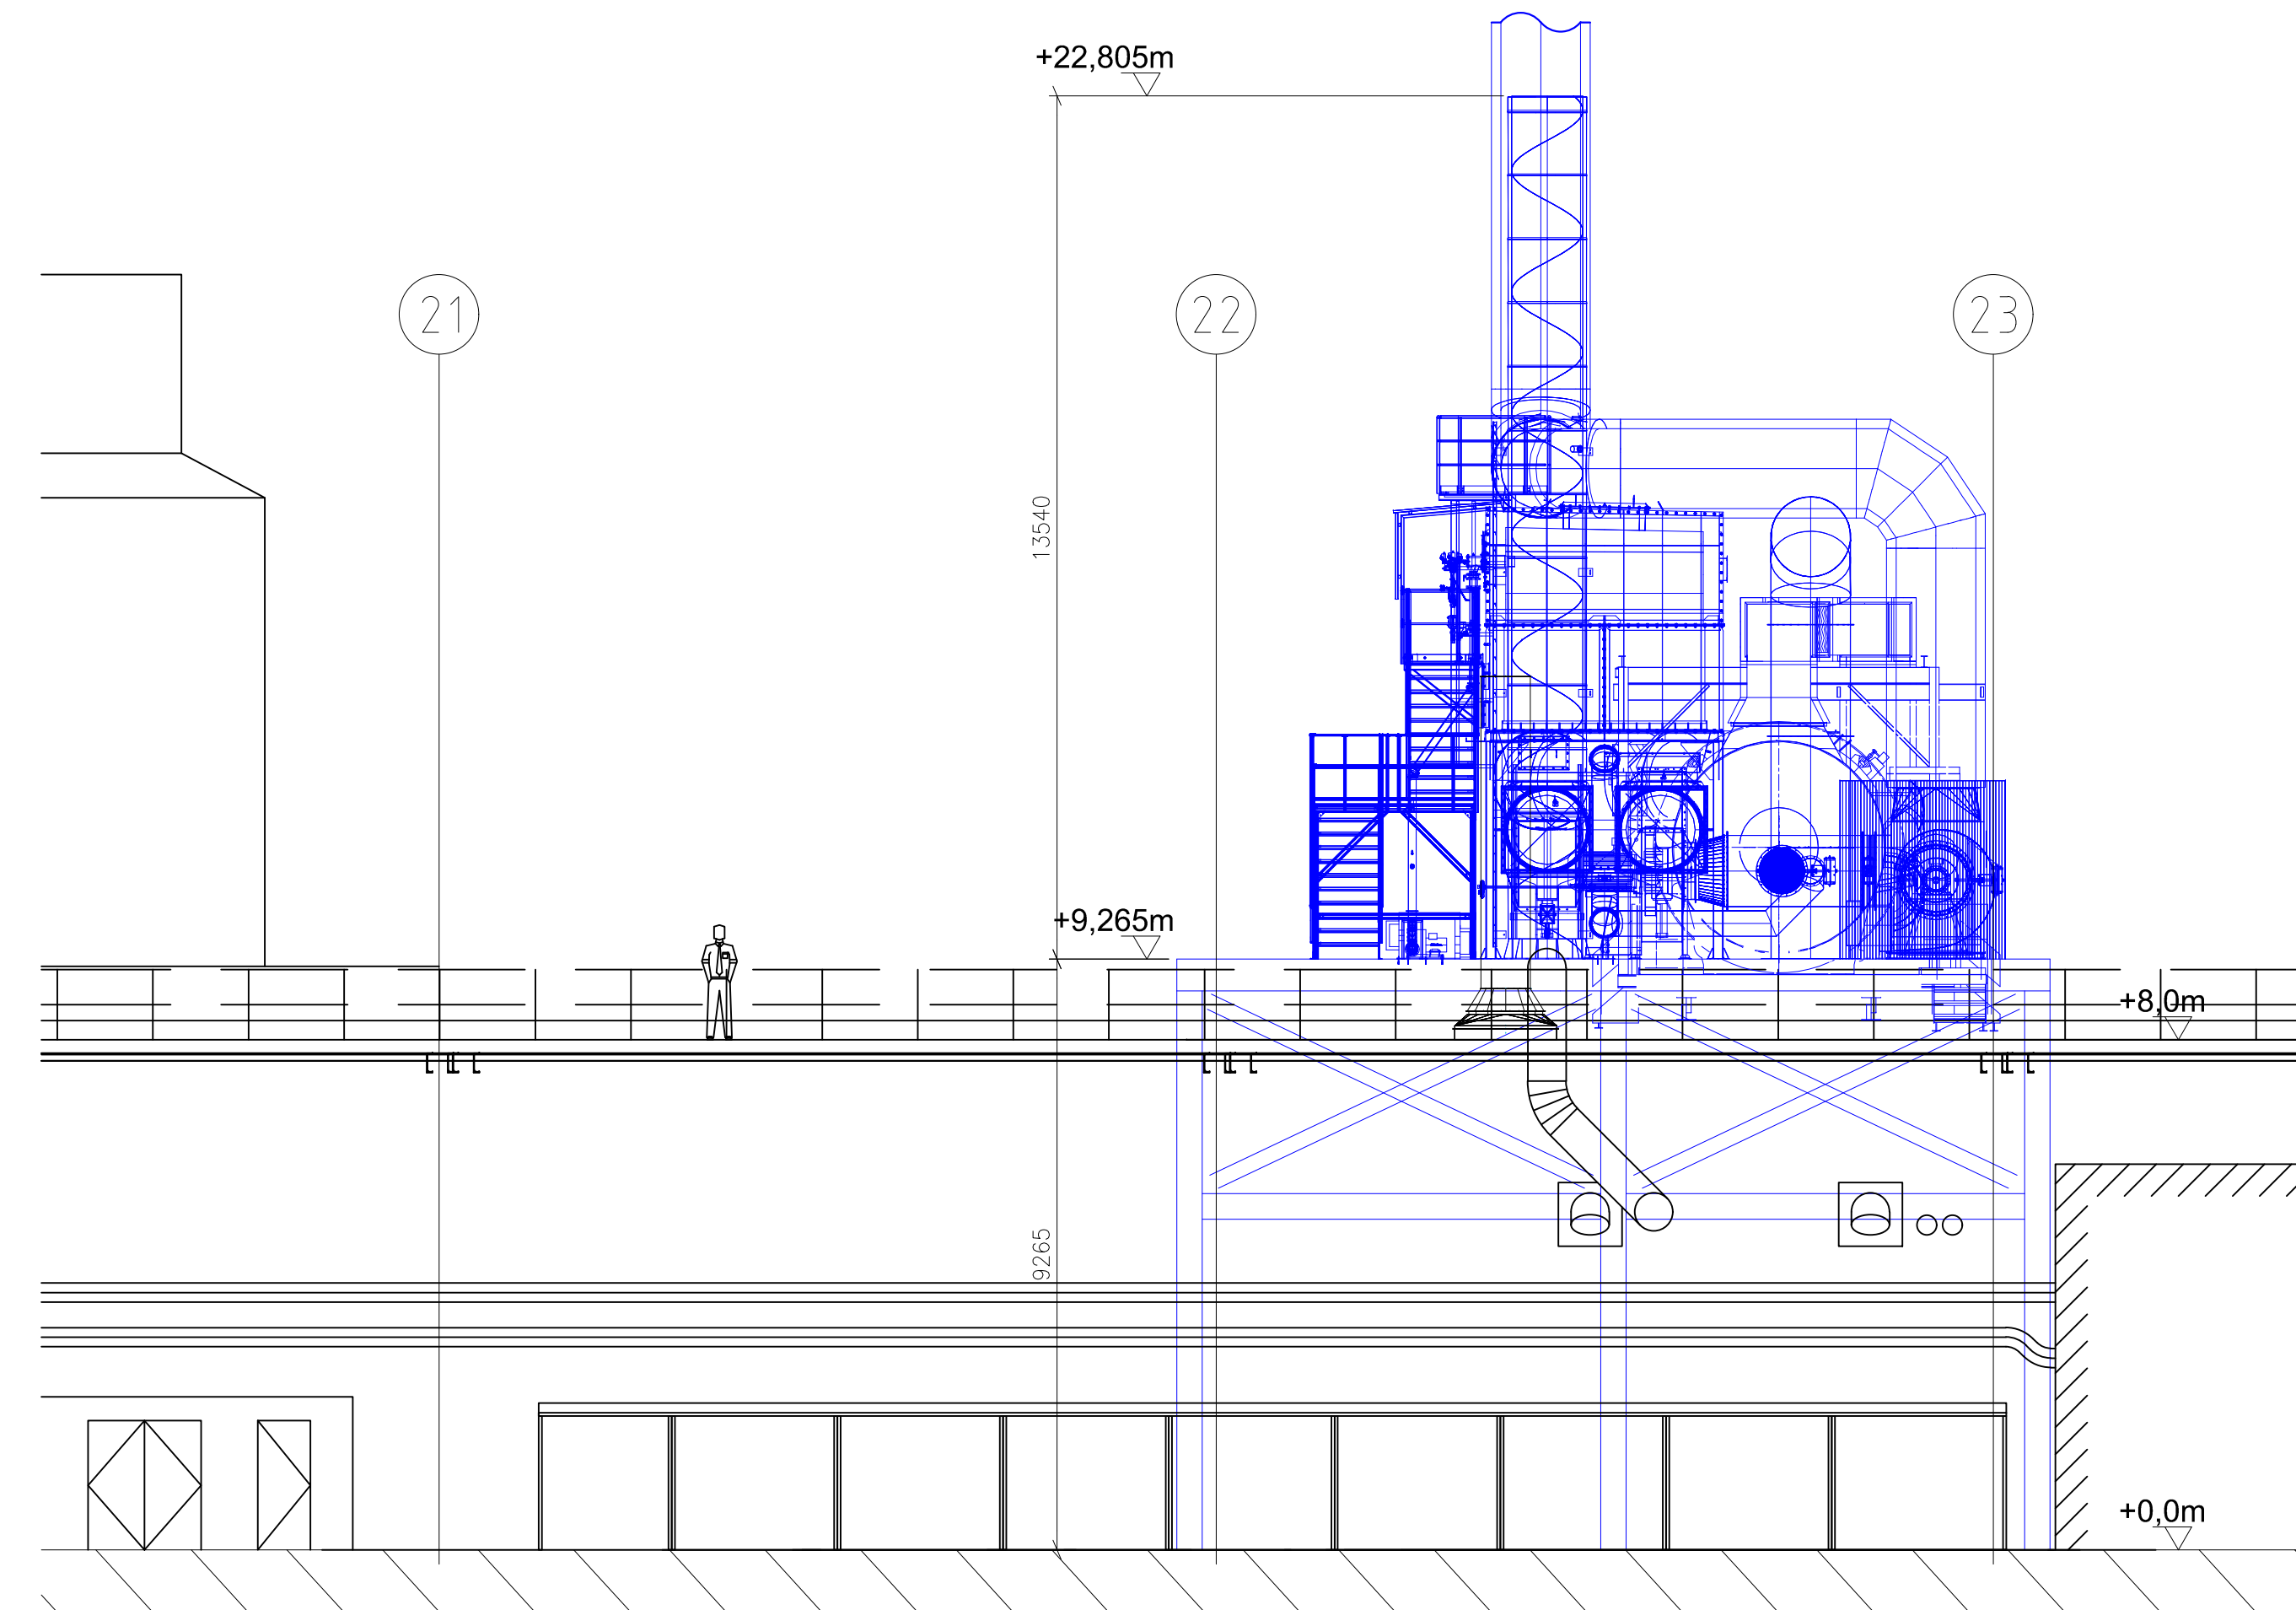

ELEVATION ACROSS SECTION A-A
Scale 1:100 @ A0

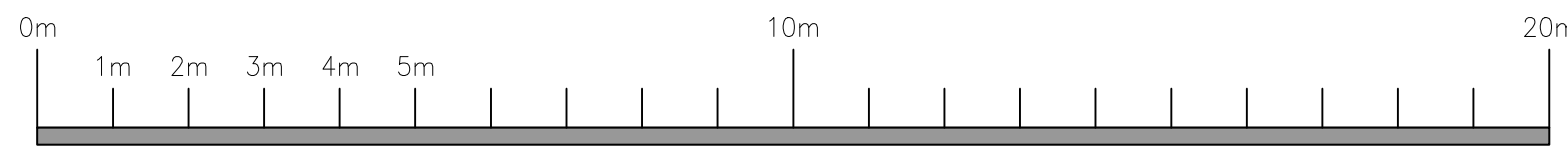

KEY :

— OUTLINE OF NEW EQUIPMENT

APPROVED		NO COMMENTS		
		WITH COMMENTS		
NOT APPROVED		POSITION	SIGNATURE	DATE
CLIENT	NAME			
CLIENT				
DURR LTD				
DURR LTD				
				STATE
B	RTO DUCTWORK INDICATED	07.04.2025	GBWAR2FG	ORIGINAL
A	RTO PROPOSED LOCATION UPDATED	10.03.2025	GBWARLMS	REPLACED FOR
	FIRST ISSUE - FOR PLANNING APPLICATION	14.03.2024	GBWARLMS	REPLACED WITH
ISSUE	AMENDMENT	DATE	NAME	DOCUMENT TYPE
DRAWN	14.03.2024	GBWARLMS		MATERIAL NO.
CHECKED	07.04.2025	GBWARGAW		
RELEASED	07.04.2025	GBWAR2FG		
STATUS	RELEASED			
SCALE	1:100			DOCUMENT NO.
	PROPOSED PLANS and ELEVATIONS NEW TAR and RTO PAINT SHOP			20158933
	JLR - HALEWOOD			VERSION 01 DOC PART 001
	GB02 - 2943524 - 001 TAR			REVISION B SHEET TOTAL 1/1
				A0