



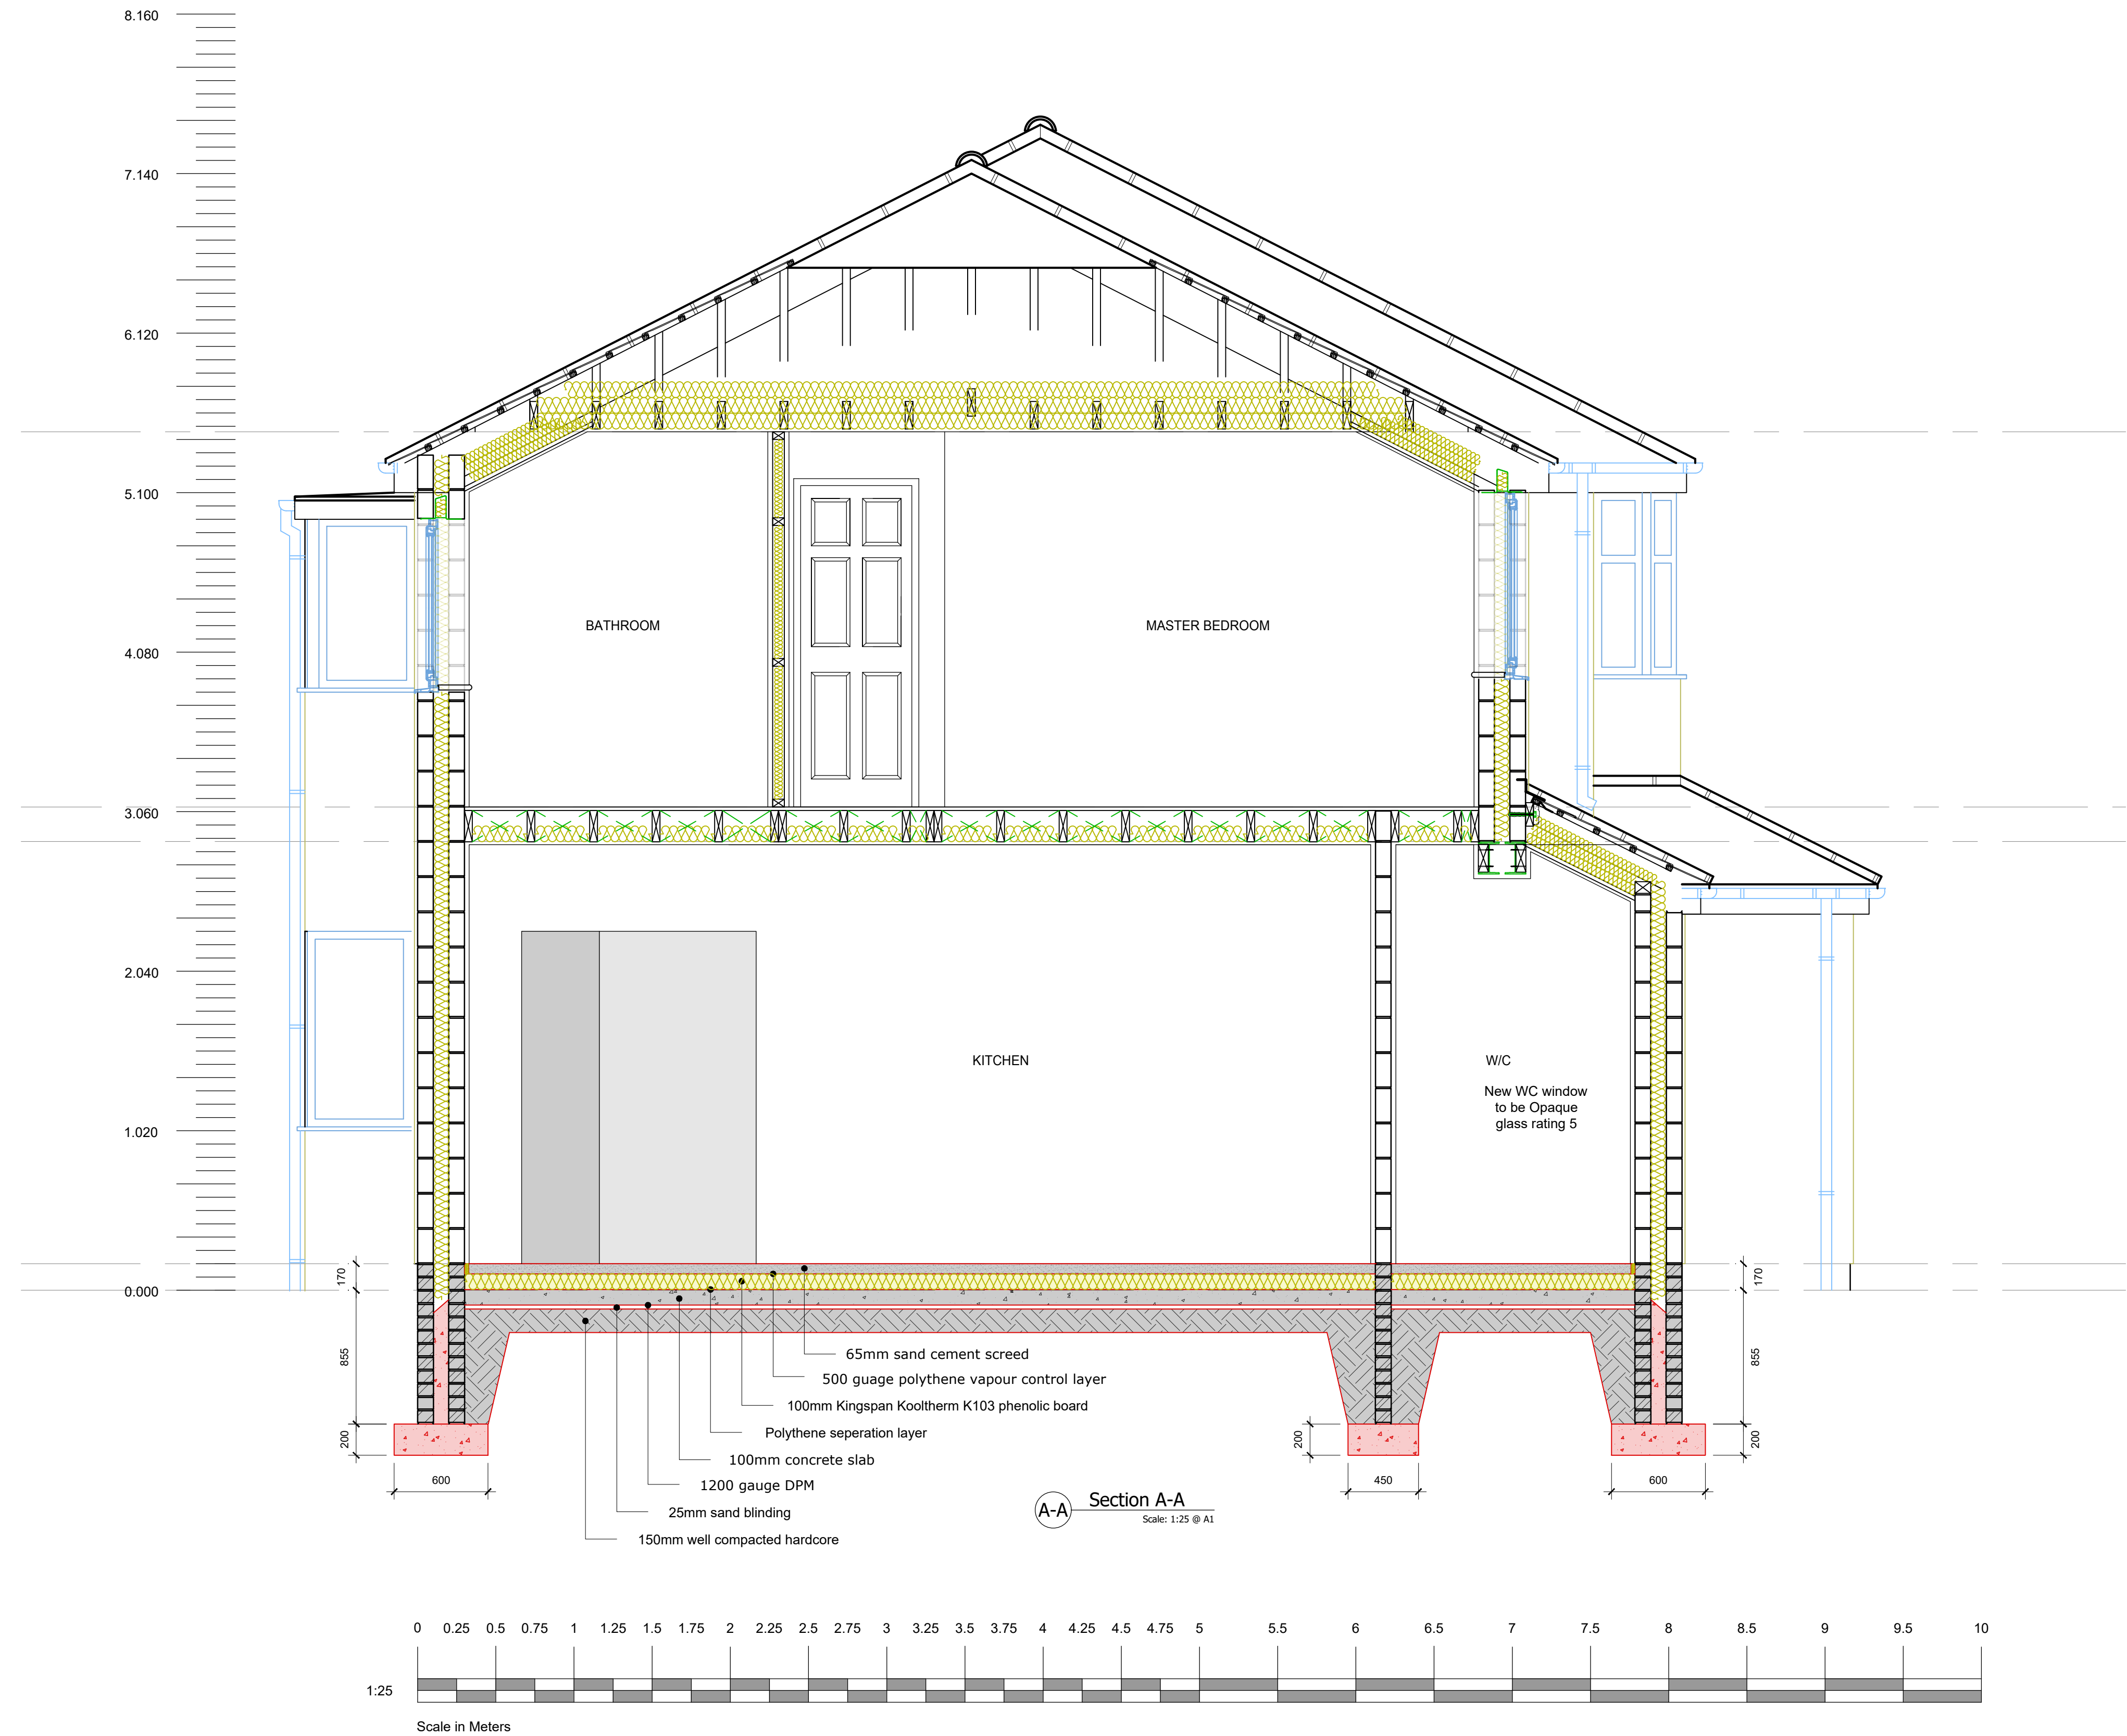

1. TO BE READ IN CONJUNCTION WITH ALL OTHER CONSULTANTS / SPECIALISTS DRAWINGS. REPORT ANY DISCREPANCIES BEFORE AFFECTED WORK COMMENCES
2. ALL SETTING OUT DIMENSIONS TO BE CHECKED ON SITE BY CONTRACTOR BEFORE WORK COMMENCES
3. CONTRACTORS ATTENTION IS DRAWN TO THEIR RESPONSIBILITY UNDER THE 2015 CDM REGULATIONS
4. BEFORE YOU PROCEED WITH YOUR LOFT CONVERSION/ CONSTRUCTION PROJECT, YOU MAY NEED TO DRAW UP A PARTY WALL AGREEMENT. HENCE THE NEED FOR A PARTY WALL AGREEMENT. THIS IS A LEGAL AGREEMENT WHICH HELPS MINIMISE THE IMPACT THAT THE WORK MAY HAVE ON YOUR NEIGHBOURS AND HELP PROTECT THE INTERESTS OF ALL PARTIES INVOLVED.

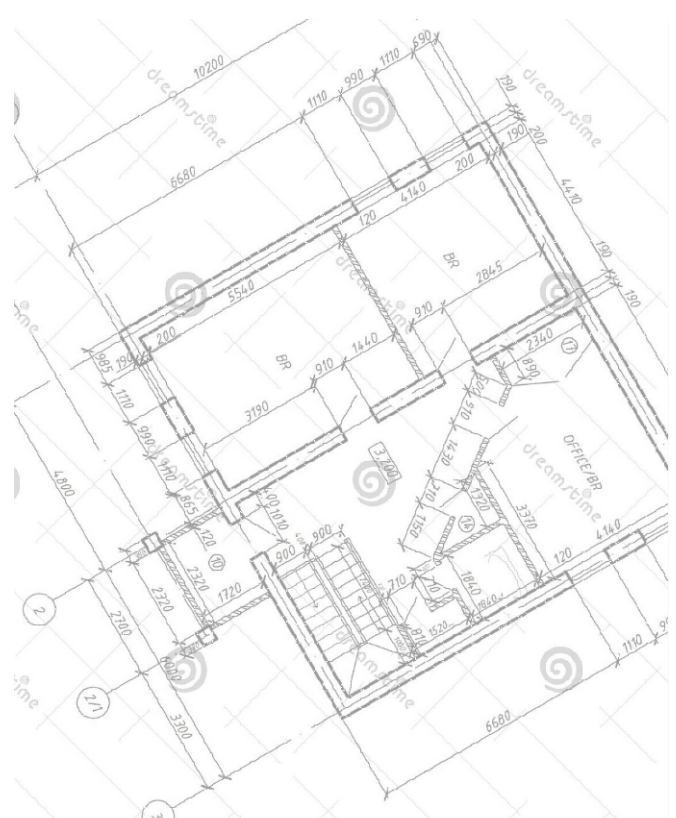

RJ DESIGN (NW) LTD
07734-911-515
robjones@rjdesignsnw.co.uk

client	Lenny Byrne 07802-602-576 lennybyrne@hotmail.co.uk
project	2 Malvern Avenue Liverpool L14 6TS Proposed Side Double Storey Extension & Front Single Storey Porch Extension. SECTION A-A
drawing title	
drawing number	0001-04
revision	*
drawing status	Planning
scale	1:25 - @ A1
date	April 23
drawn by	RJ
checked by	RJ