



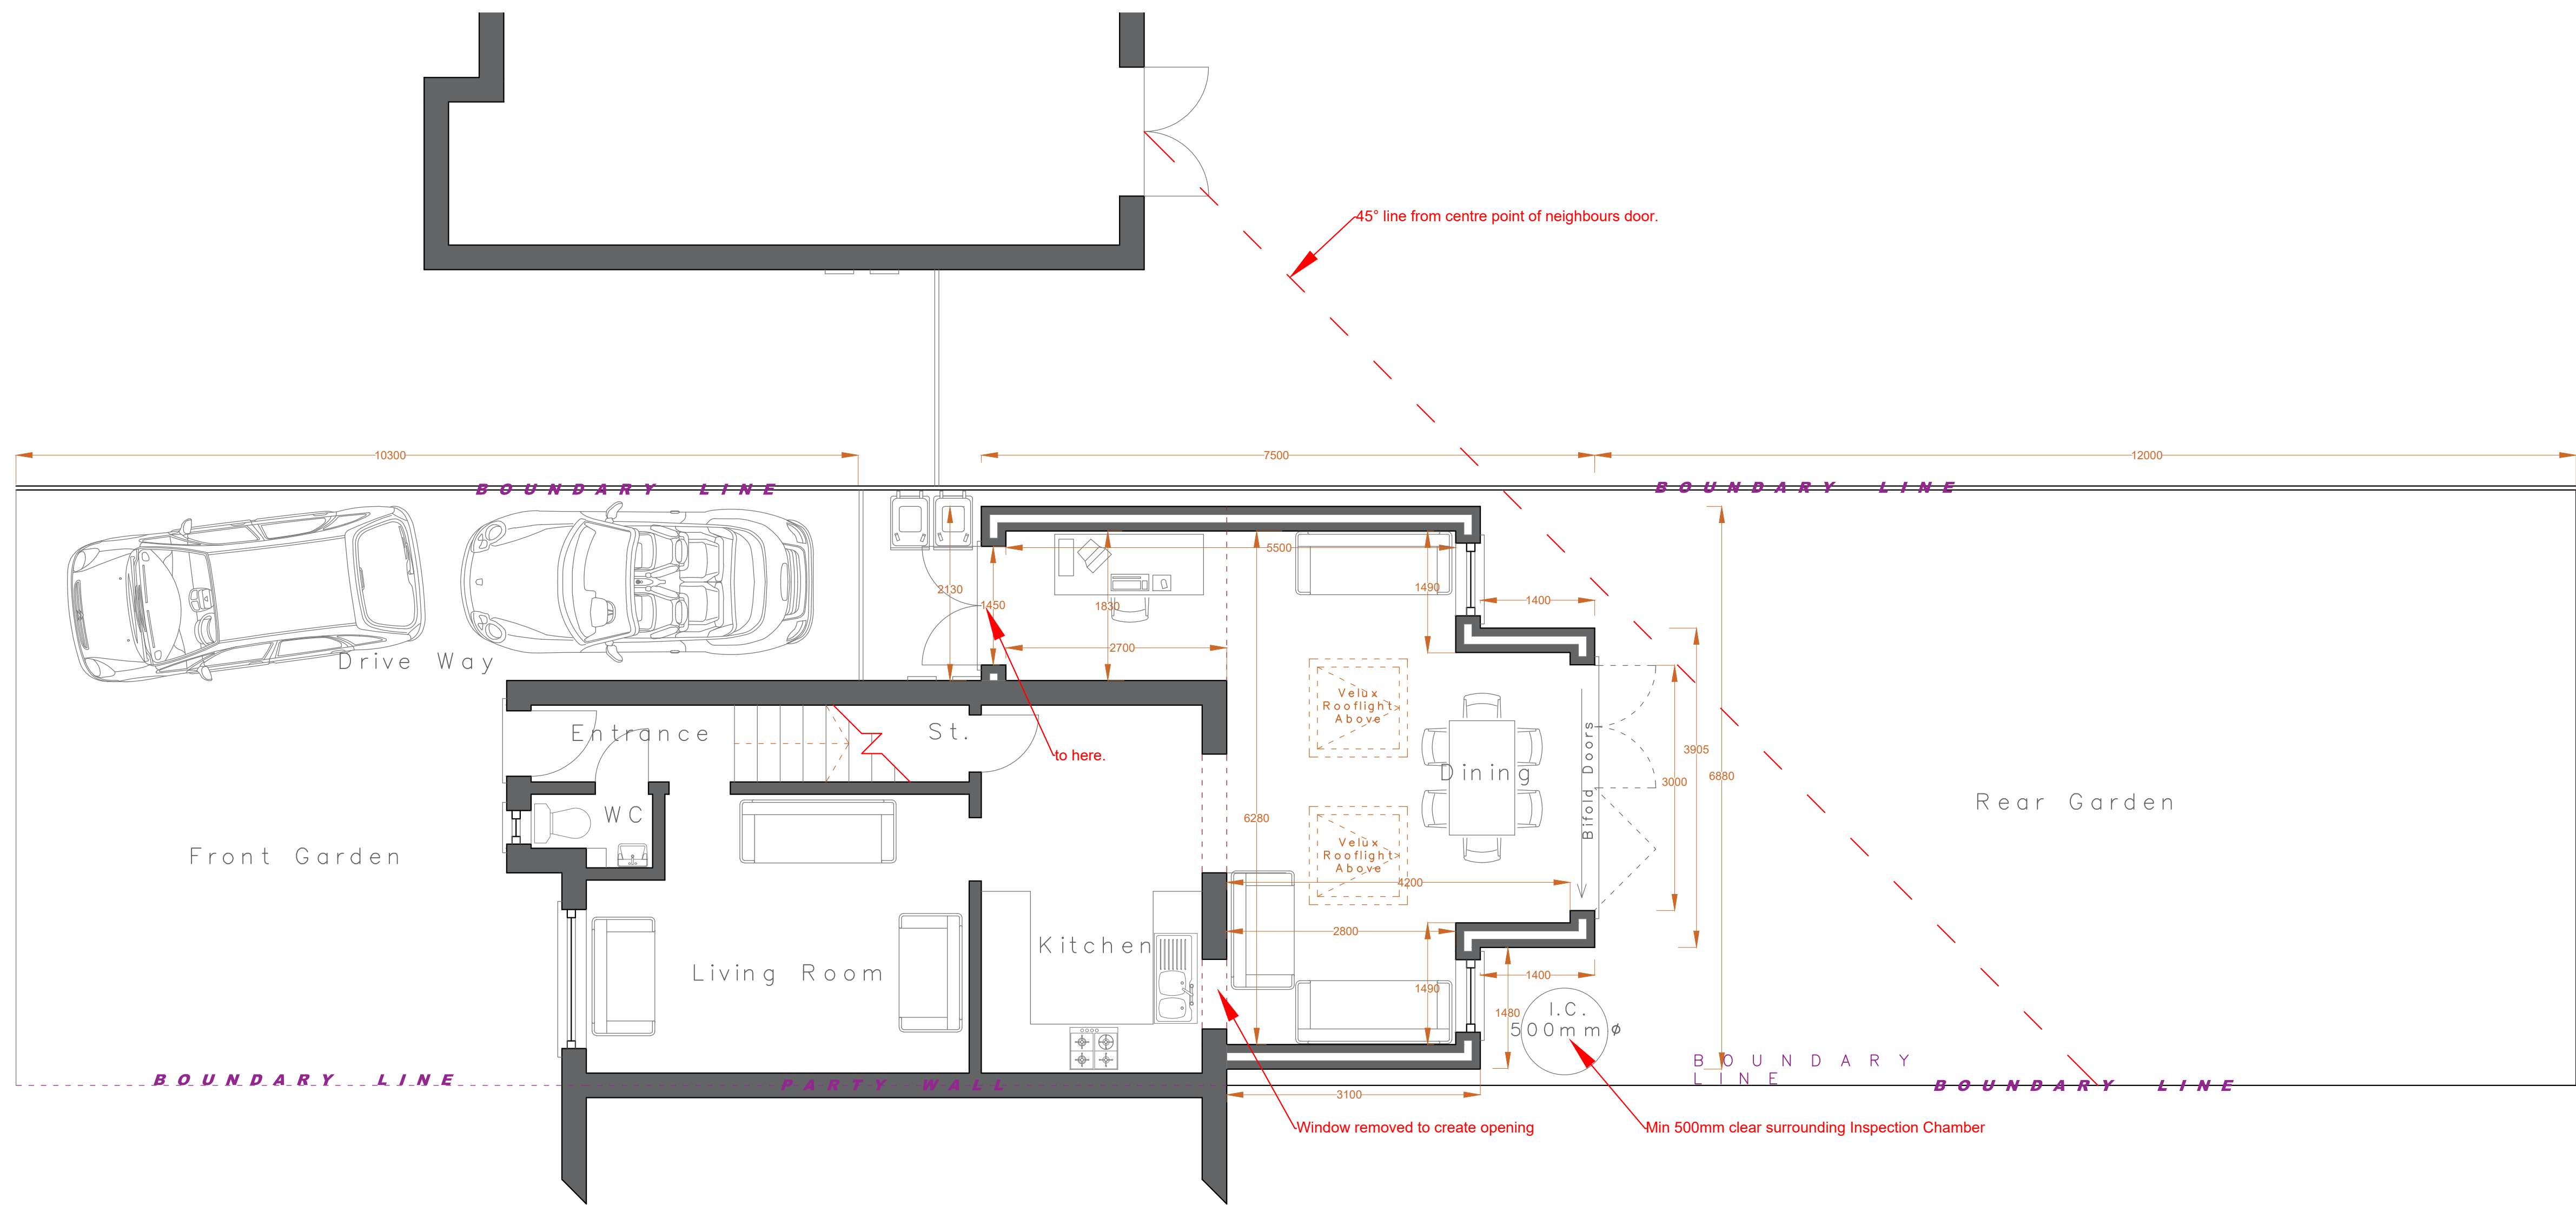

SCALE 1:50 0 1 2 METRES

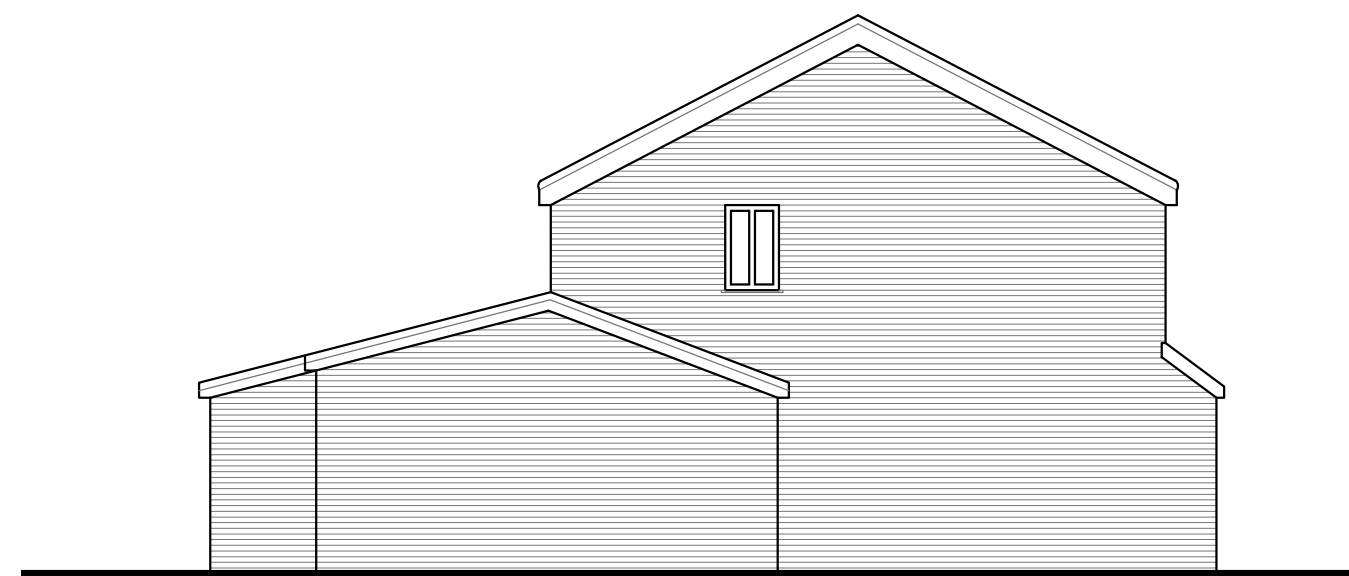


1:100 SCALE 0 1 5 METRES



1:100 SCALE 0 1 5 METRES



1:100 SCALE 0 1 5 METRES

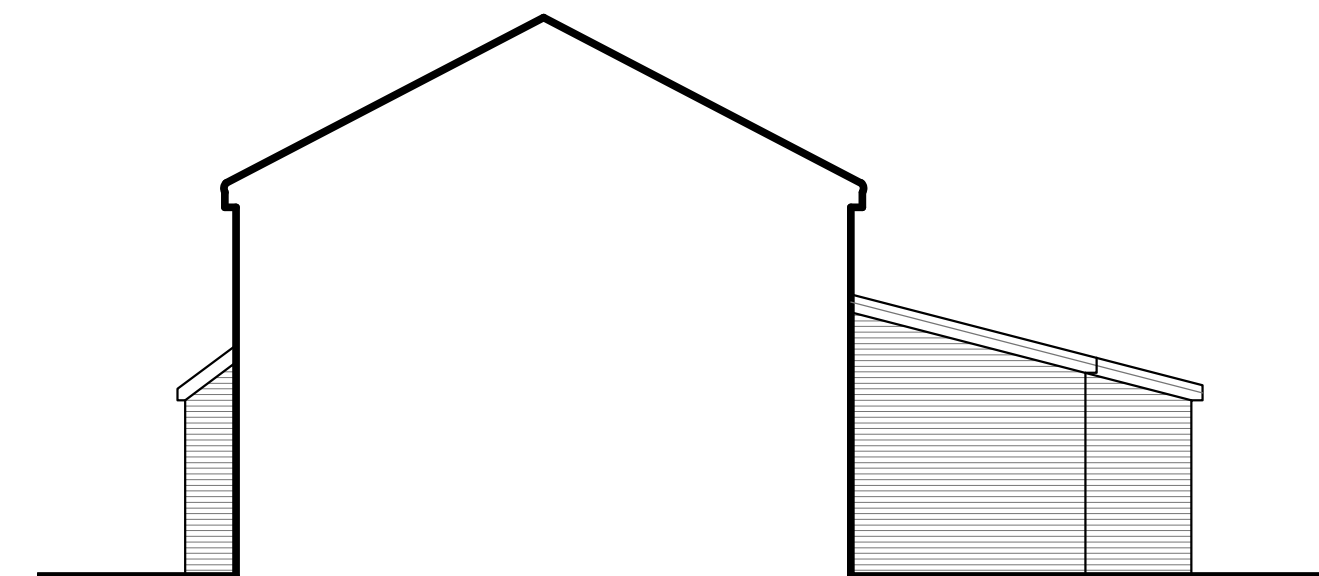

1:100 SCALE 0 1 5 METRES

NOTES

All dimensions in millimeters (mm) unless noted otherwise.
All dimensions to be checked on site.
All design information and drawings in this report are for purpose of scheme design, feasibility study and planning only.
Drawings **NOT** to be used for the purpose of construction.
This drawing is the copyright of DRAUGHTWORX Ltd and may not be used without their prior written consent.

All drawings remain the property of DRAUGHTWORX Ltd.

NOTES[illegible]

NOTES