


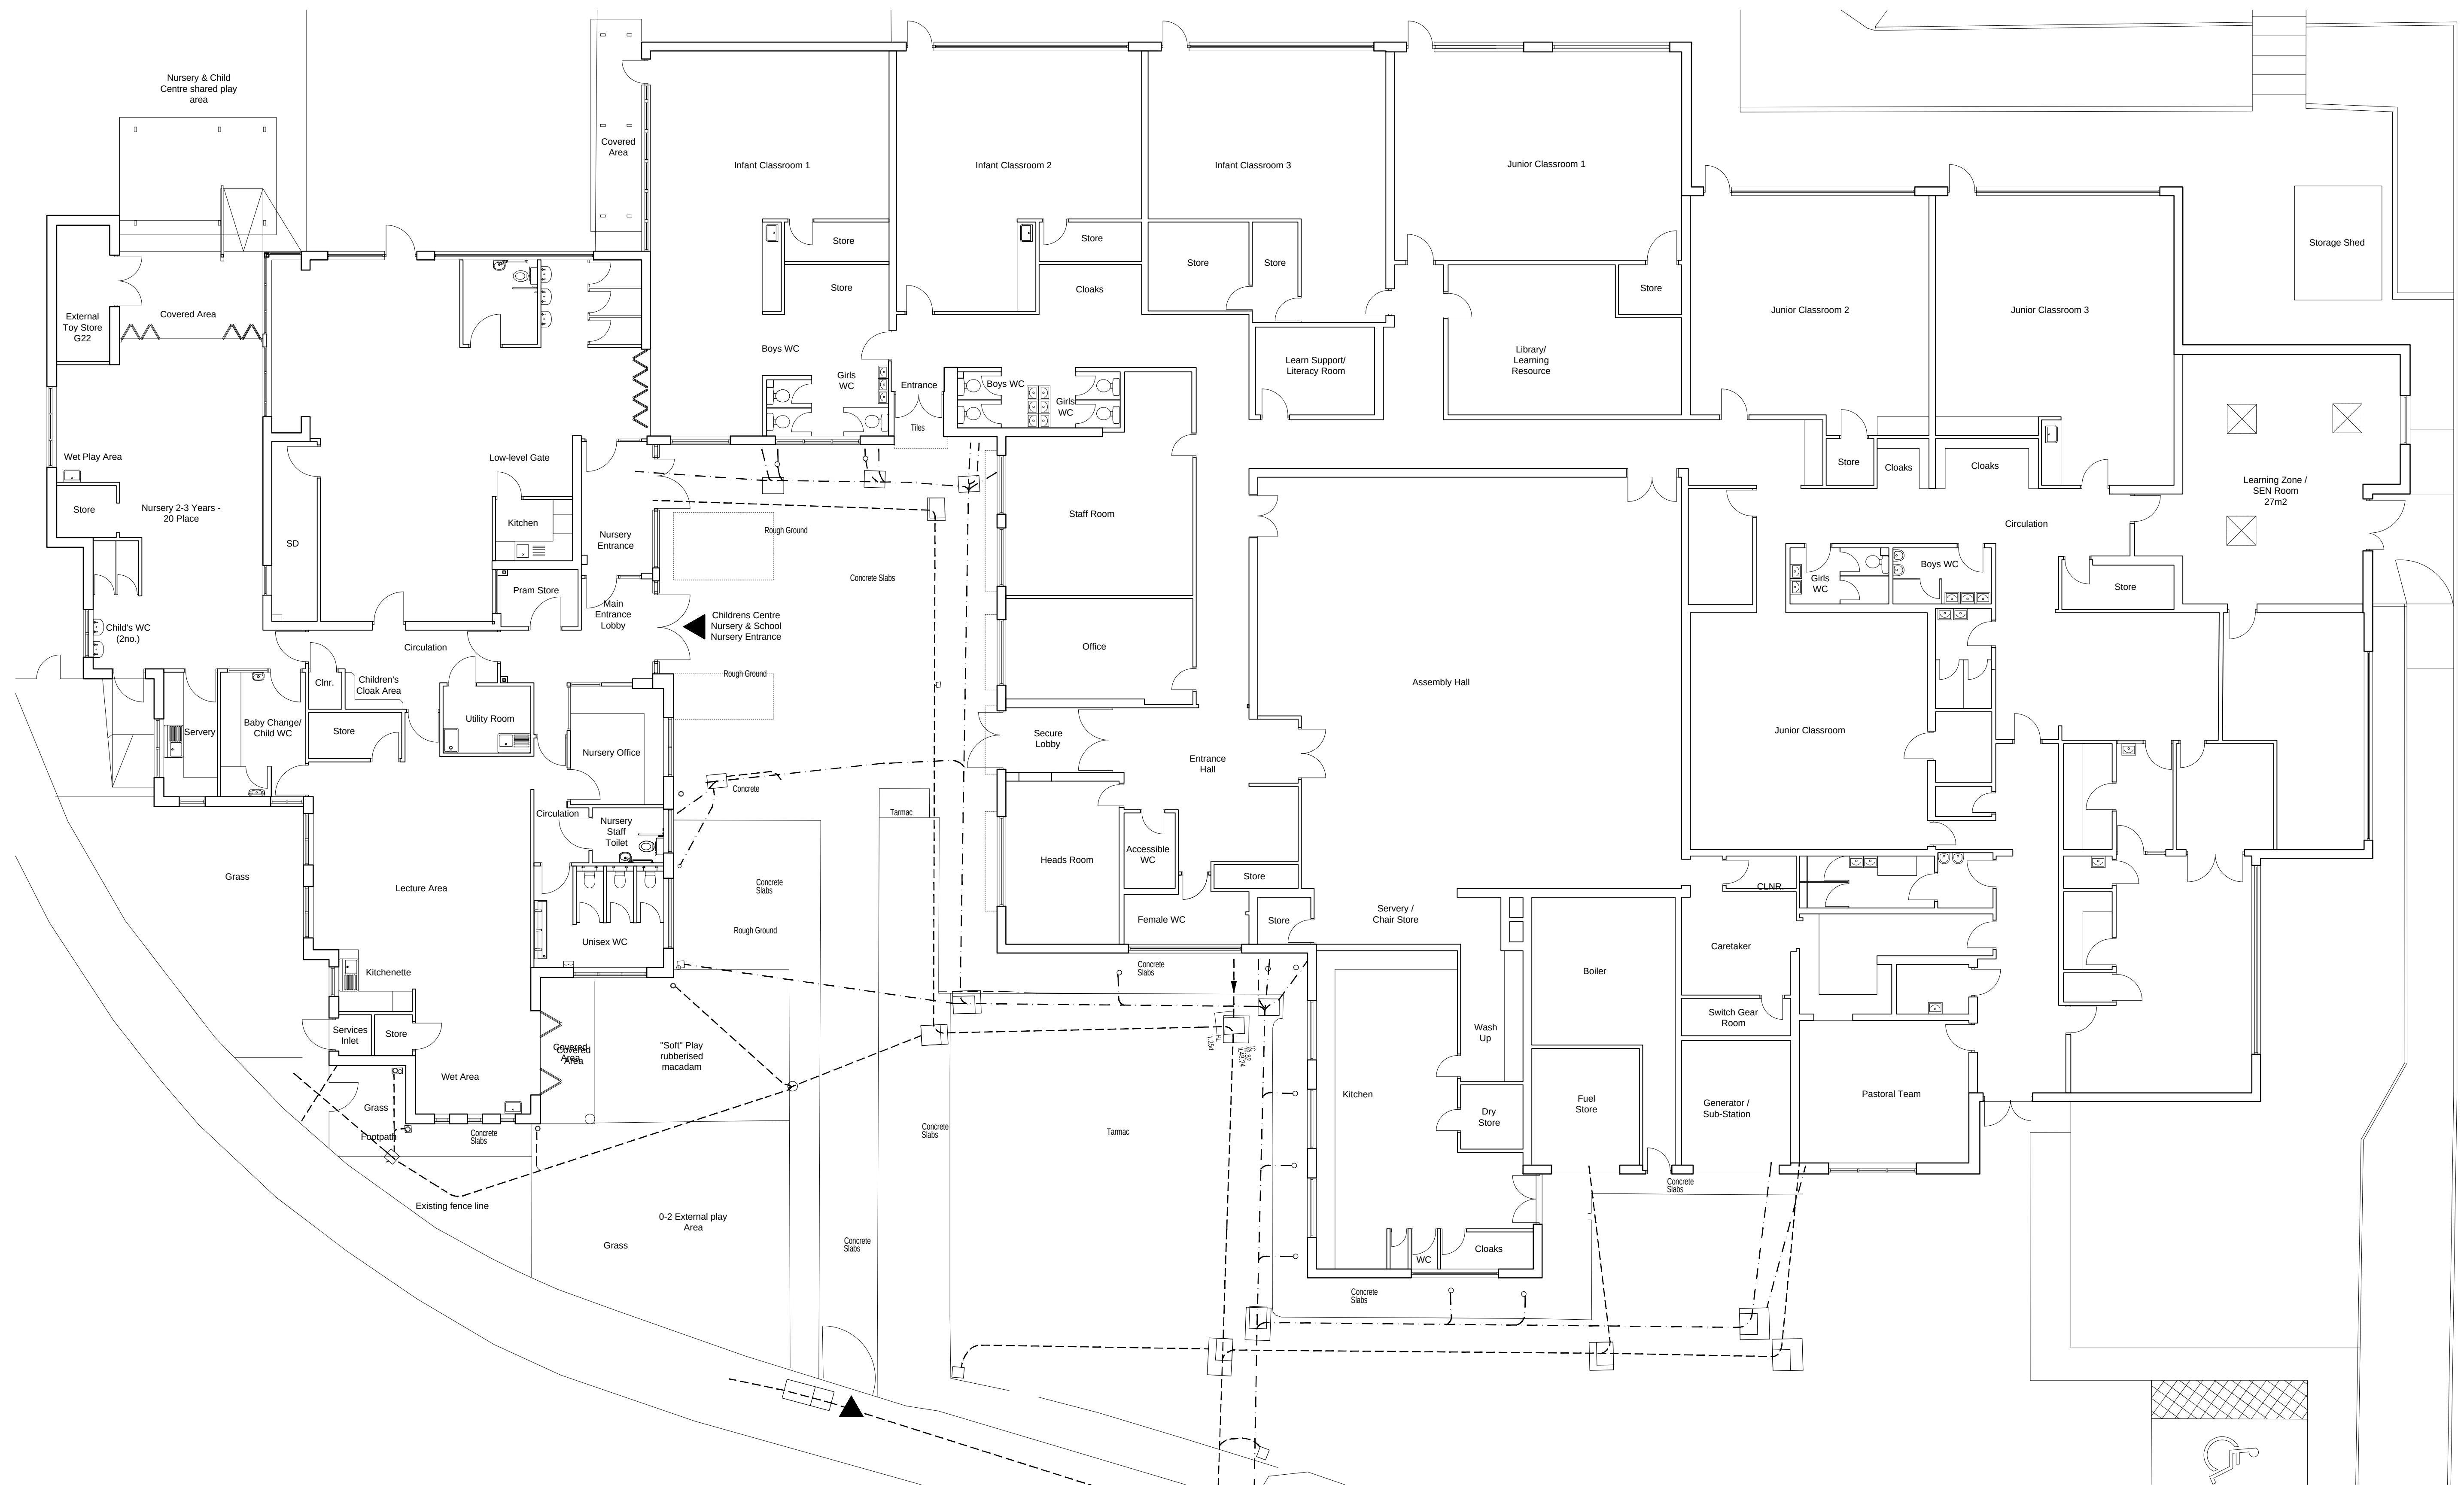

- - - - - Surface Water Drainage
 — · — · — Foul Water Drainage

Rev.	Amendments	Date

PLANNING

 CUNLIFFES PROPERTY & CONSTRUCTION CONSULTANTS Clare Court Oriel Road Bootle Liverpool L20 7AD Tel No: (0151) 944 2030 Fax No: (0151) 944 1625 E - mail: cs@cunliffes.com	 RIBA Chartered Practice	 RICS	Client School Governors St Mary & St Paul's C of E Primary School, Prescot.			Drawing Title Plan as Existing														
			Project Title Proposed New Entrance, Staff Room & Associated Works			<table border="1"> <tr> <th>Drawn</th> <th>Date</th> <th>Checked</th> </tr> <tr> <td>JO</td> <td>26.10.2023</td> <td>MG</td> </tr> <tr> <td>Scale</td> <td colspan="2">1:100 @ A1</td> </tr> <tr> <td>DWG. No</td> <td colspan="2">7172 - P02</td> </tr> </table>			Drawn	Date	Checked	JO	26.10.2023	MG	Scale	1:100 @ A1		DWG. No	7172 - P02	
			Drawn	Date	Checked															
			JO	26.10.2023	MG															
Scale	1:100 @ A1																			
DWG. No	7172 - P02																			

