



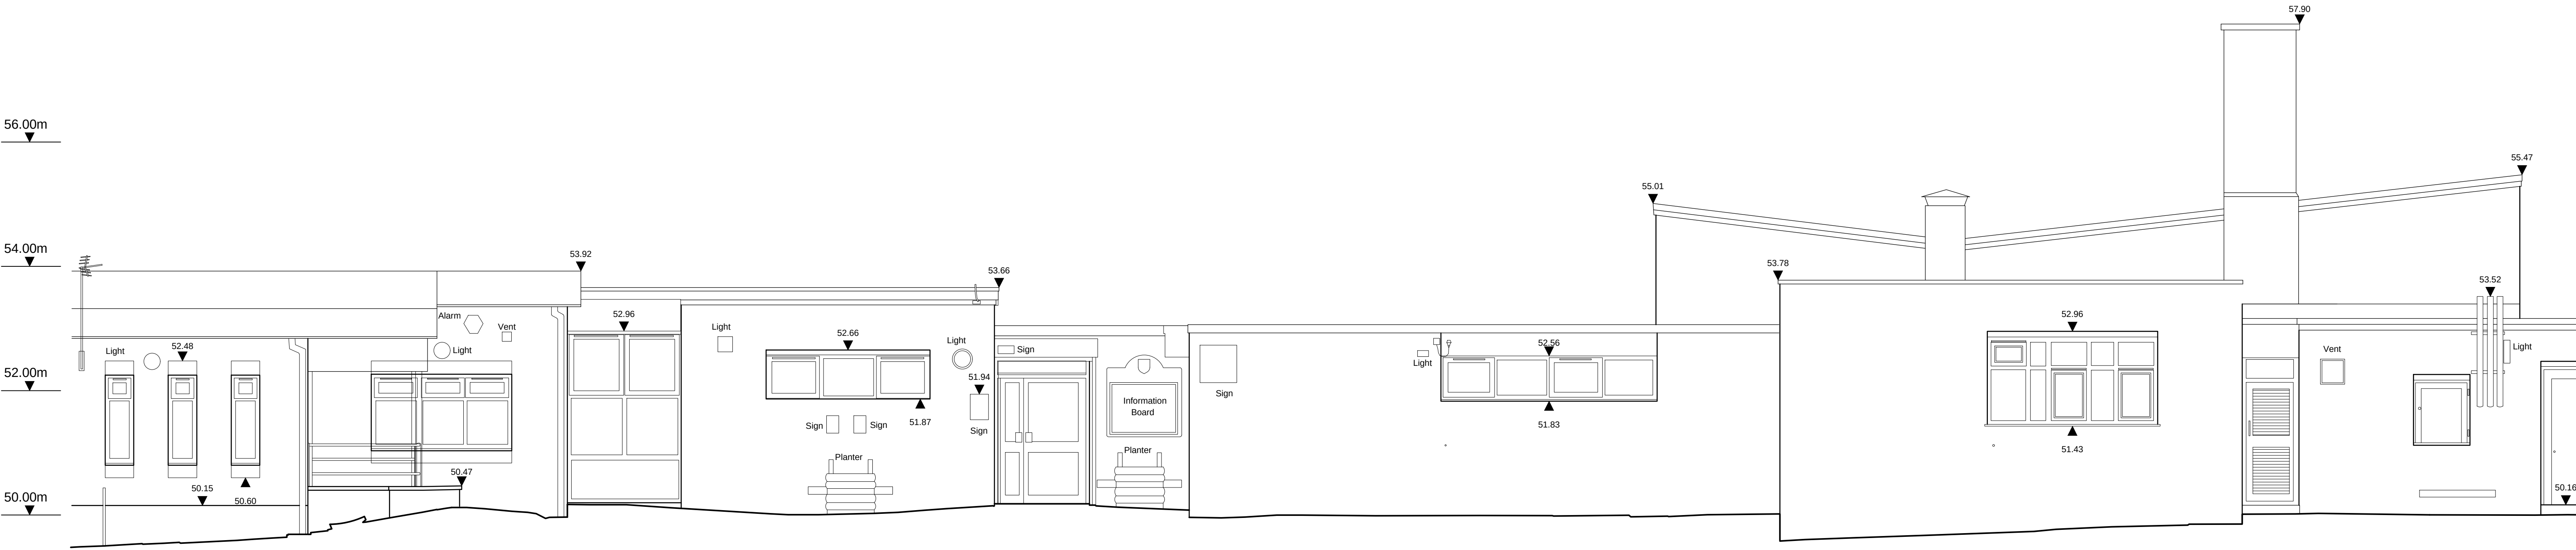

Datum 48.00m

Existing Elevation A

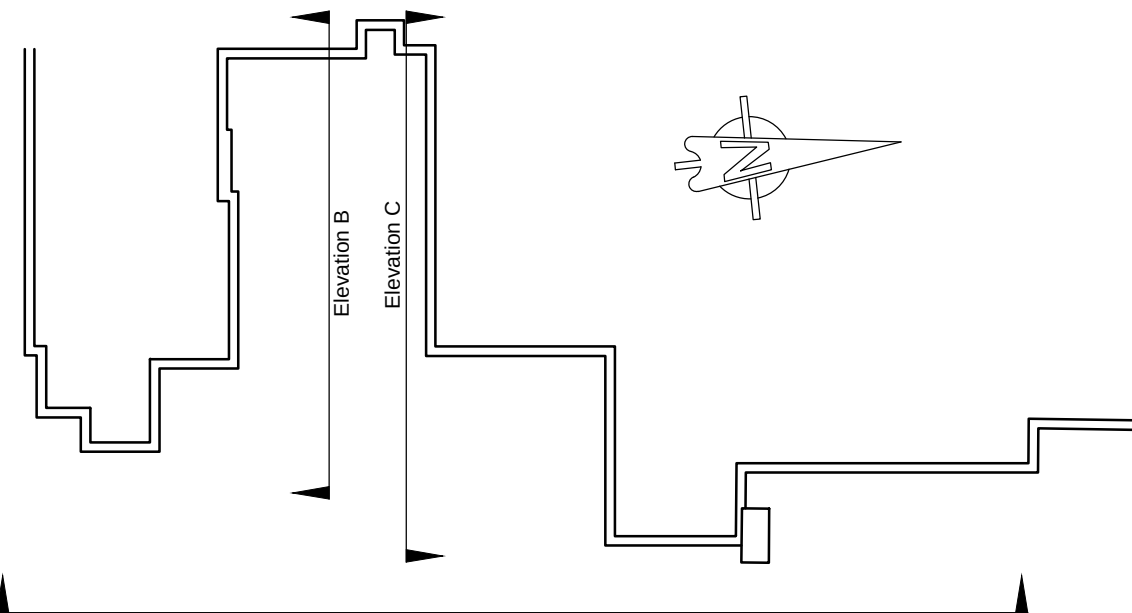

Rev.	Amendments	Date

PLANNING

CUNLIFFES PROPERTY & CONSTRUCTION CONSULTANTS Claire Court Oriel Road Bootle Liverpool L20 7AD Tel No: (0151) 944 2030 Fax No: (0151) 944 1625 E - mail: cs@cunliffes.com RIBA Chartered Practice RICS	Client School Governors St Mary & St Paul's C of E Primary School. Prescott.	Drawing Title Elevations as Existing		
	Project Title	Drawn	Date	Checked
	Proposed New Entrance, Staff Room & Associated Works	JO	26.10.2023	MG
		Scale	1:50 @ A1	
		DWG. No	7172 - P04	