


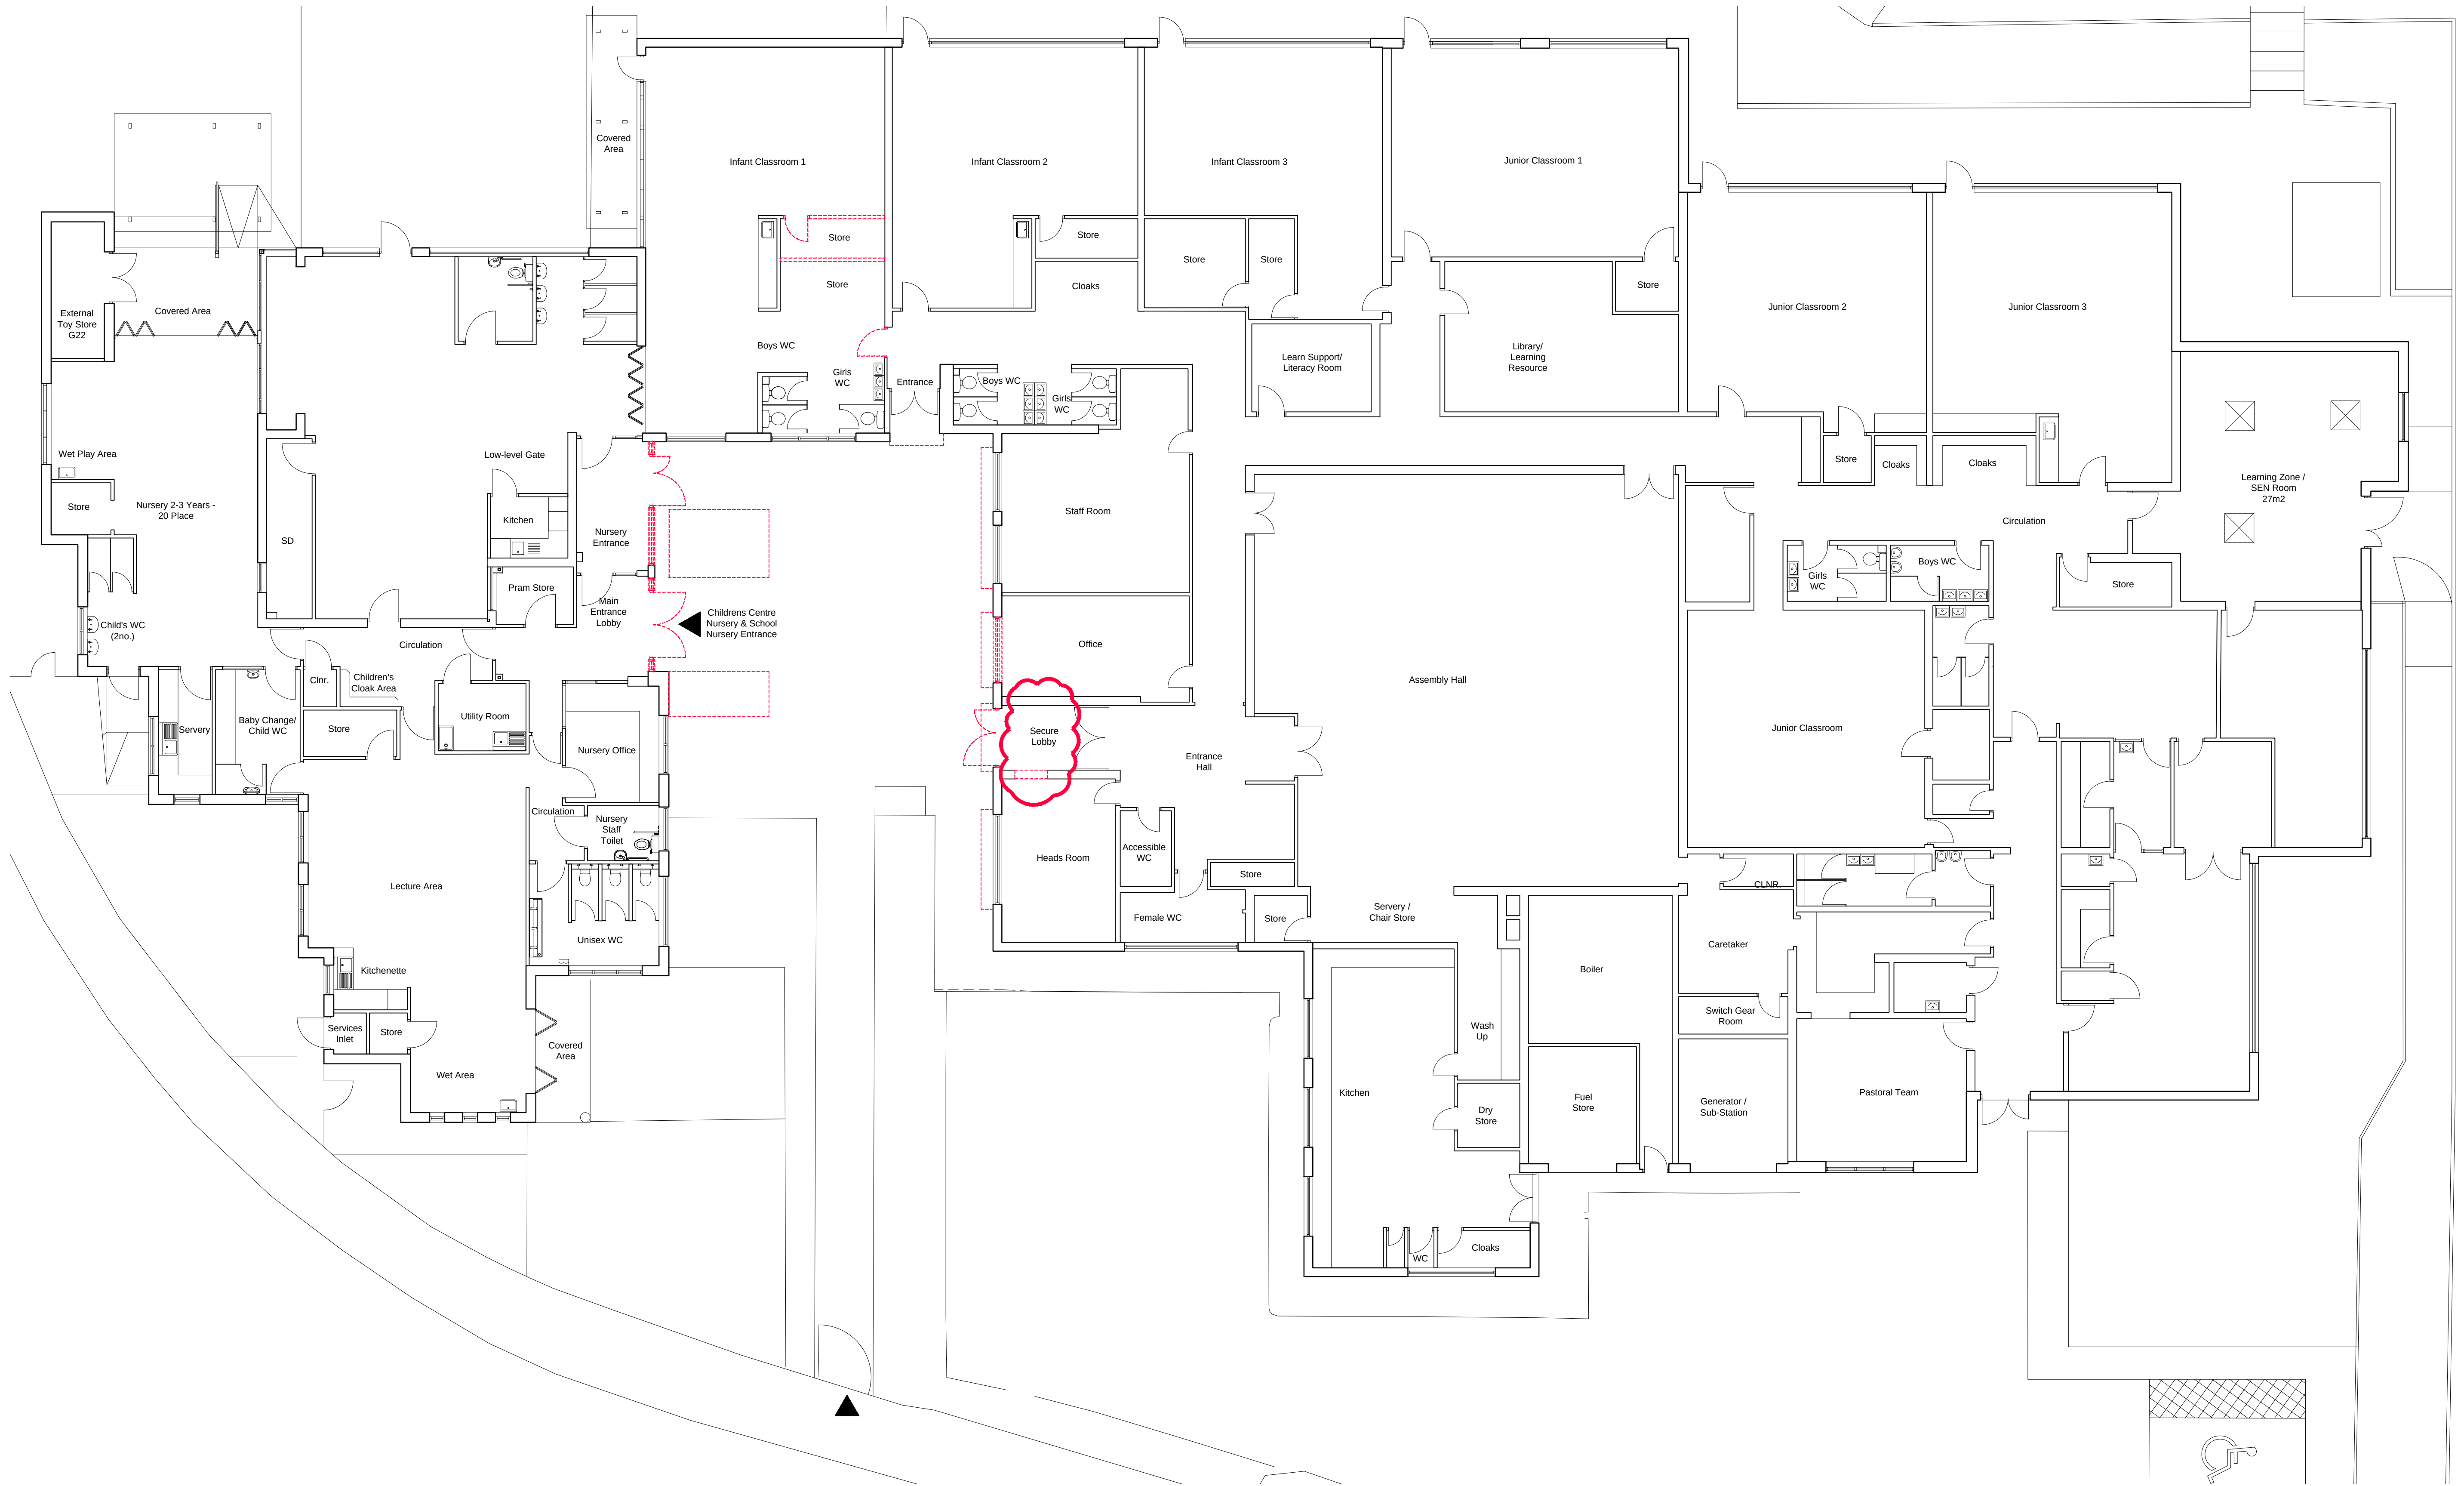

----- Proposed Location
of Demolition Works



B	Proposed opening to Heads Room Indicated and Proposed Office door omitted (Indicated by Revision Cloud)	07.12.2023
A	Extension adjacent Head Teachers omitted	08.11.2023
Rev.	Amendments	Date

FOR COMMENT

 PROPERTY & CONSTRUCTION CONSULTANTS Claire Court Oriel Road Bootle Liverpool L20 7AD Tel No: (0151) 944 2030 Fax No: (0151) 944 1625 E - mail: cs@cunliffes.com	 Chartered Practice 	Client School Governors St Mary & St Paul's C of E Primary School, Prescott.			Drawing Title Proposed Demolition Plan		
		Project Title Proposed New Entrance, Staff Room & Associated Works			Drawn	Date	Checked
		Scale 1:100 @ A1			JO	26.10.2023	MG
		DWG. No 7172 - P06 - B					