


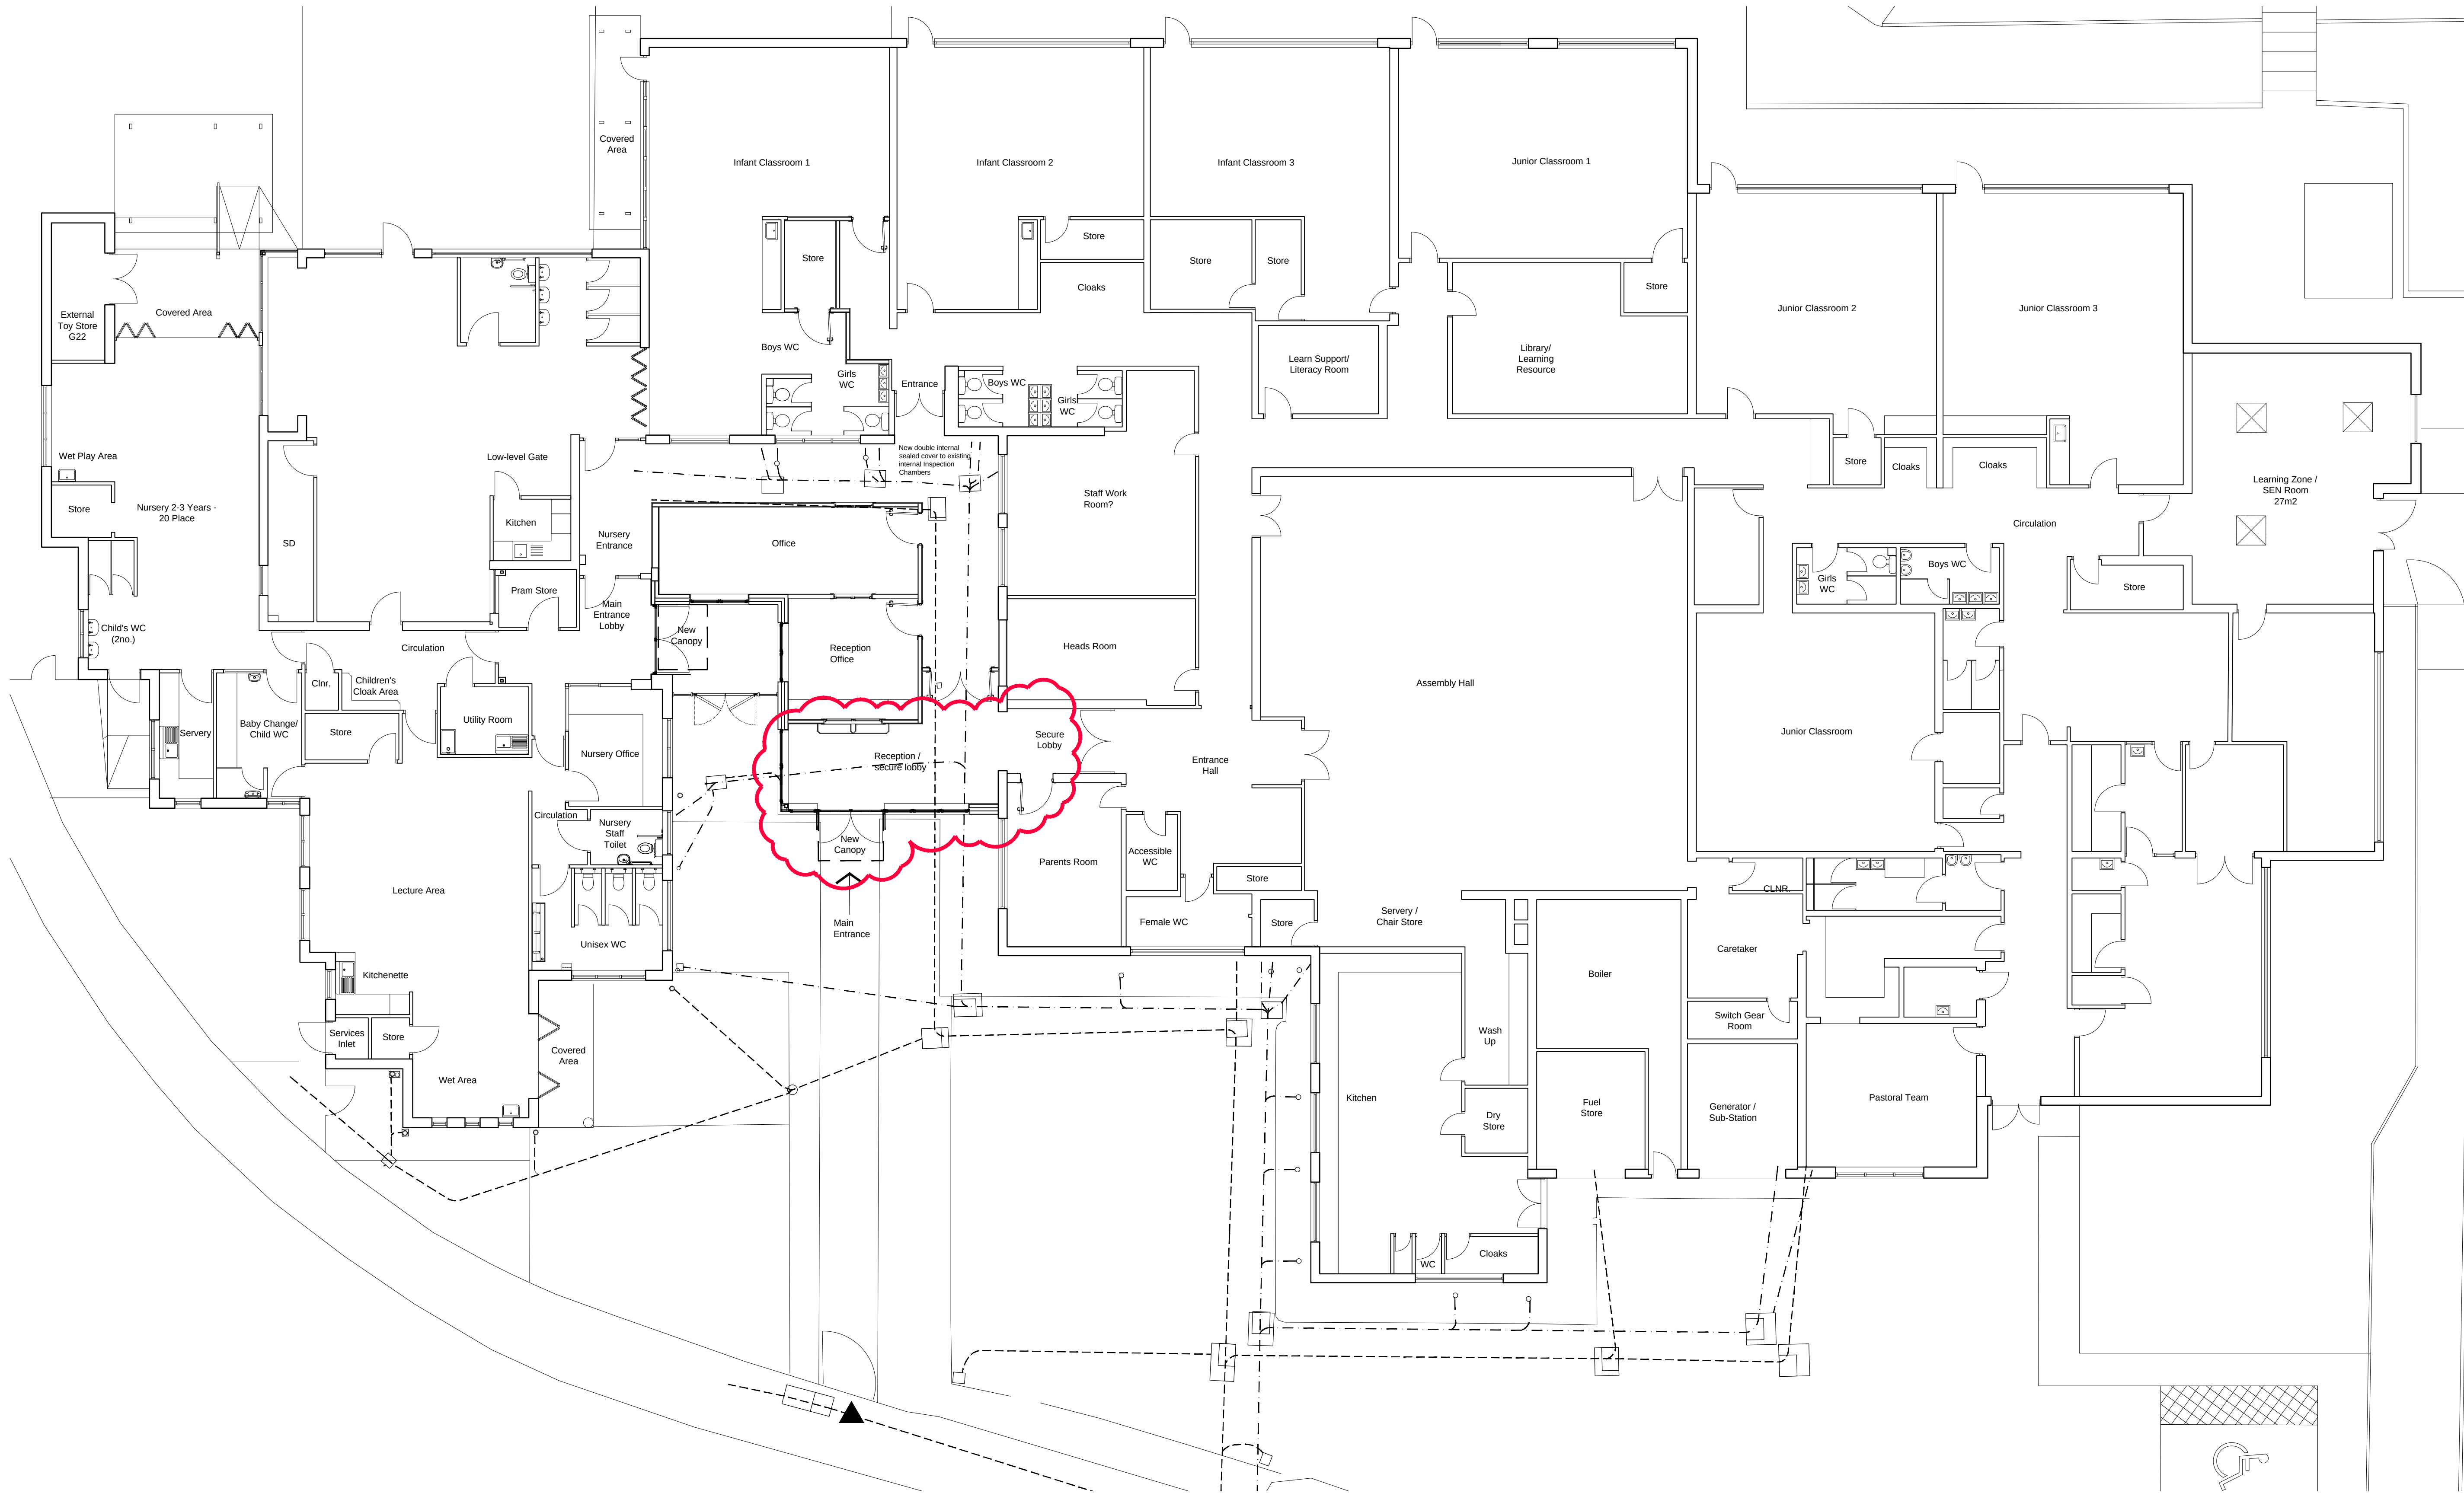

----- Surface Water Drainage
..... Foul Water Drainage



C	1. Heads Room door omitted and door formed to Parents Room (Indicated by Revision Cloud)	07.12.2023
B	2. Reception/Secure Lobby area enlarged	08.11.2023
A	Extension adjacent Head Teachers omitted	05.10.2023
	Kitchen and WC layout added to Proposed Staffroom	
Rev.	Amendments	Date

PLANNING

 PROPERTY & CONSTRUCTION CONSULTANTS Claire Court Oriel Road Bootle Liverpool L20 7AD Tel No: (0151) 944 2030 Fax No: (0151) 944 1625 E-mail: cs@cunliffes.com	 Chartered Practice 	Drawing Title Plan as Proposed		
		Client School Governors St Mary & St Paul's C of E Primary School, Prescott.	Drawn JO	Checked MG
		Project Title Proposed New Entrance, Staff Room & Associated Works	Scale 1:100 @ A1	
			DWG. No 7172 - P08 - C	