



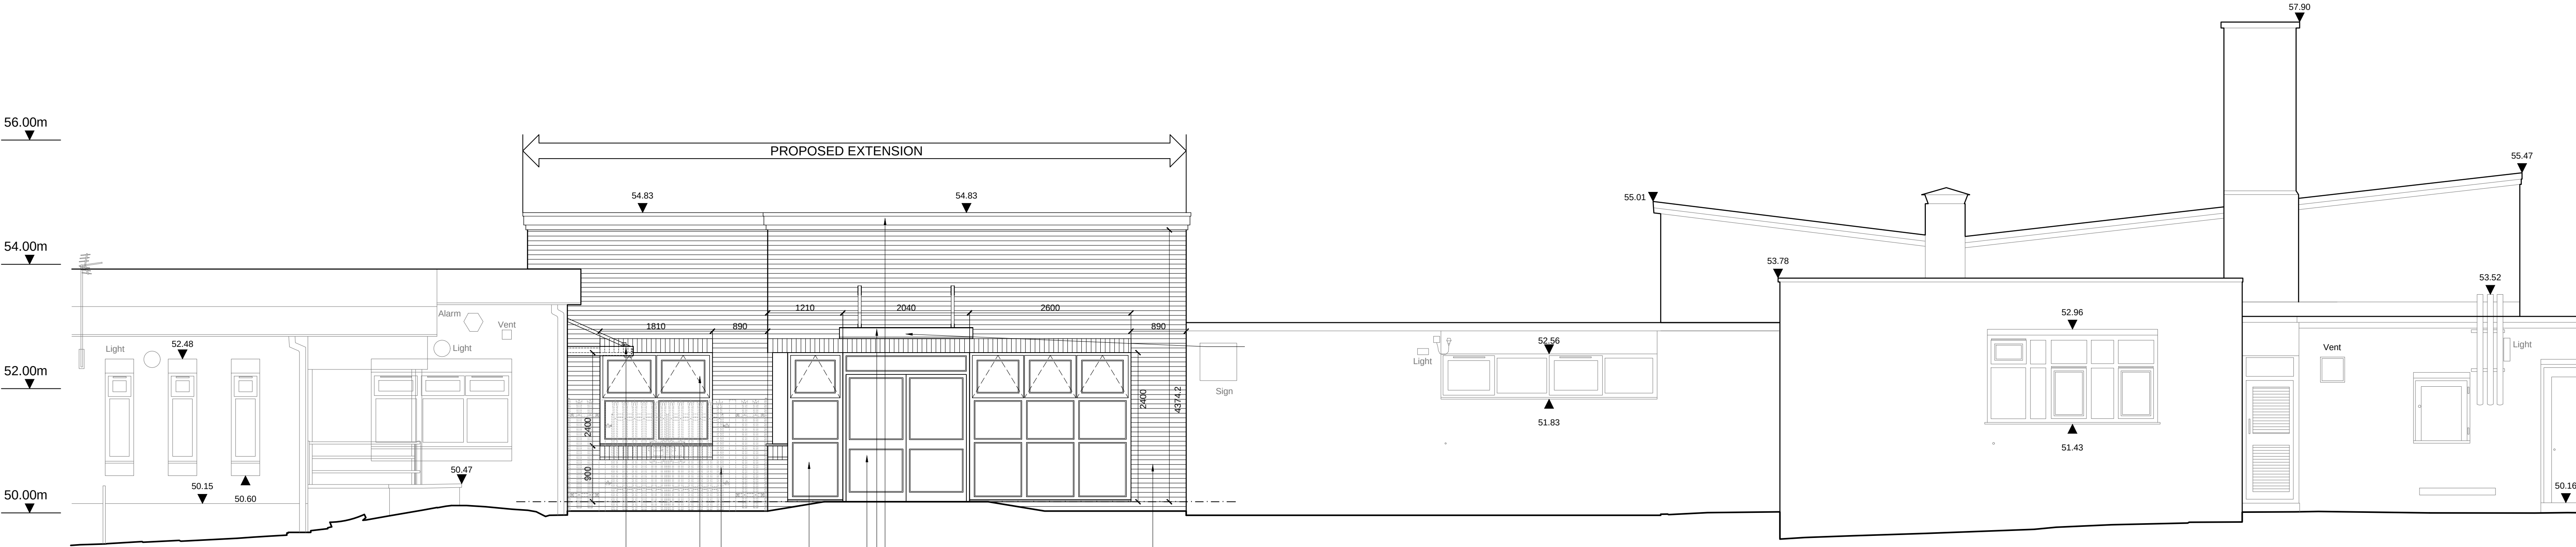

Datum 48.00m

- New Glazed cantilevered canopy
- New Aluminium windows to match existing
- New Fence & Gate to match existing
- New Aluminium full height windows to match existing style
- New Aluminium door to match existing
- New Glazed cantilevered canopy
- New flat roof to match existing
- New brickwork to match existing
- Proposed Elevation A

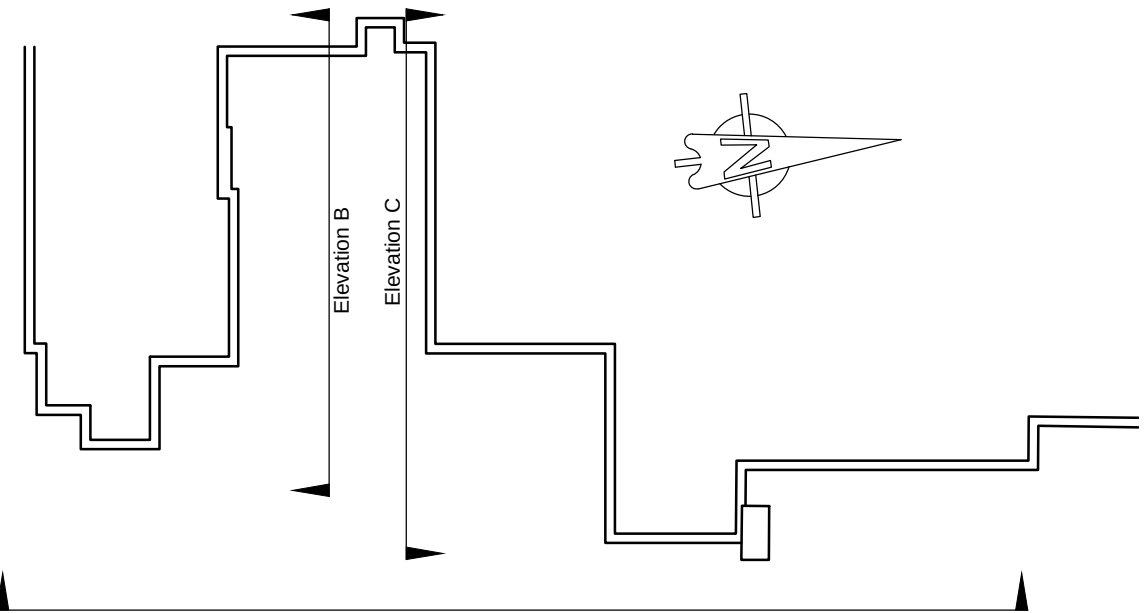

Proposed Elevation Location Plan Scale 1:100

A	1. Extension adjacent Head Teachers omitted 2. Glazing to Main Entrance full height 3. Canopy over Main Entrance added to drawing	08.11.2023
Rev.	Amendments	Date

PLANNING

CUNLIFFES PROPERTY & CONSTRUCTION CONSULTANTS Claire Court Oriel Road Bootle Liverpool L20 7AD Tel No: (0151) 944 2030 Fax No: (0151) 944 1625 E - mail: cs@cunliffes.com RIBA Chartered Practice RICS	Client School Governors St Mary & St Paul's C of E Primary School. Prescott.	Drawing Title Elevations as Proposed		
	Project Title Proposed New Entrance, Staff Room & Associated Works	Drawn JO	Date 26.10.2023	Checked MG
	Scale	1:50 @ A1		
	DWG. No	7172 - P010 - A		