
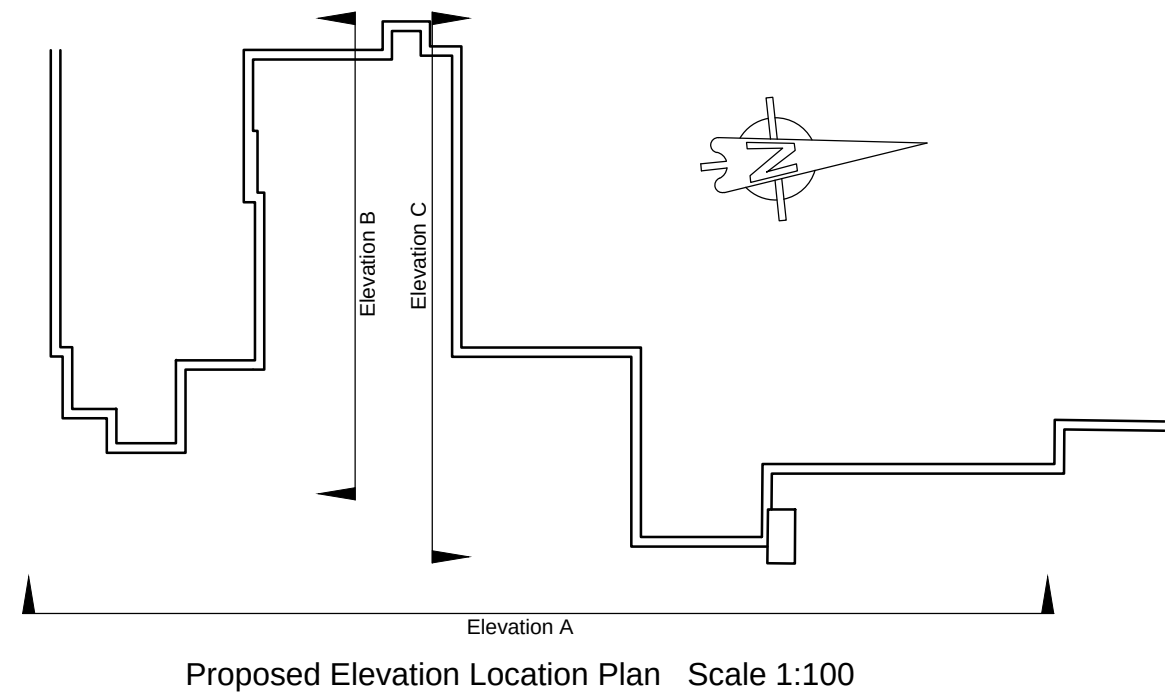
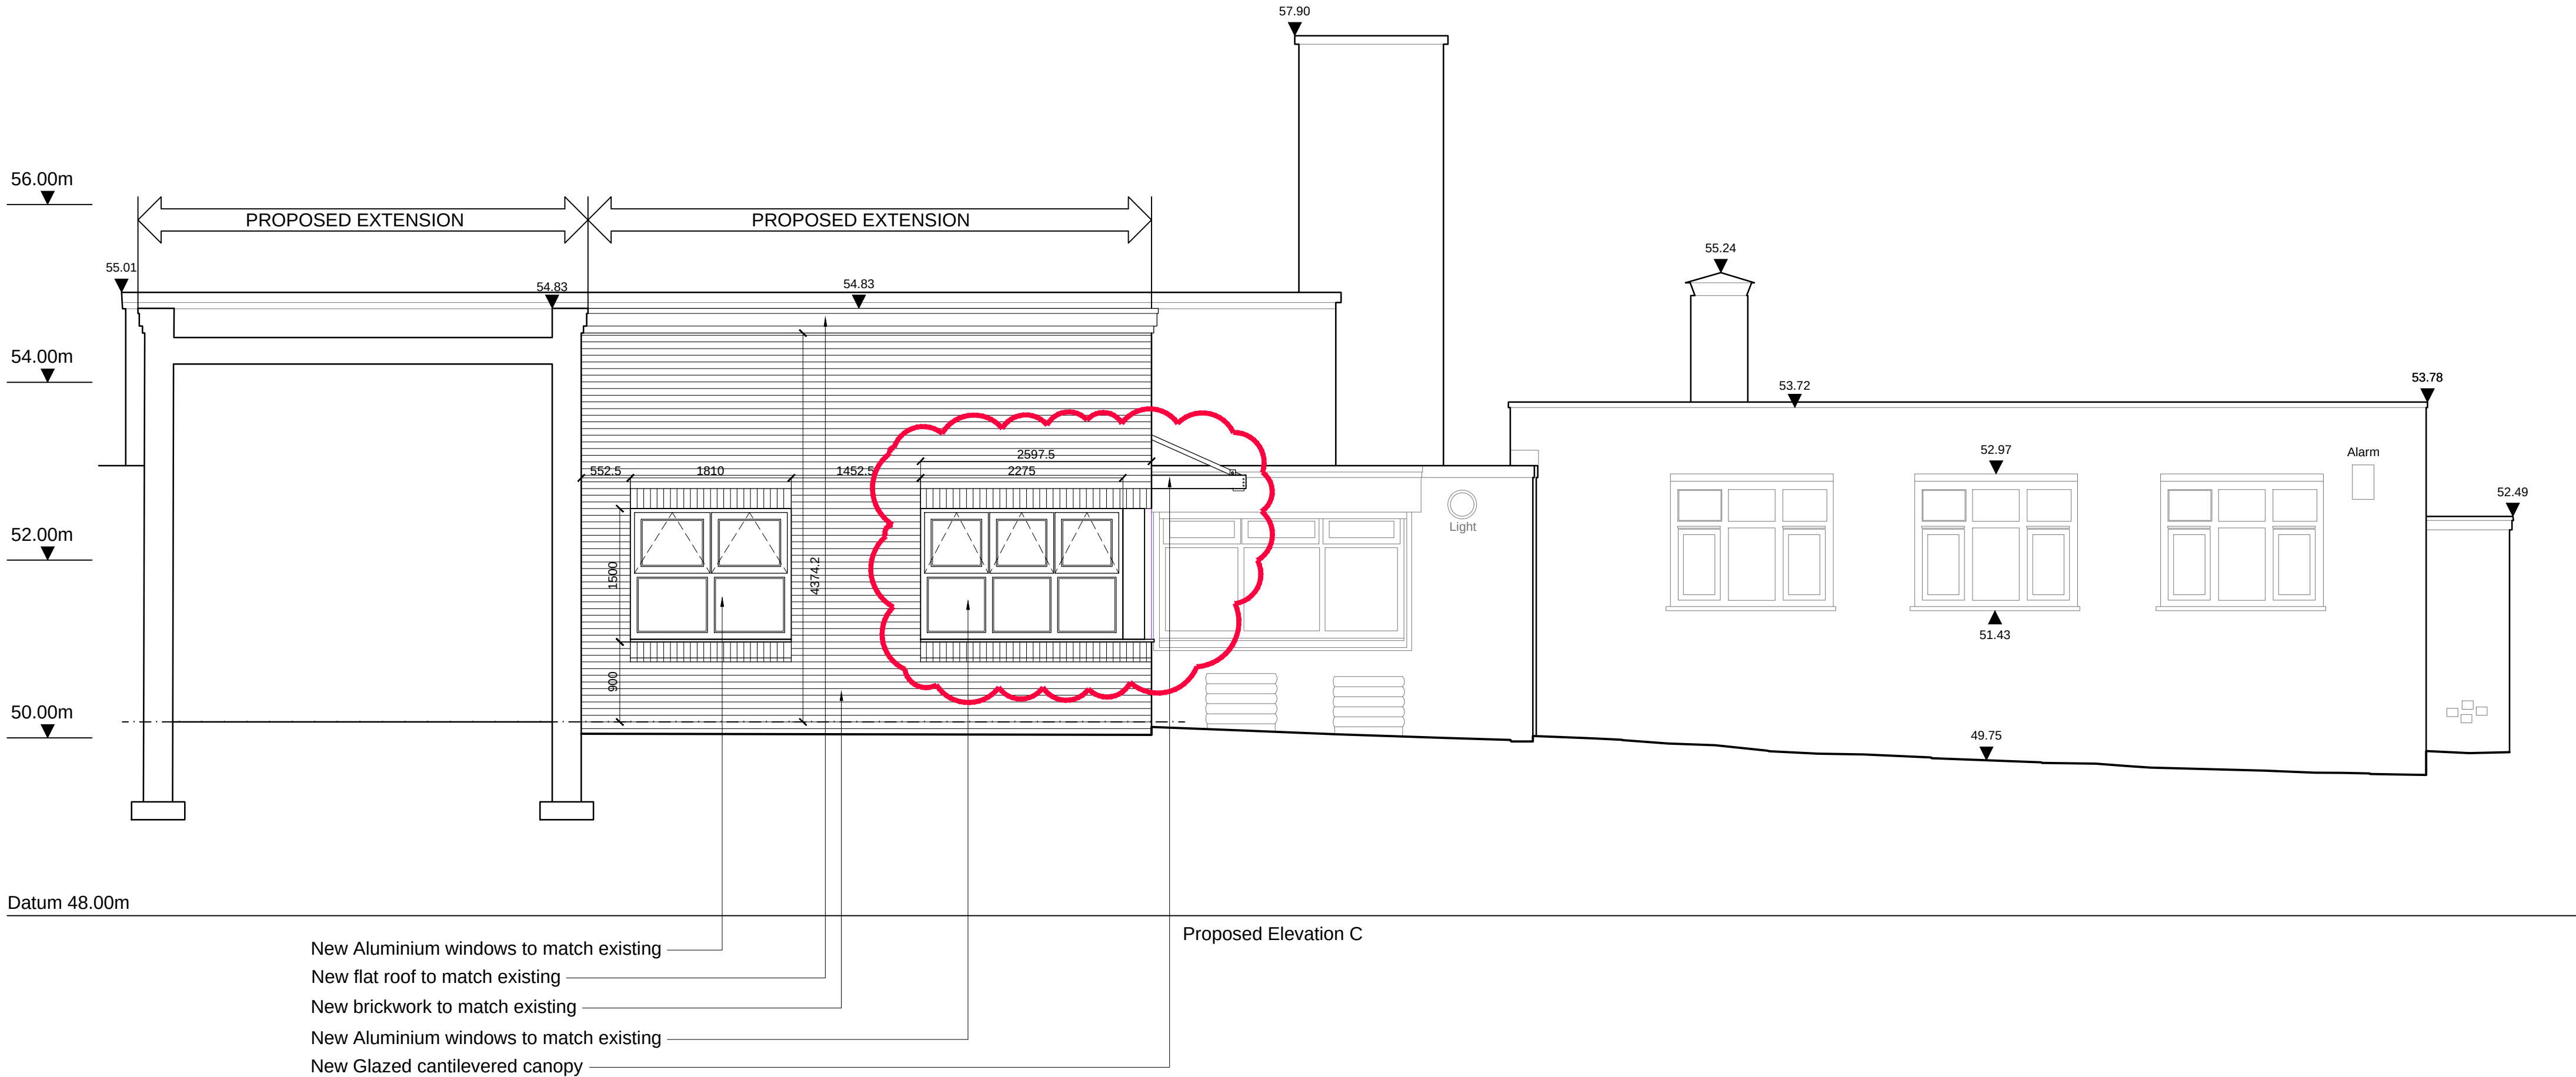


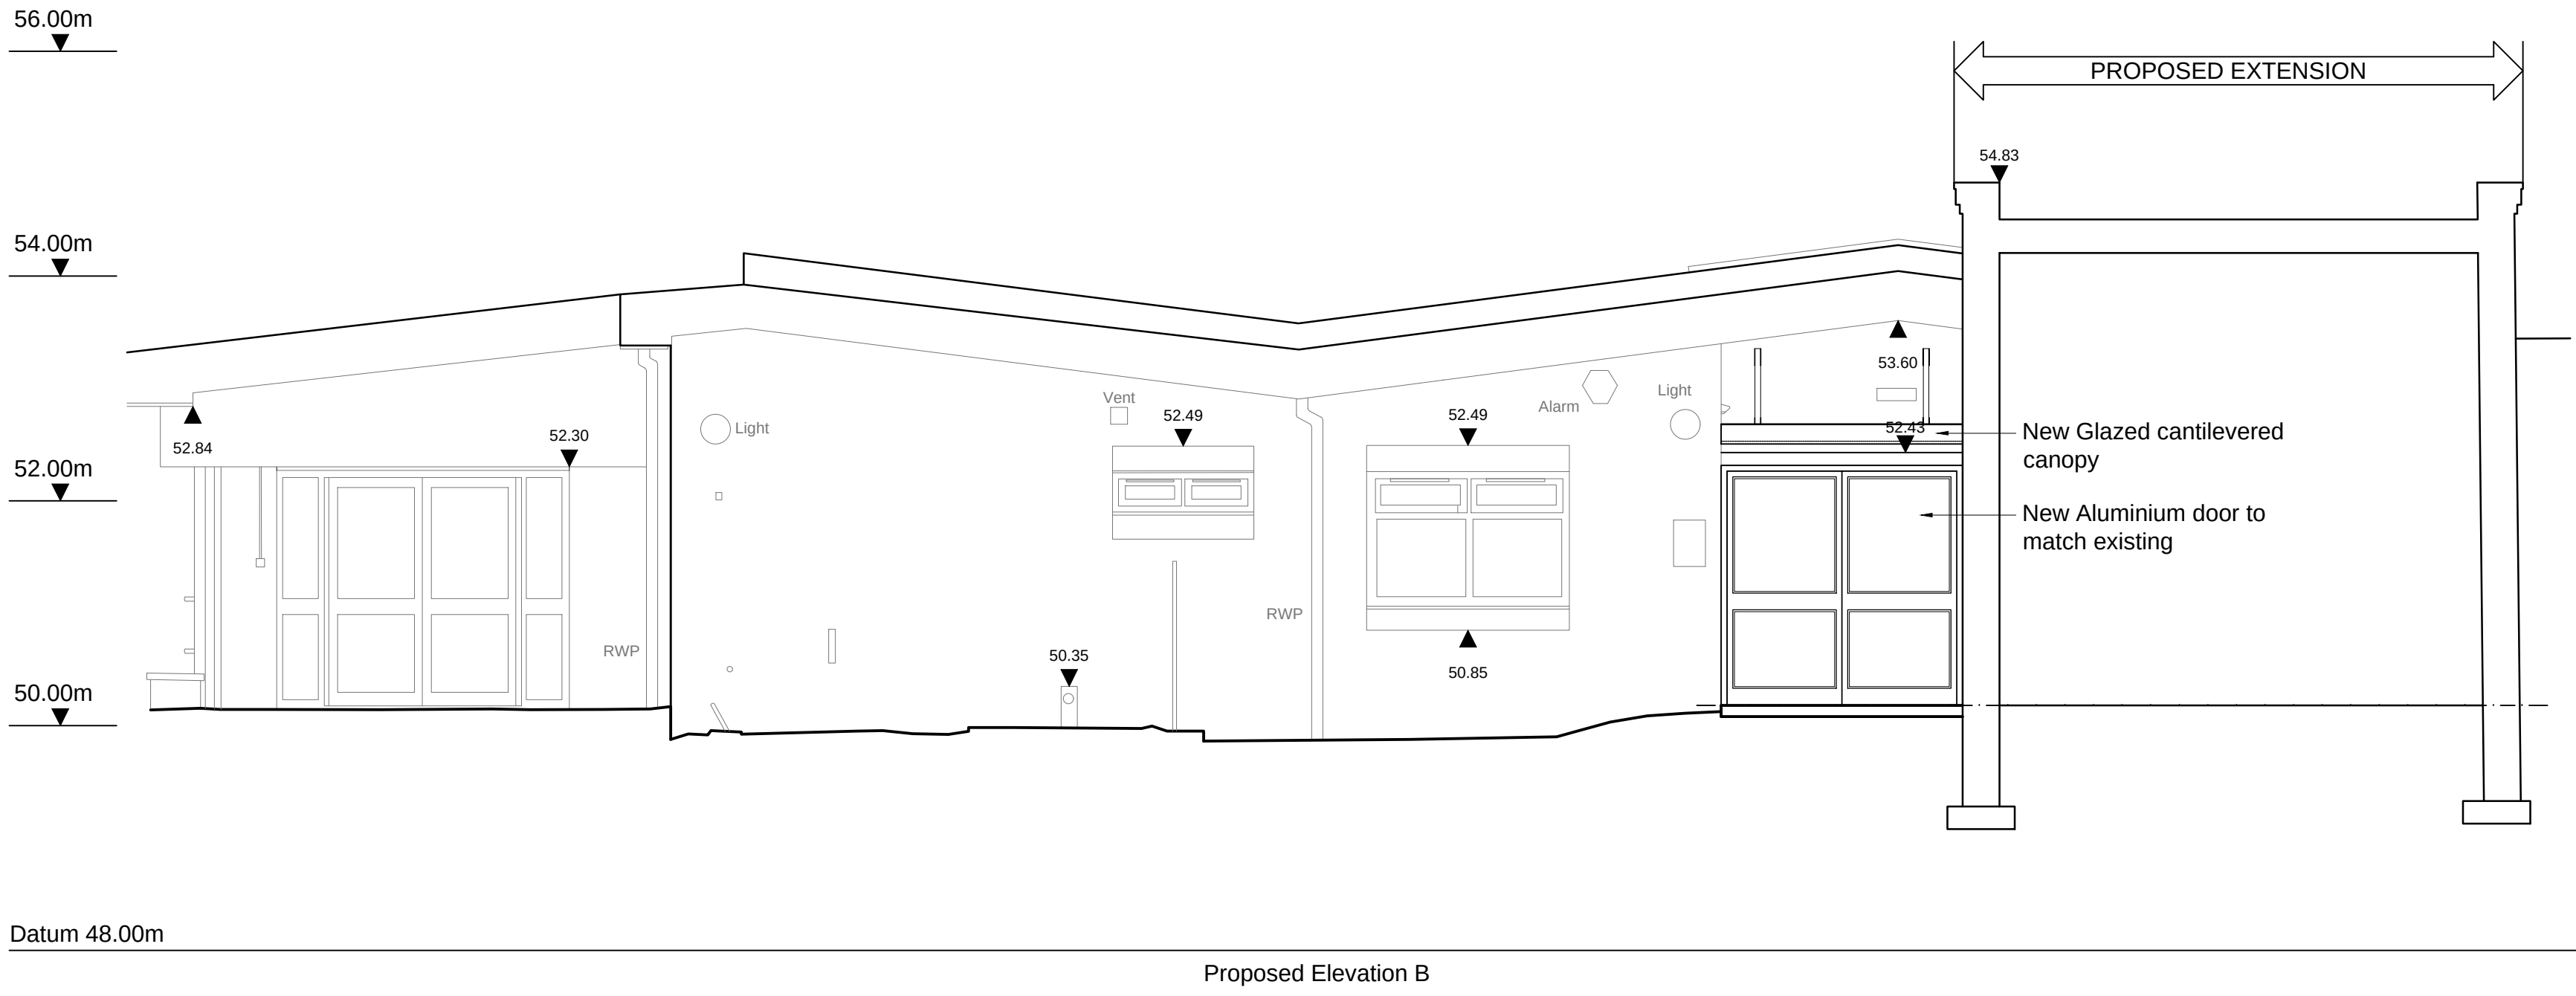

Rev.	B A	Reception/Secure Lobby Extension enlarged (Indicated by Revision Cloud) 1. Extension adjacent Head Teachers omitted 2. Canopy over Main Entrance added to drawing	Date

CUNLIFFES PROPERTY & CONSTRUCTION CONSULTANTS CLAIRE COURT Oriel Road Bootle Liverpool L20 7AD Tel No: (0151) 944 2030 Fax No: (0151) 944 1625 E - mail: cs@cunliffes.com Chartered Practice RICB UK RICS REGISTERED	Client School Governors St Mary & St Paul's C of E Primary School, Prescot.	Drawing Title Elevations as Proposed		
	Project Title Proposed New Entrance, Staff Room & Associated Works	Drawn JO	Date 26.10.2023	Checked MG
		Scale 1:50 @ A1		
		DWG. No 7172 - P011 - B		