


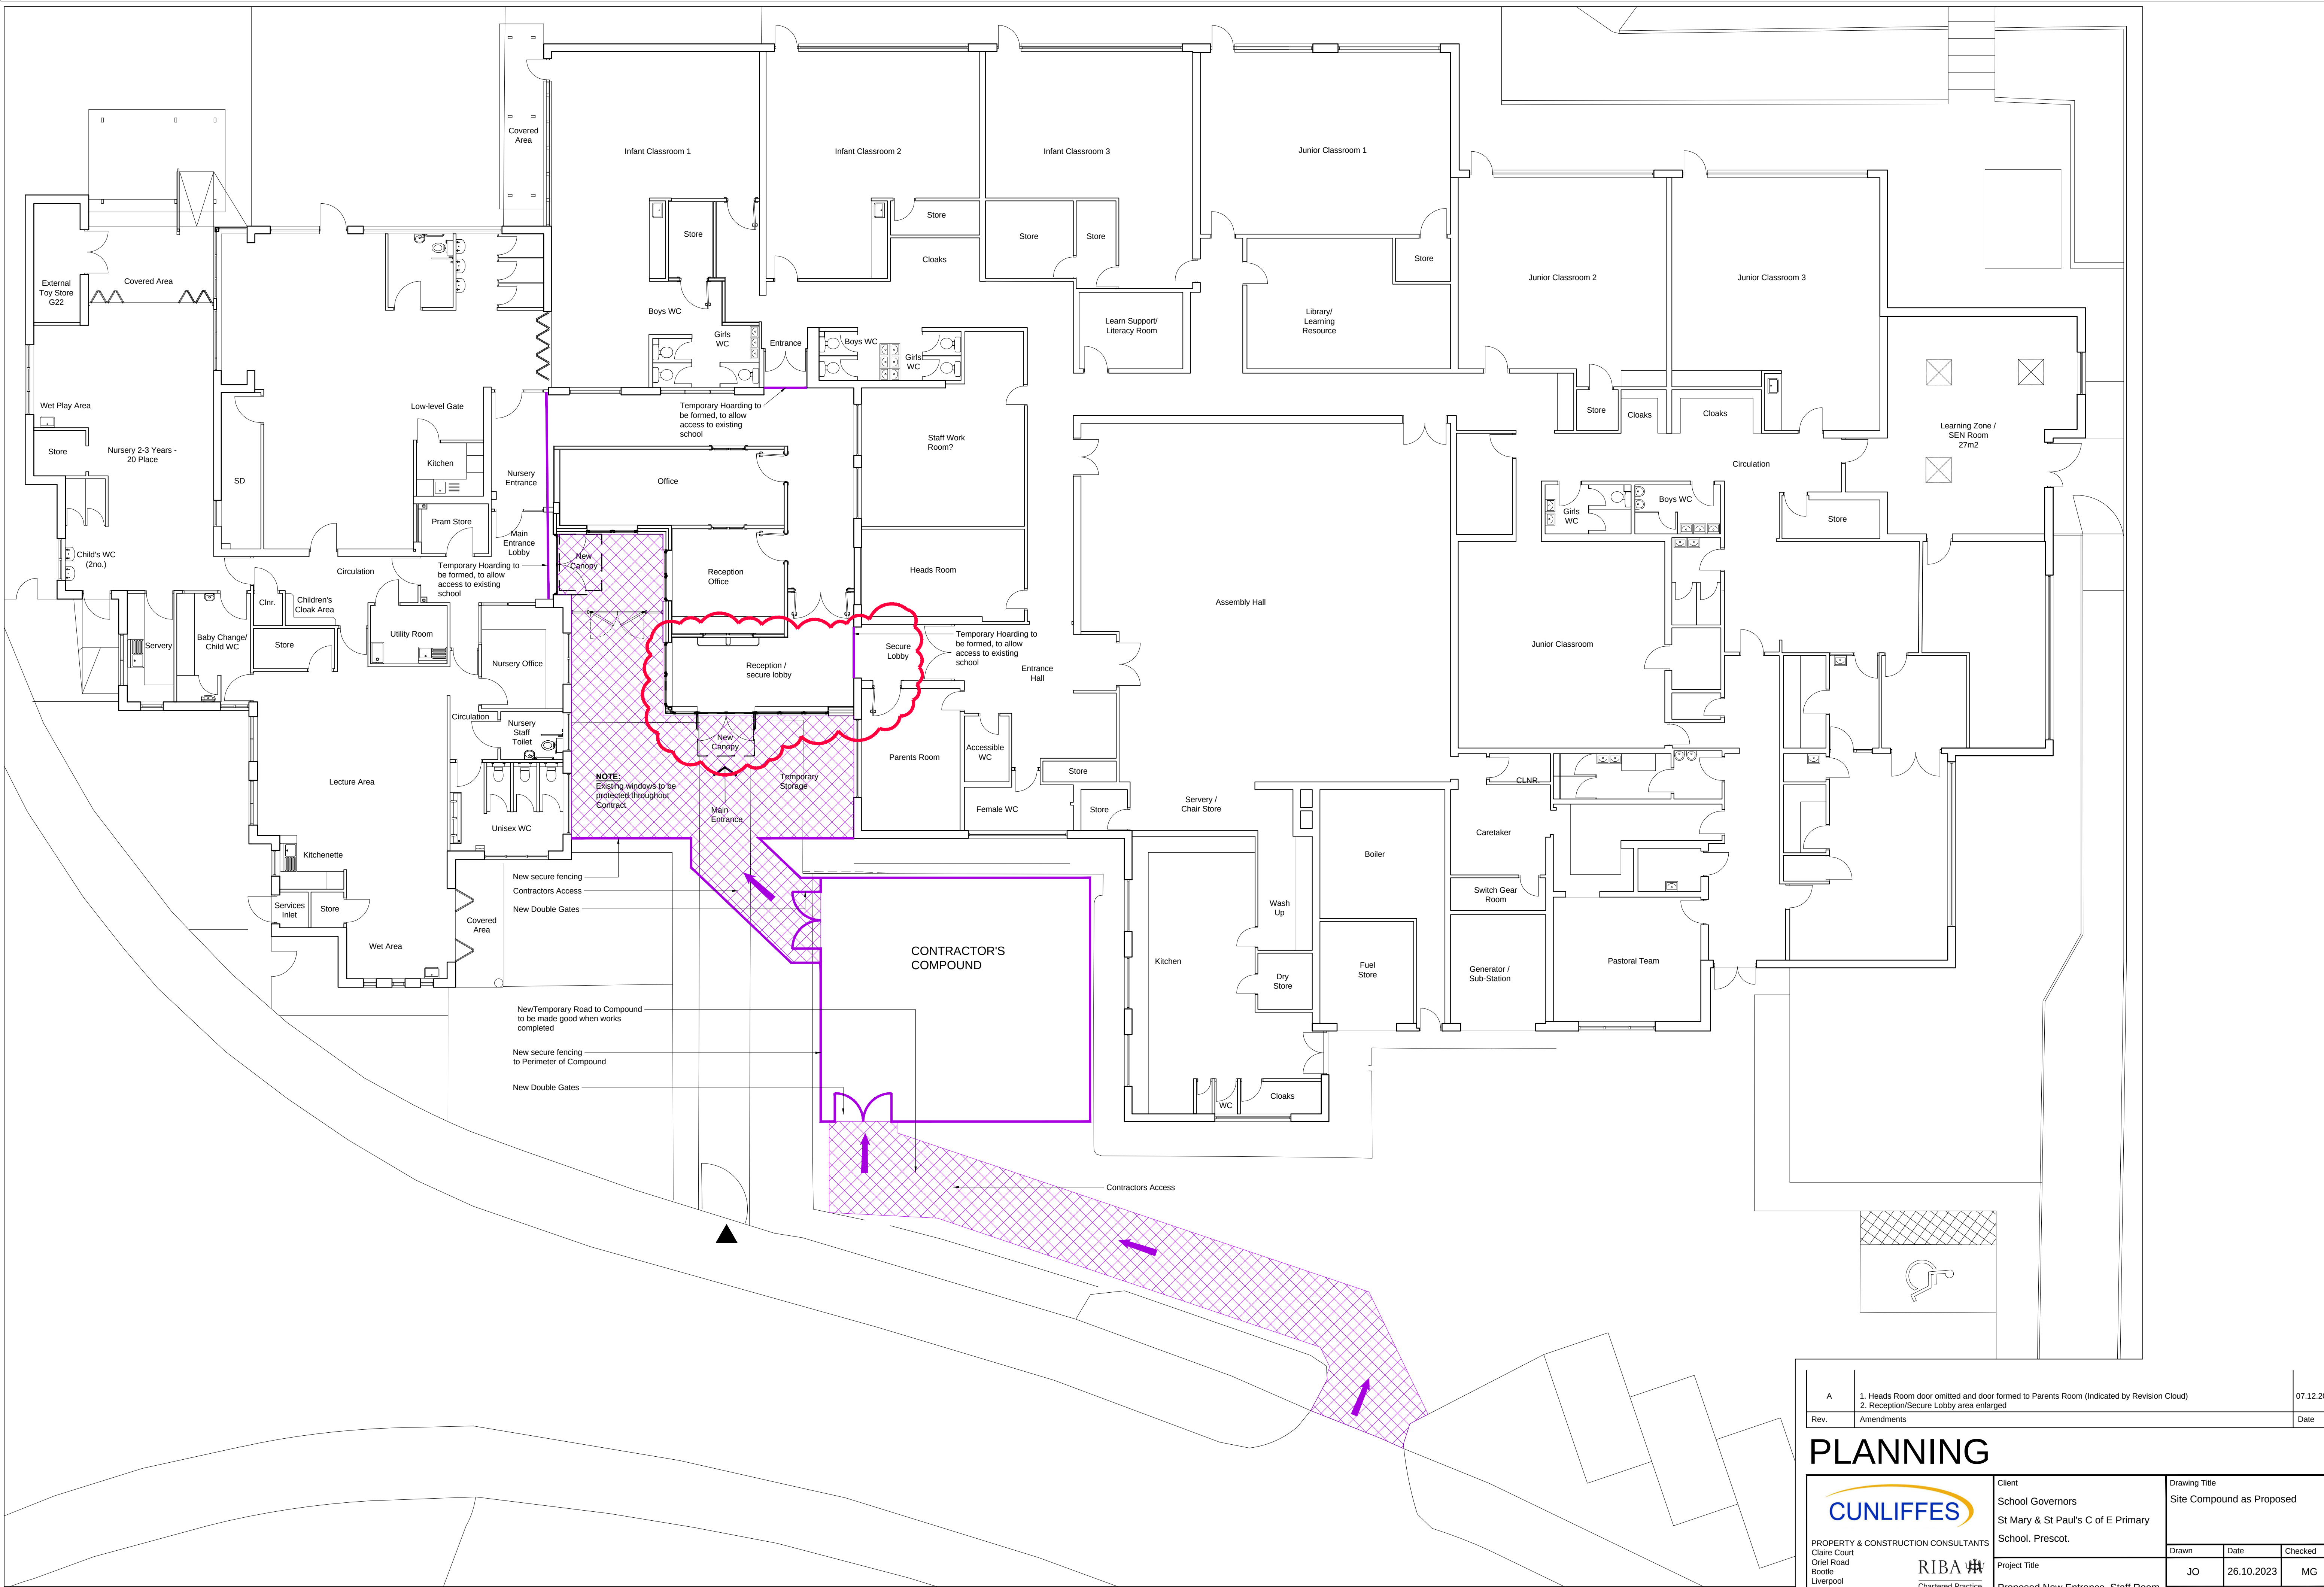

A	1. Heads Room door omitted and door formed to Parents Room (Indicated by Revision Cloud) 2. Reception/Secure Lobby area enlarged	07.12.2023
Rev.	Amendments	Date

PLANNING

CUNLIFFES PROPERTY & CONSTRUCTION CONSULTANTS Claire Court Oriel Road Bootle Liverpool L20 7AD Tel No: (0151) 944 2030 Fax No: (0151) 944 1625 E-mail: cs@cunliffes.com	RIBA Chartered Practice RICS	Drawing Title Site Compound as Proposed		
		Client School Governors St Mary & St Paul's C of E Primary School, Prescott.	Drawn JO	Date 26.10.2023
		Project Title Proposed New Entrance, Staff Room & Associated Works	Checked MG	Scale 1:100 @ A1
		DWG. No 7172 - P013 - A		