

Surface materials


- Carriageway - Hot rolled asphalt as per KMBC specification
- Footpath - Bituminous surface as per KMBC specification
- Grassed verge - KMBC adopted
- Dedicated Pedestrian and Cycle Path - Red 6mm bitmac
- Raised table - Charcoal Marshalls Piora Keyblok paving or similar and approved
- Driveway - Natural Marshalls Keyblok paving or similar and approved
- Driveway - Brindle Marshalls Keyblok paving or similar and approved
- Carriageway - Pennant Grey Marshalls Tegula block paving or similar and approved
- Footpath - Silver Grey Marshalls Conservation block paving or similar and approved

Details

For clarification on all materials used for carriageways, kerbs, footpaths, cycle routes and driveways, please refer to Appendix A - East of Halewood Masterplan. Specification of materials to be approved by planners.

Colours and patterns as shown are indicative and for illustrative purposes only.

All private plot paving to be concrete, buff coloured paving slabs.

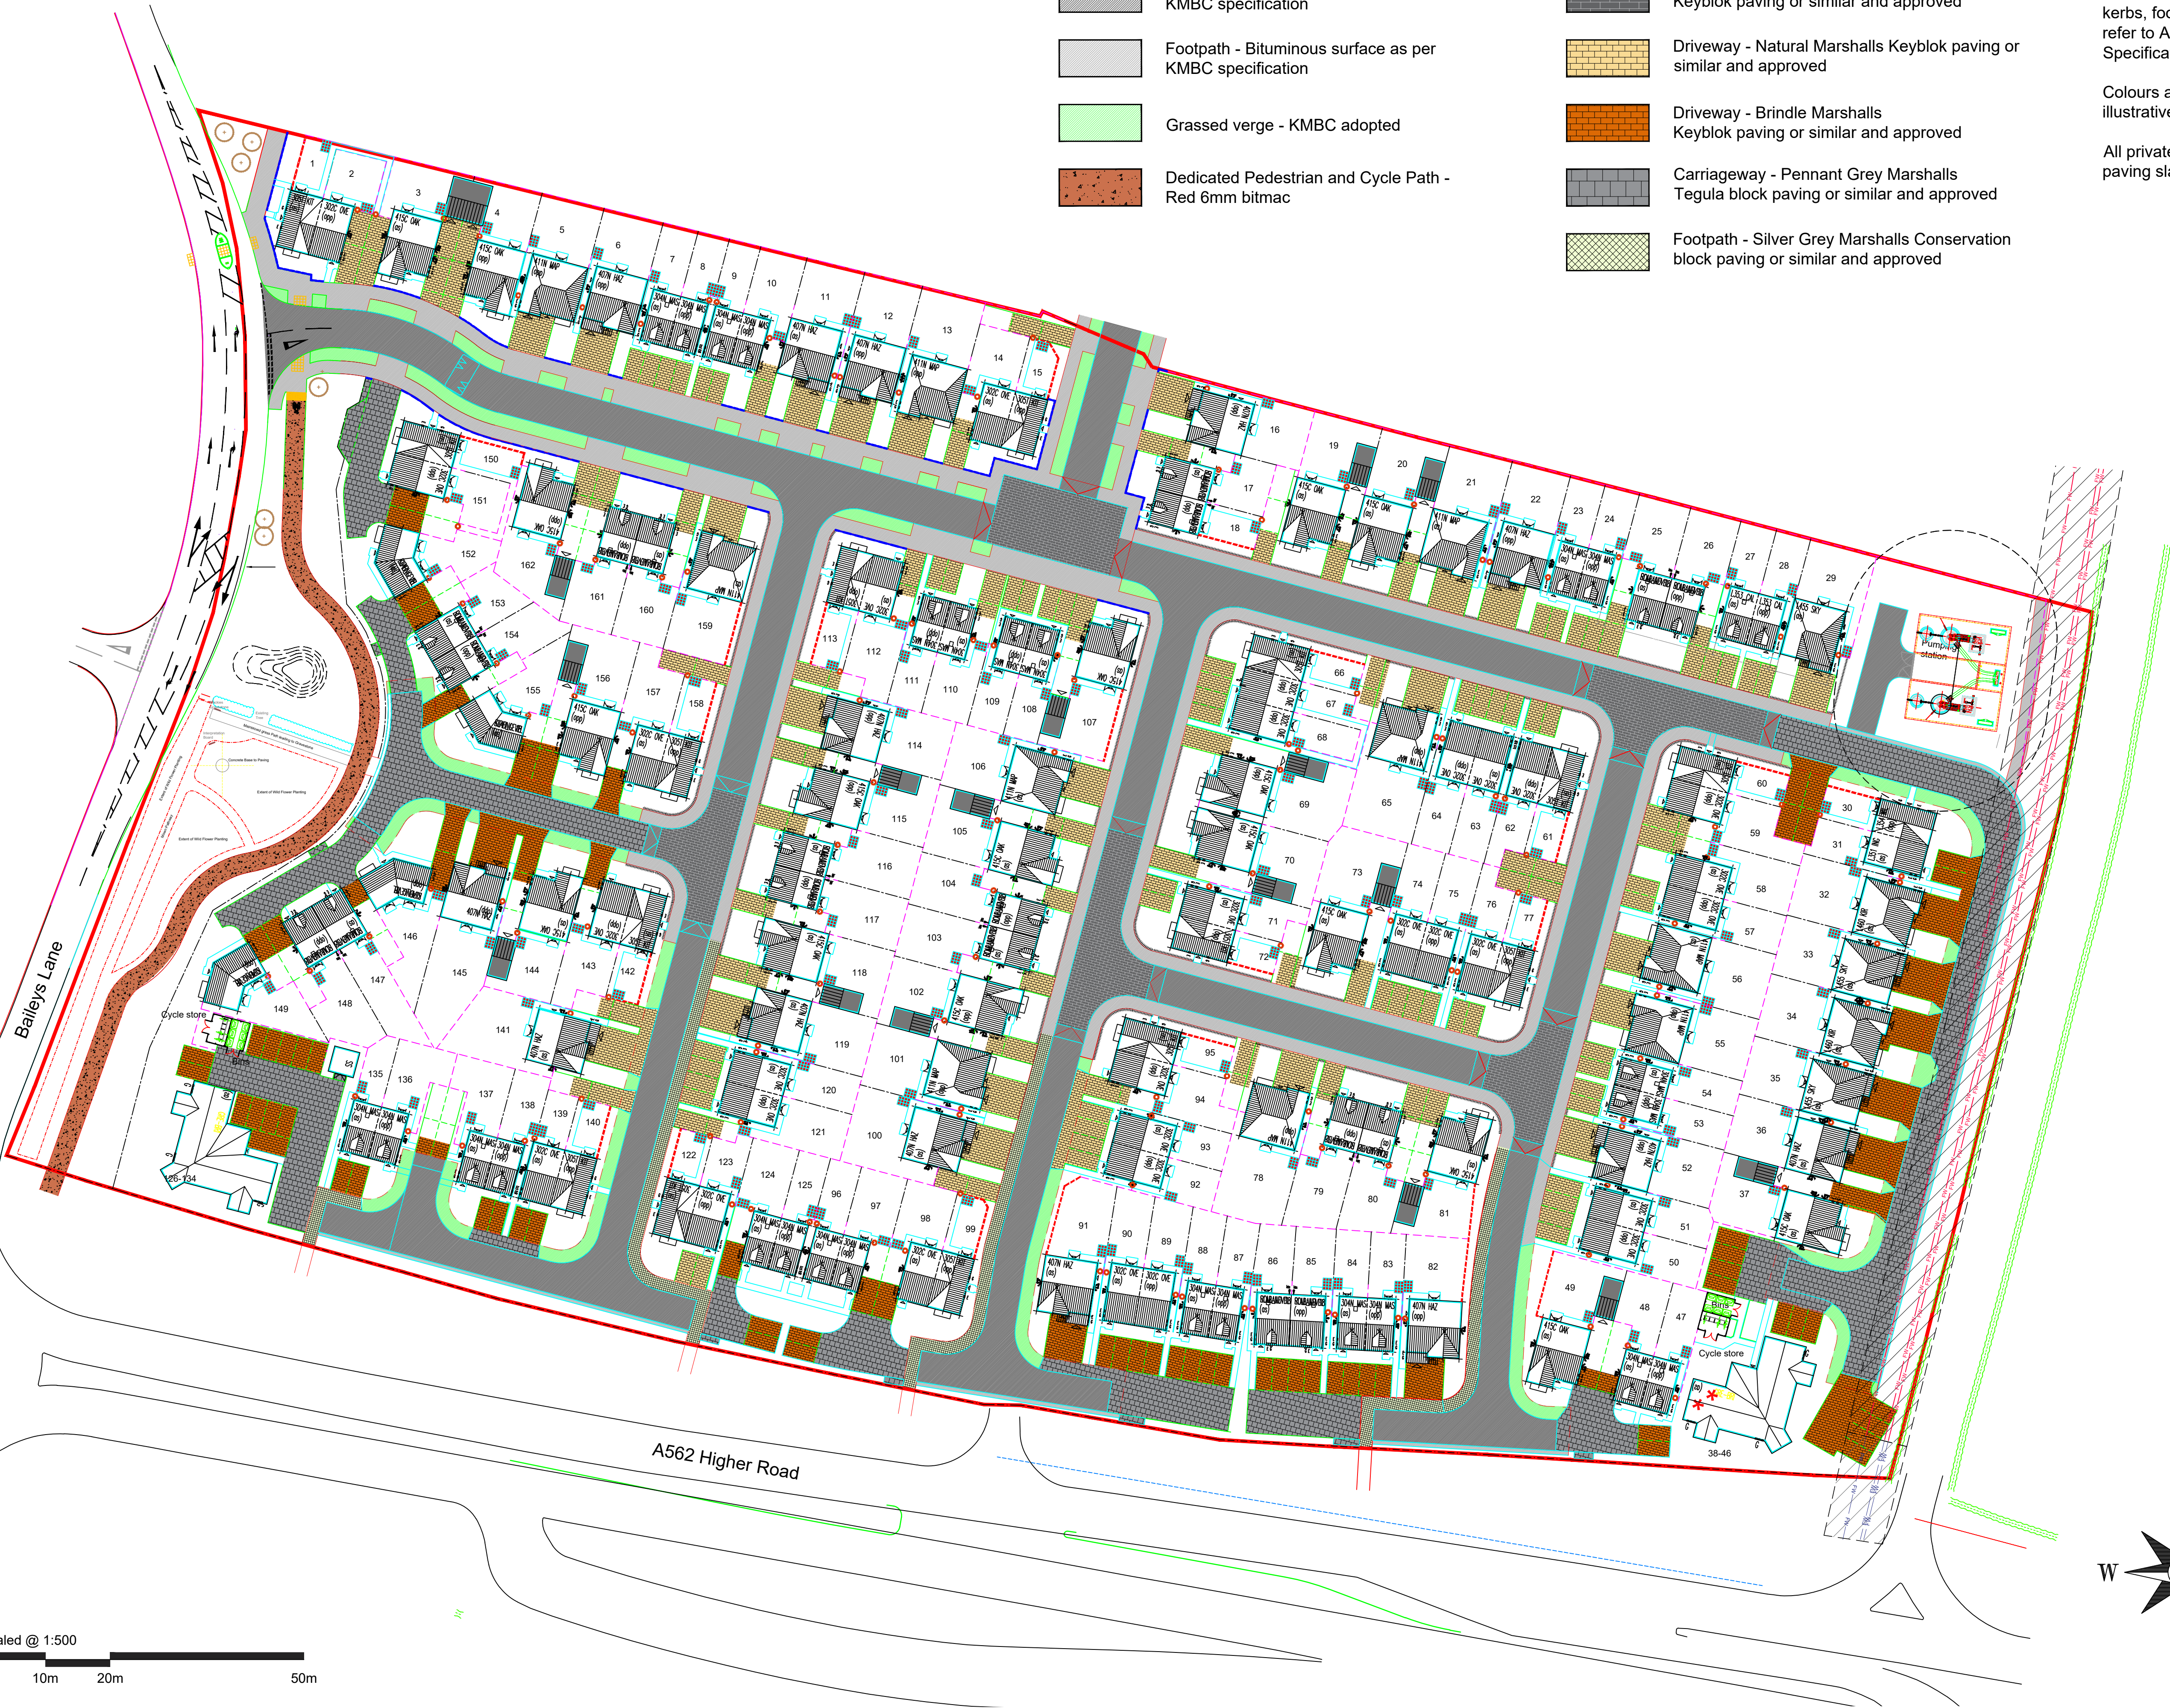

M	Plot 1 Access Path Revised	APM	24.11.23
L	Plots 27-35 House Types Revised, Plots 36 & 37 switched back to previous House Type	APM	26.05.23
K	Plots 26-37 House Types Revised	APM	25.04.23
J	Updated to revision W of planning layout	JL	04.03.22
I	Updated to revision V of planning layout	AJM	15.02.22
H	Updated to revision U of planning layout	AJM	05.02.22
G	Updated to revision T of planning layout	AJM	05.01.22
F	Updated surface finish to Pedestrian/Cycle revised to SR(MH)	SR(MH)	04.10.21
match KMBC spec:			
E	Updated surface finish to Plot 145 revised and key for SR(MH)	SR(MH)	20.09.21
Natural Marshalls keyblok paving updated:			
D	Updated to revision S of planning layout	STEN	20.05.21
C	Updated to revision Q of planning layout	STEN	11.02.21
B	Updated to revision N of planning layout	STEN	11.01.21
A	Updated to revision L of planning layout	STEN	24.09.20

Rev	Description	Drawn	Date
-----	-------------	-------	------

Miller Homes Limited - North West Region
Hawthorn House
Woodlands Park
Ashton Road
Newton-le-Willows, WA12 0HF

Telephone 0870 336 4700
Fax 01925 228570
www.millerhomes.co.uk

Project Title
Baileys Lane, Halewood

Drawing Title
Proposed Surface Materials

Scale	Drawn By	Checked By	Authorised By
1:500	STEN		
Date	July 20	Date	Date
Job No.	Drawing No.	Revision	
BLHW	BLHW/SM/09	M	

Original Sheet Size A1 Do Not Scale From This Drawing

