


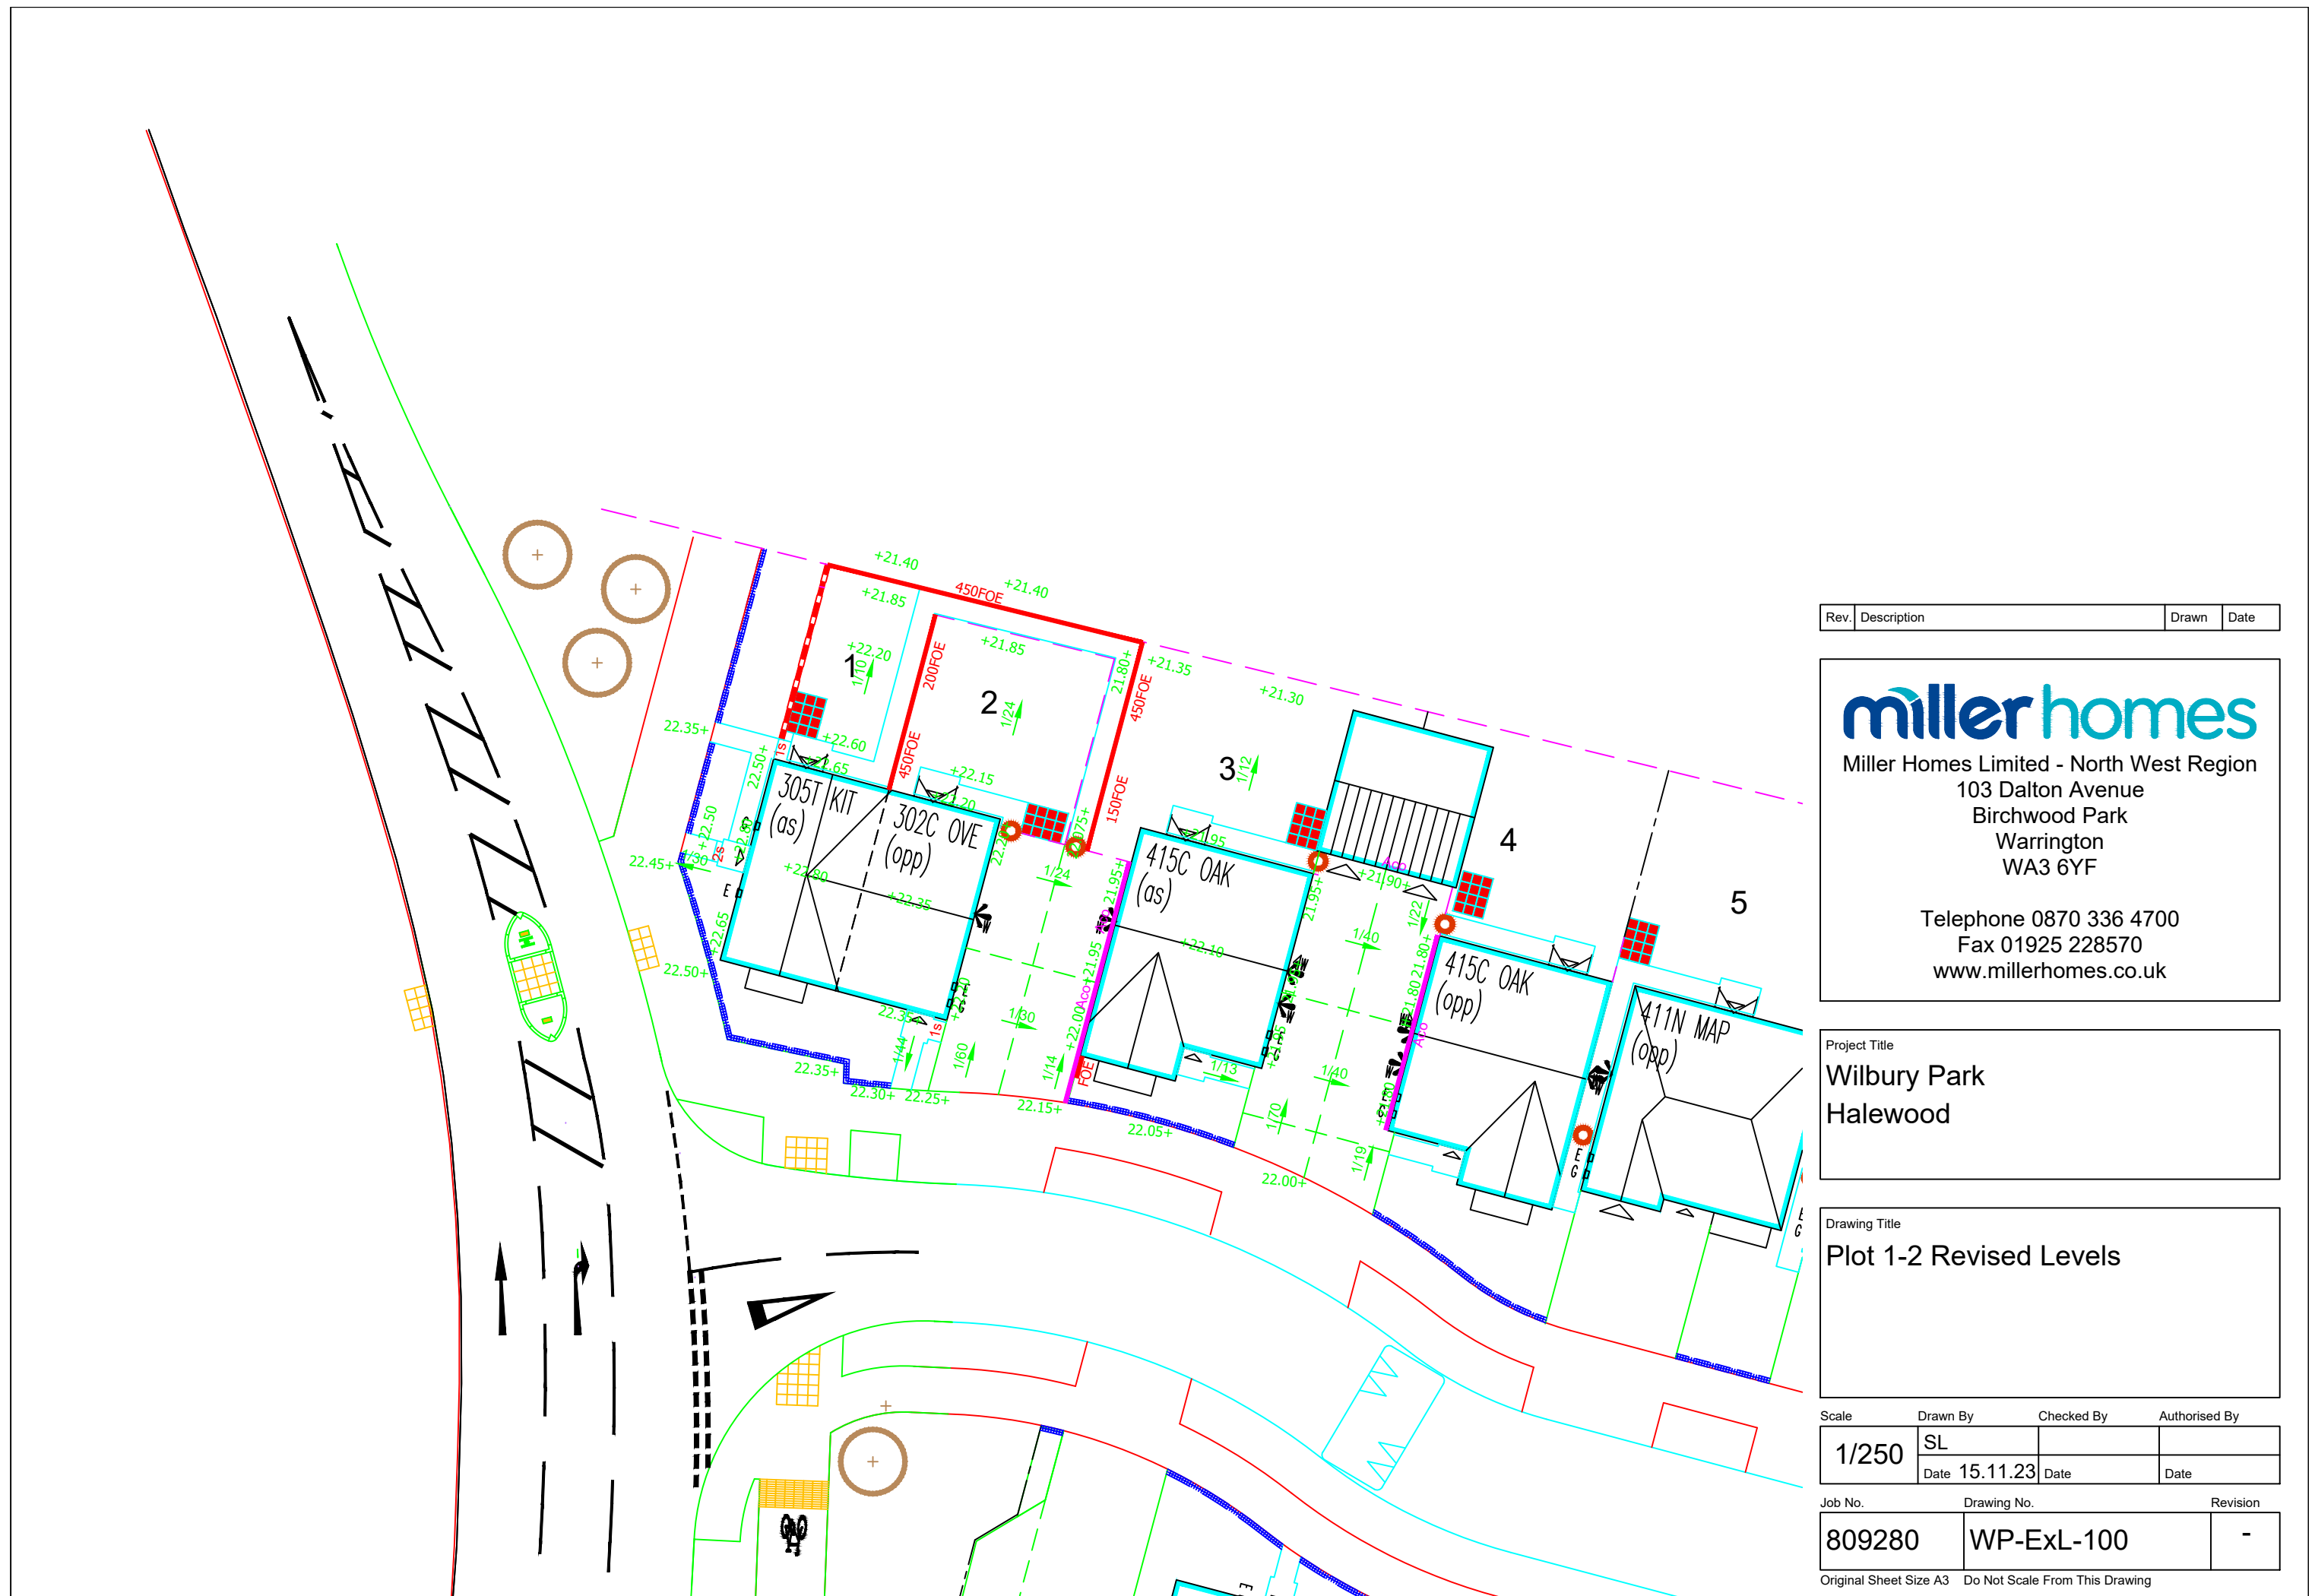

Rev.	Description	Drawn	Date
------	-------------	-------	------

millerhomes
Miller Homes Limited - North West Region
103 Dalton Avenue
Birchwood Park
Warrington
WA3 6YF

Telephone 0870 336 4700
Fax 01925 228570
www.millerhomes.co.uk

Project Title
**Wilbury Park
Halewood**

Drawing Title
Plot 1-2 Revised Levels

Scale	Drawn By	Checked By	Authorised By
1/250	SL		
	Date 15.11.23	Date	Date
Job No. Drawing No. Revision			
809280	WP-ExL-100		-
Original Sheet Size A3 Do Not Scale From This Drawing			