









PLANNING DRAWING – PROPOSED SIGNAGE

ITEM 01 (Qty 1) PICTORIAL

Post mounted double sided pictorial sign.

Featuring:

- 2 mm aluminium pictorial panel finished RAL 5008.
- 32 mm bullnose trim finished RAL 5008.
- Vinyl applied content.
- 2No. warm white LED Slimline trough lighting.
- Existing post & gibbet.

Scale 1:20

Max 250 Candelas per square meter (cd/m2)

ITEM 01A (Qty 2) AMENITY

Single sided amenity sign.

Featuring:

- 2 mm aluminium panel finished RAL 5008.
- 32 mm bullnose trim finished RAL 5008.
- Applied vinyl text.
- Fixed back to back to the post.
- Paint rear of signs black RAL 9005.

Scale 1:20



SIGN COLOUR

- RAL 5008
- Metamark M7 172 Almond
- Avery 836 Gold Metallic
- Avery 726 Medium Red RAL 3016
- RAL 9005

Brand Typefaces

Primary :
Barlow Condensed
Medium

Secondary :
Cutive Mono Regular



PLANNING DRAWING – PROPOSED SIGNAGE

ITEM 02 (Qty 1) FASCIA

Single sided fascia sign.

Featuring:

- 2 mm aluminium panel finished RAL 5008.
- 32 mm bullnose trim finished RAL 5008.
- 19 mm Foamex letters finished Gold.
- Slimline LED trough light. Warm white illumination.

Scale 1:20



3050 mm Ground Clearance
Max 250 Candelas per square meter (cd/m2)


ITEM 03 (Qty 01) INDIVIDUAL LETTERS

Individual letters.

Featuring:

- 19 mm Foamex letters painted gold
- Runner bars and 150mm Stand-off brackets required. Finished wall colour.

Scale 1:20

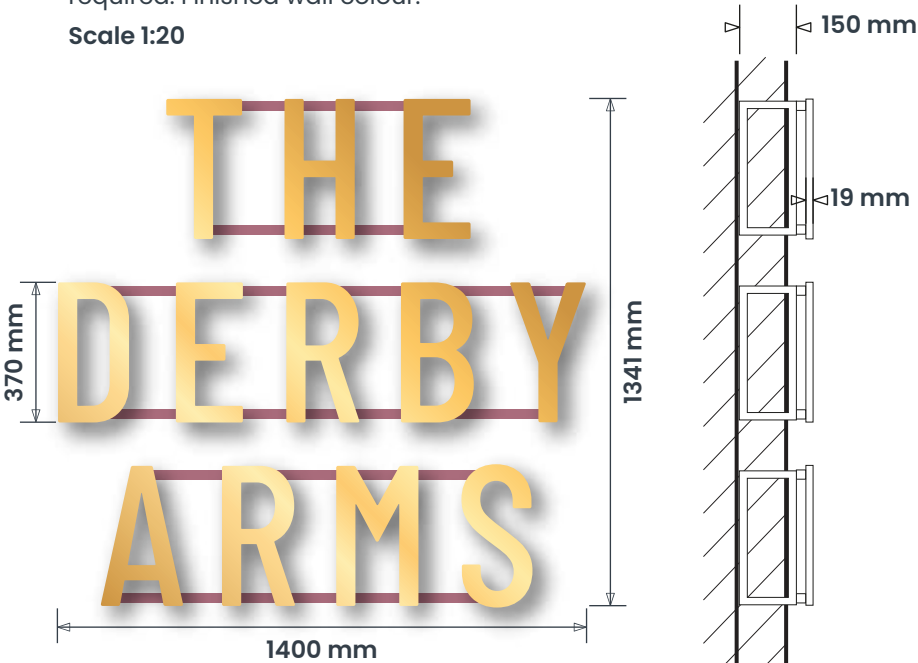

3800 mm Ground Clearance
Max 250 Candelas per square meter (cd/m2)

SIGN COLOUR

RAL 5008

Metamark M7 172
Almond

Avery 836
Gold Metallic

Avery 726
Medium Red
RAL 3016

RAL 9005

Brand Typefaces

Primary :
Barlow Condensed
Medium

Secondary :
Cutive Mono Regular



PLANNING DRAWING – PROPOSED SIGNAGE

ITEM 05 (Qty 2) CAR PARK SIGNS

2No. Single sided signs to each side of existing posts on boundary

Featuring:

- 2 mm aluminium panel finished RAL 5008.
- 32 mm bullnose trim finished RAL 5008.
- Vinyl display.

Scale 1:20

ITEM 05A (Qty 2) CAR PARK DIRECTIONAL SIGNS

2No. Single sided signs to each side of existing posts on boundary

Featuring:

- 2 mm aluminium panel finished RAL 5008.
- 32 mm bullnose trim finished RAL 5008.
- Vinyl display.

Scale 1:20



ITEM 08 (Qty 1) TRANSOM

Single sided transom sign.

Featuring:

- 2 mm aluminium panel finished RAL 5008.
- 32 mm bullnose trim finished RAL 5008.
- Face applied individual foamex letters finished RAL3016.

Scale 1:20



2050 mm Ground Clearance




SIGN COLOUR


- RAL 5008
- Metamark M7 172 Almond
- Avery 836 Gold Metallic
- Avery 726 Medium Red RAL 3016
- RAL 9005

Brand Typefaces

Primary :
Barlow Condensed
Medium

Secondary :
Cutive Mono Regular

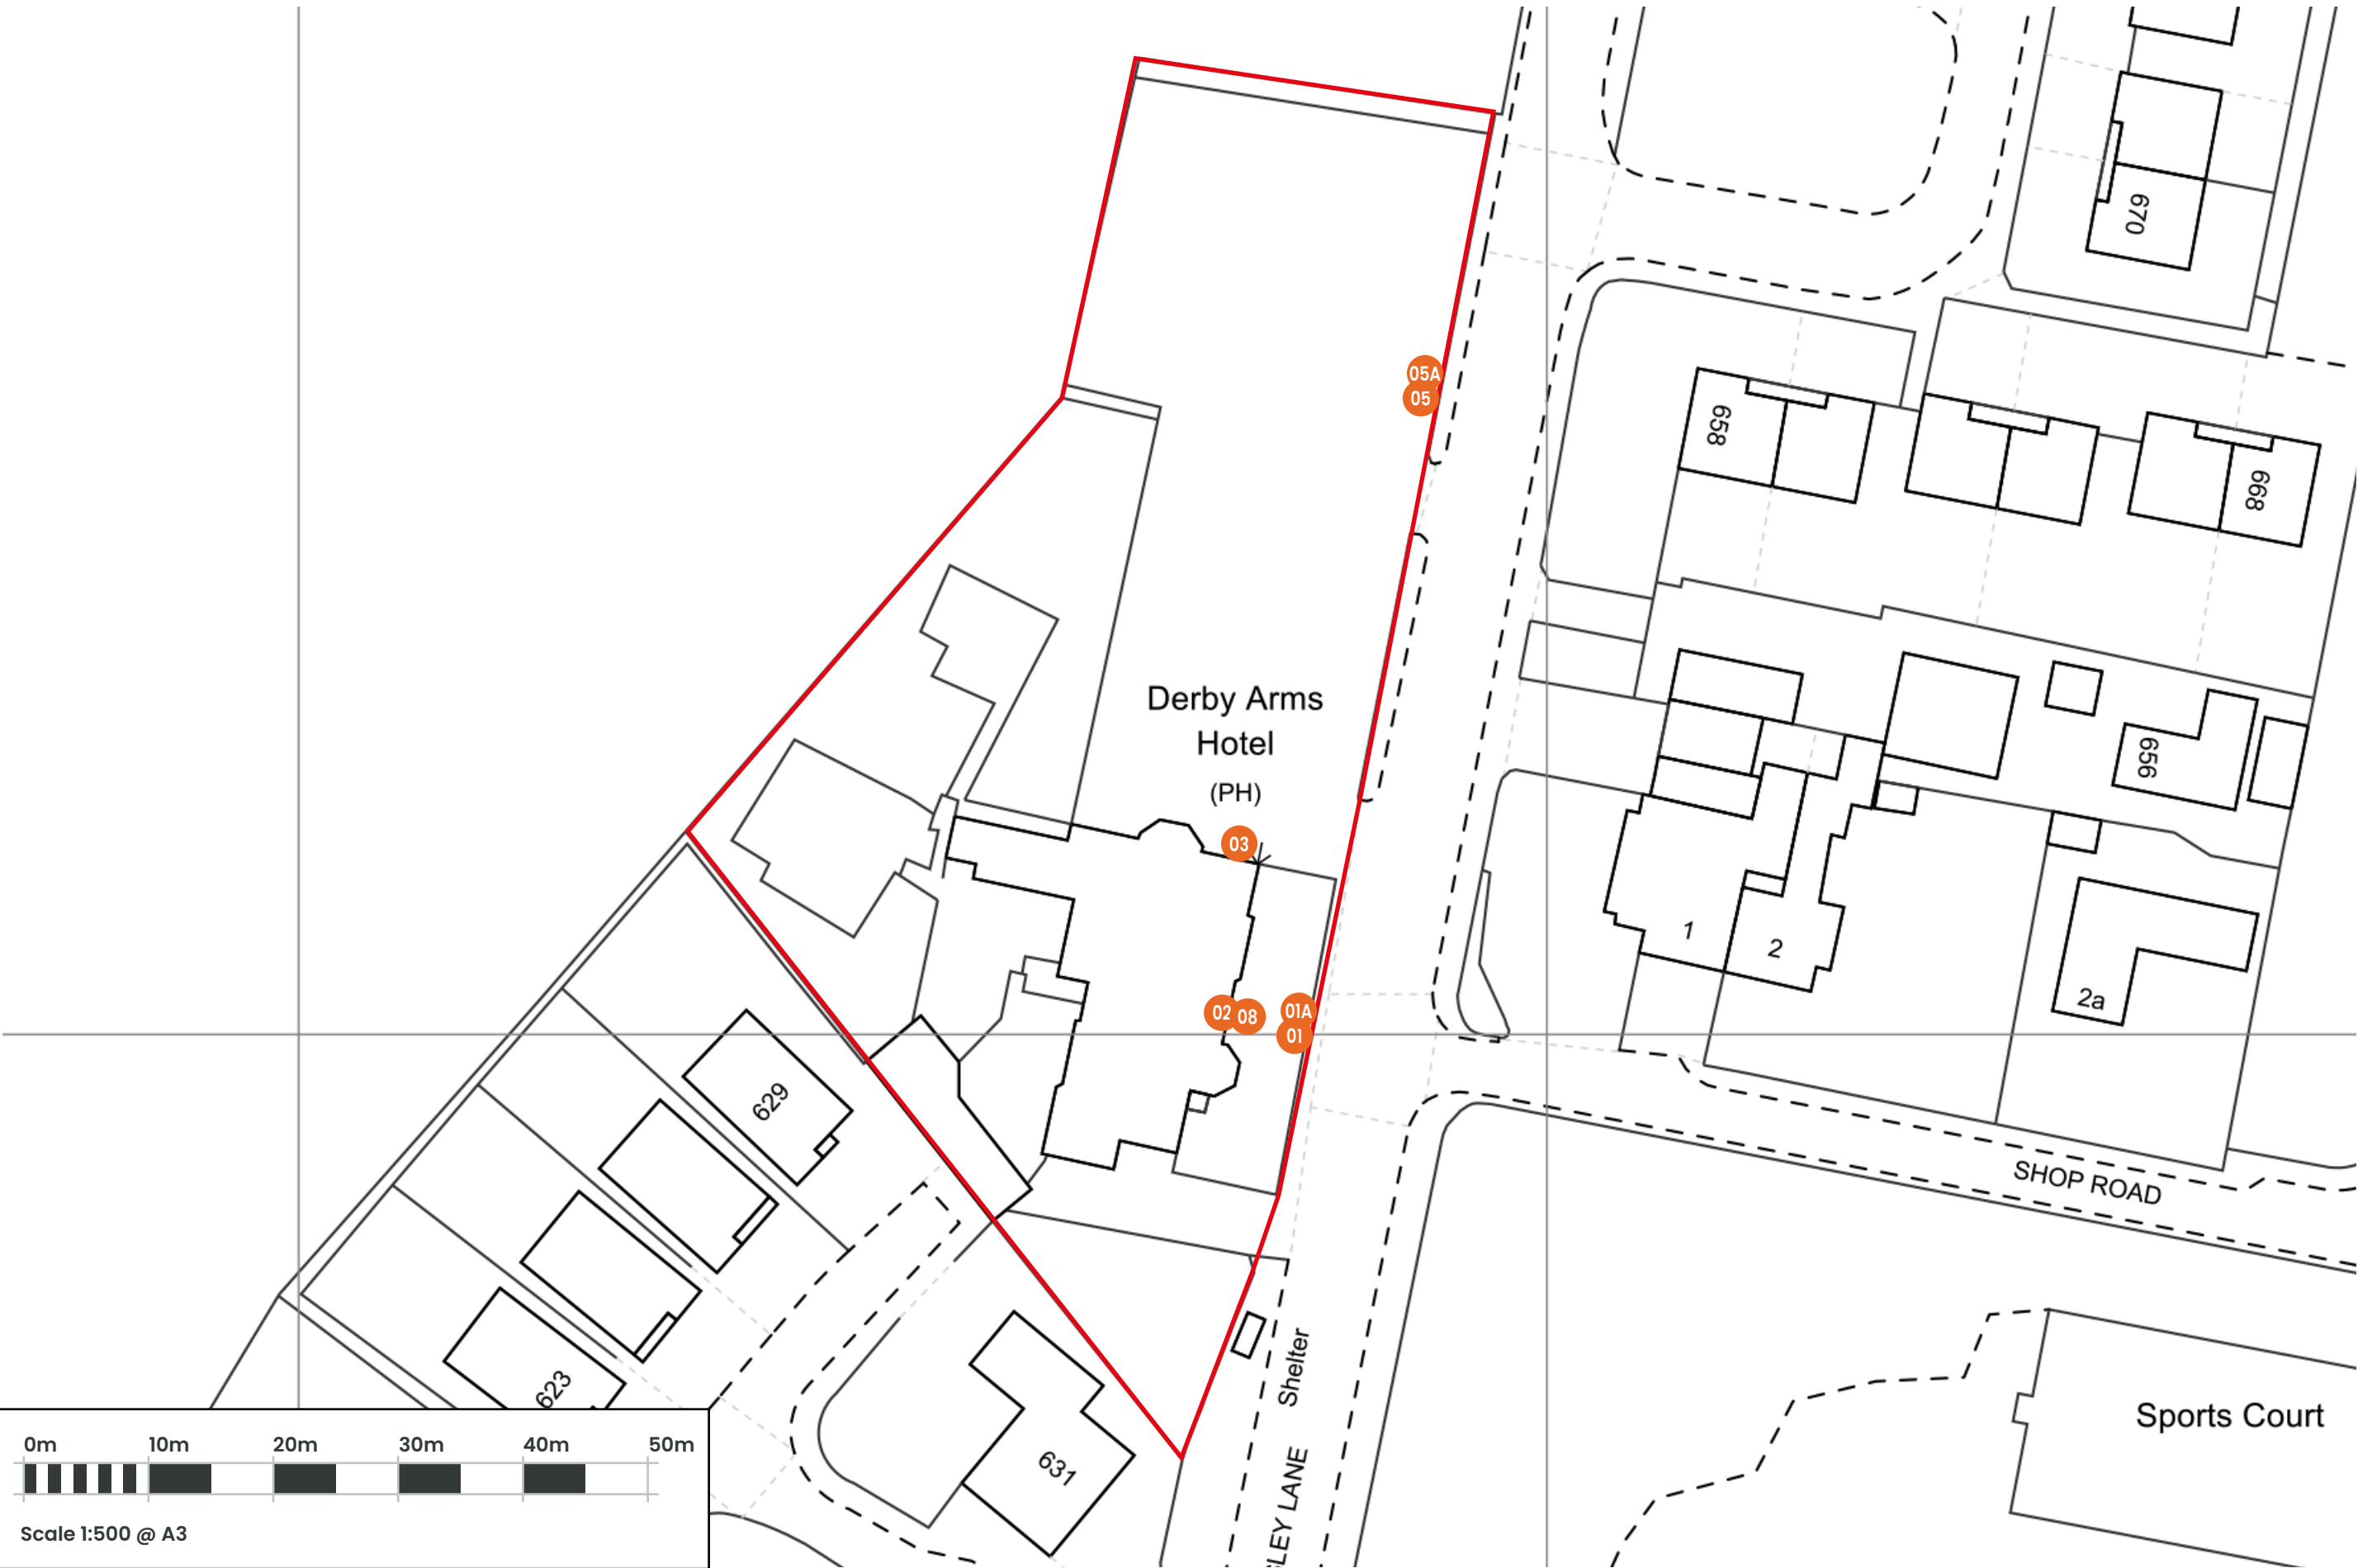

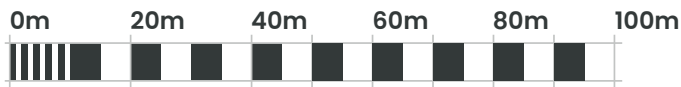

Scale 1:1250 @ A3