


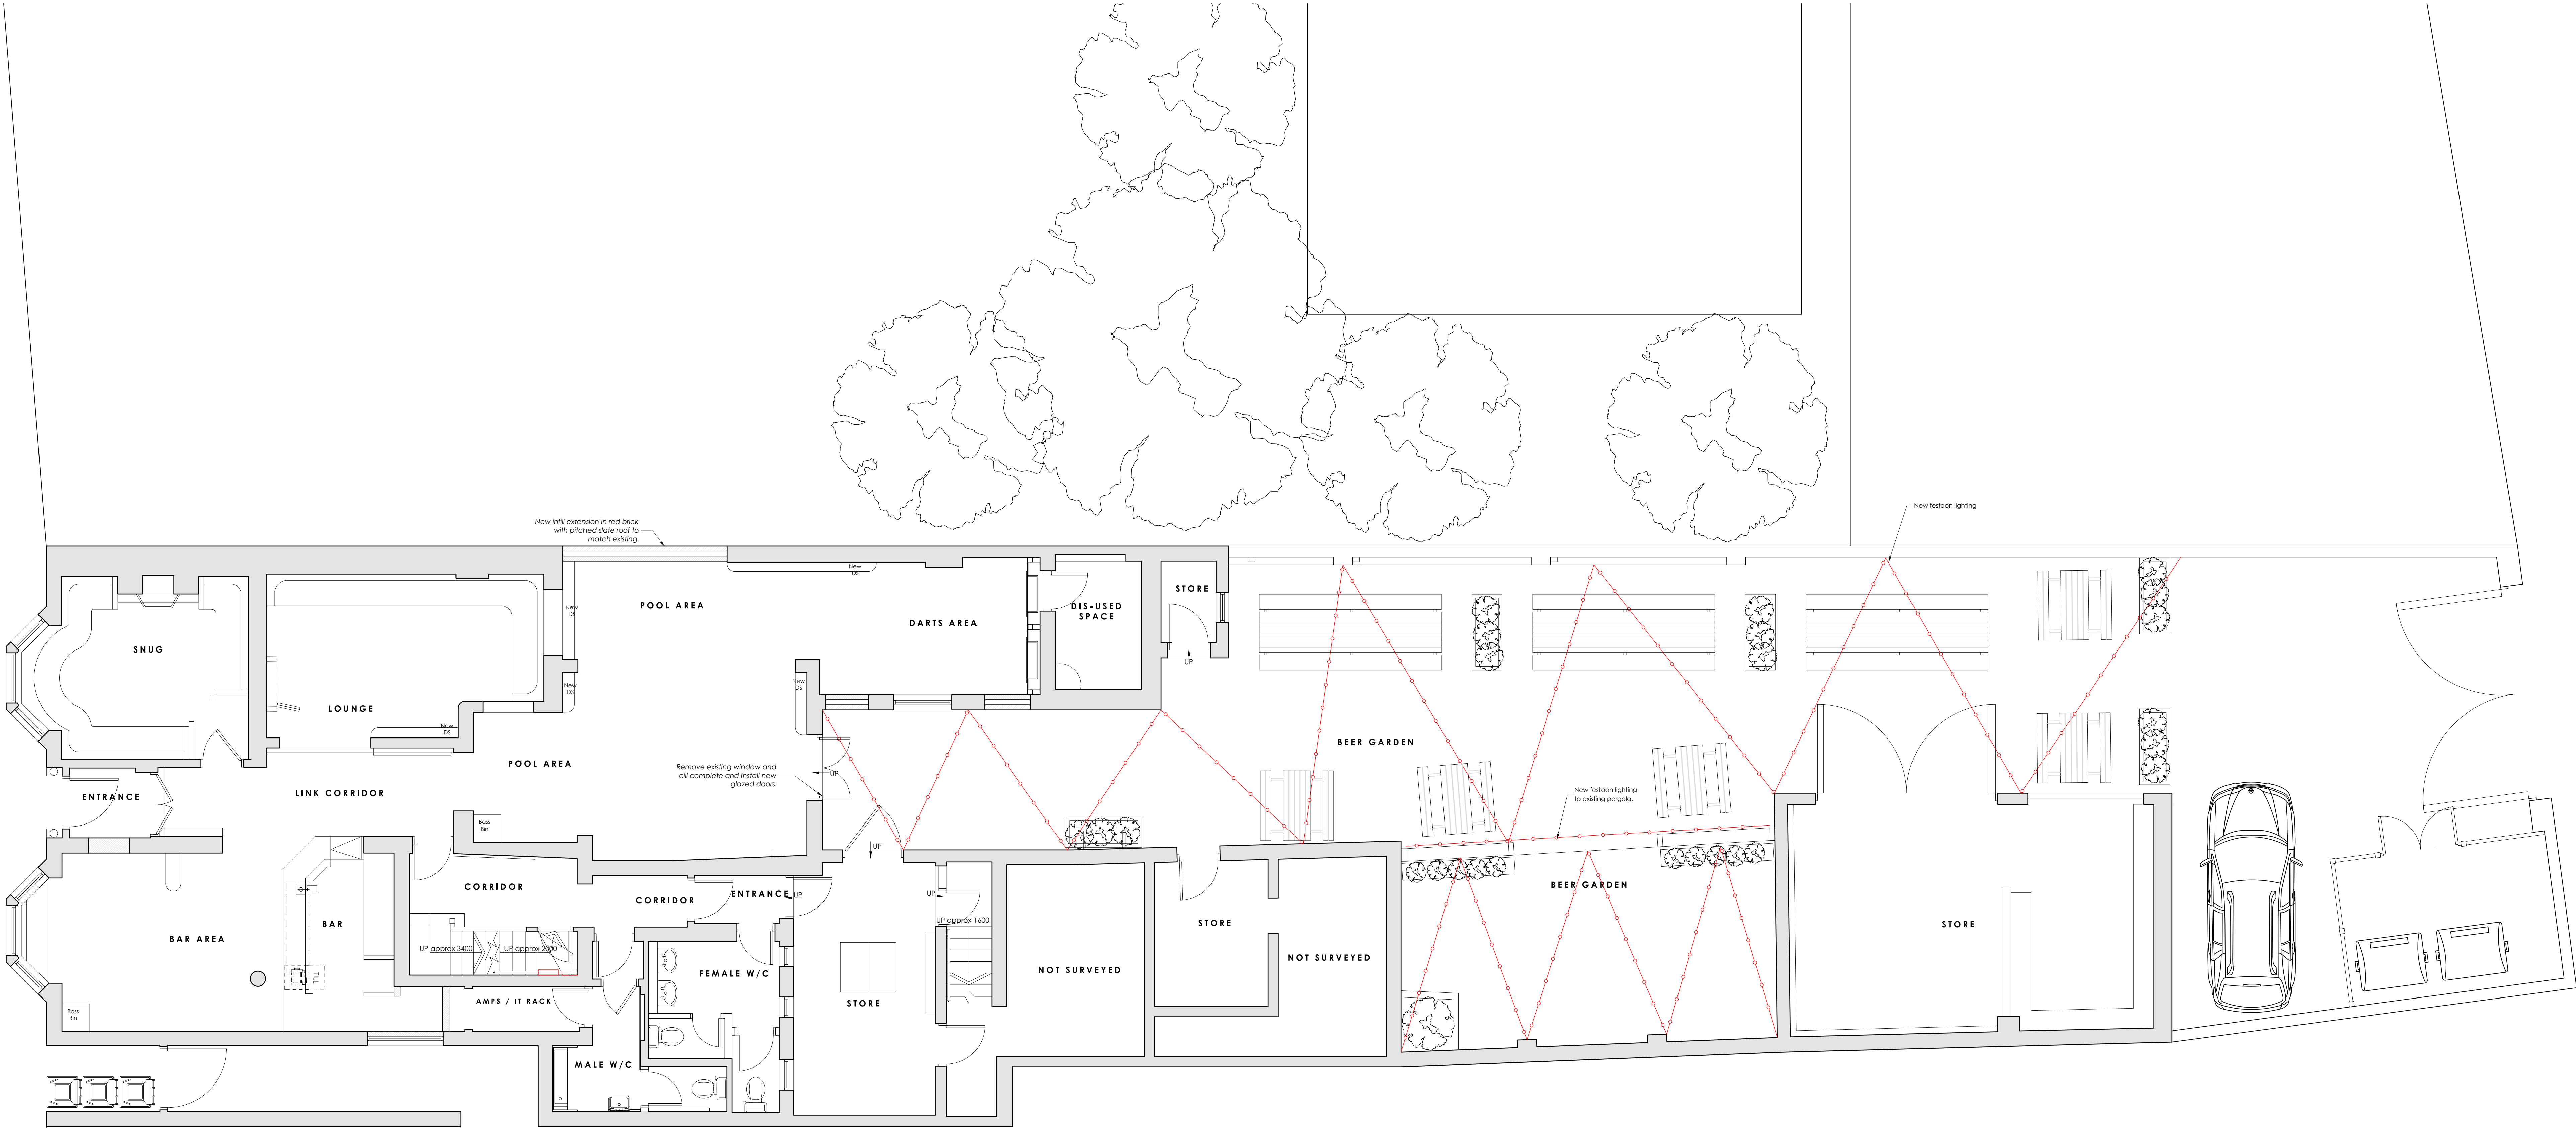

GROUND FLOOR PLAN AS PROPOSED



0161 428 0310
office@inventiveda.com
www.inventiveda.com
@inventiveda

Rev	Description	By	Date
INVENTIVE DESIGN ASSOCIATES ARCHITECTURE & INTERIOR DESIGN			
57 Station Road, Cheadle Hulme Stockport, Greater Manchester SK8 7AA Company Reg No: 9251414			
THE SUN INN 11 Derby St, Prescot L34 3LE			
GROUND FLOOR PLAN AS PROPOSED			
DRAWN	RK	DATE	March 26
SCALE	1:50@A1	REV.	25138 - 301