



The Contractor is responsible for checking dimensions and any discrepancy to be verified with the Architects before proceeding. Figured dimensions to be worked to only. Subject to all Local Authority and Statutory approvals.
DO NOT SCALE

PLANNING

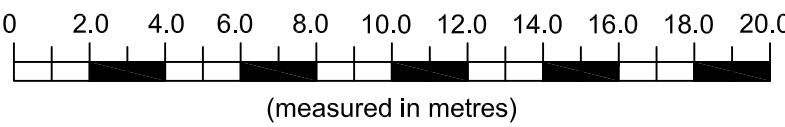


1:200

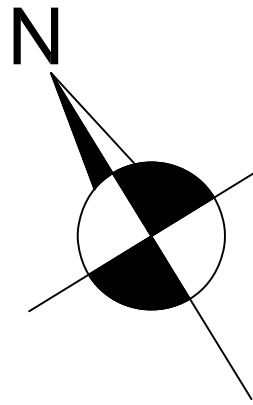

KEY

- TARMAC (carriage way)
- TARMAC (footpath)
- TARMAC (Drive-thru)
- TARMAC (parking spaces)
- PAVING
- CONCRETE
- SOFT LANDSCAPING

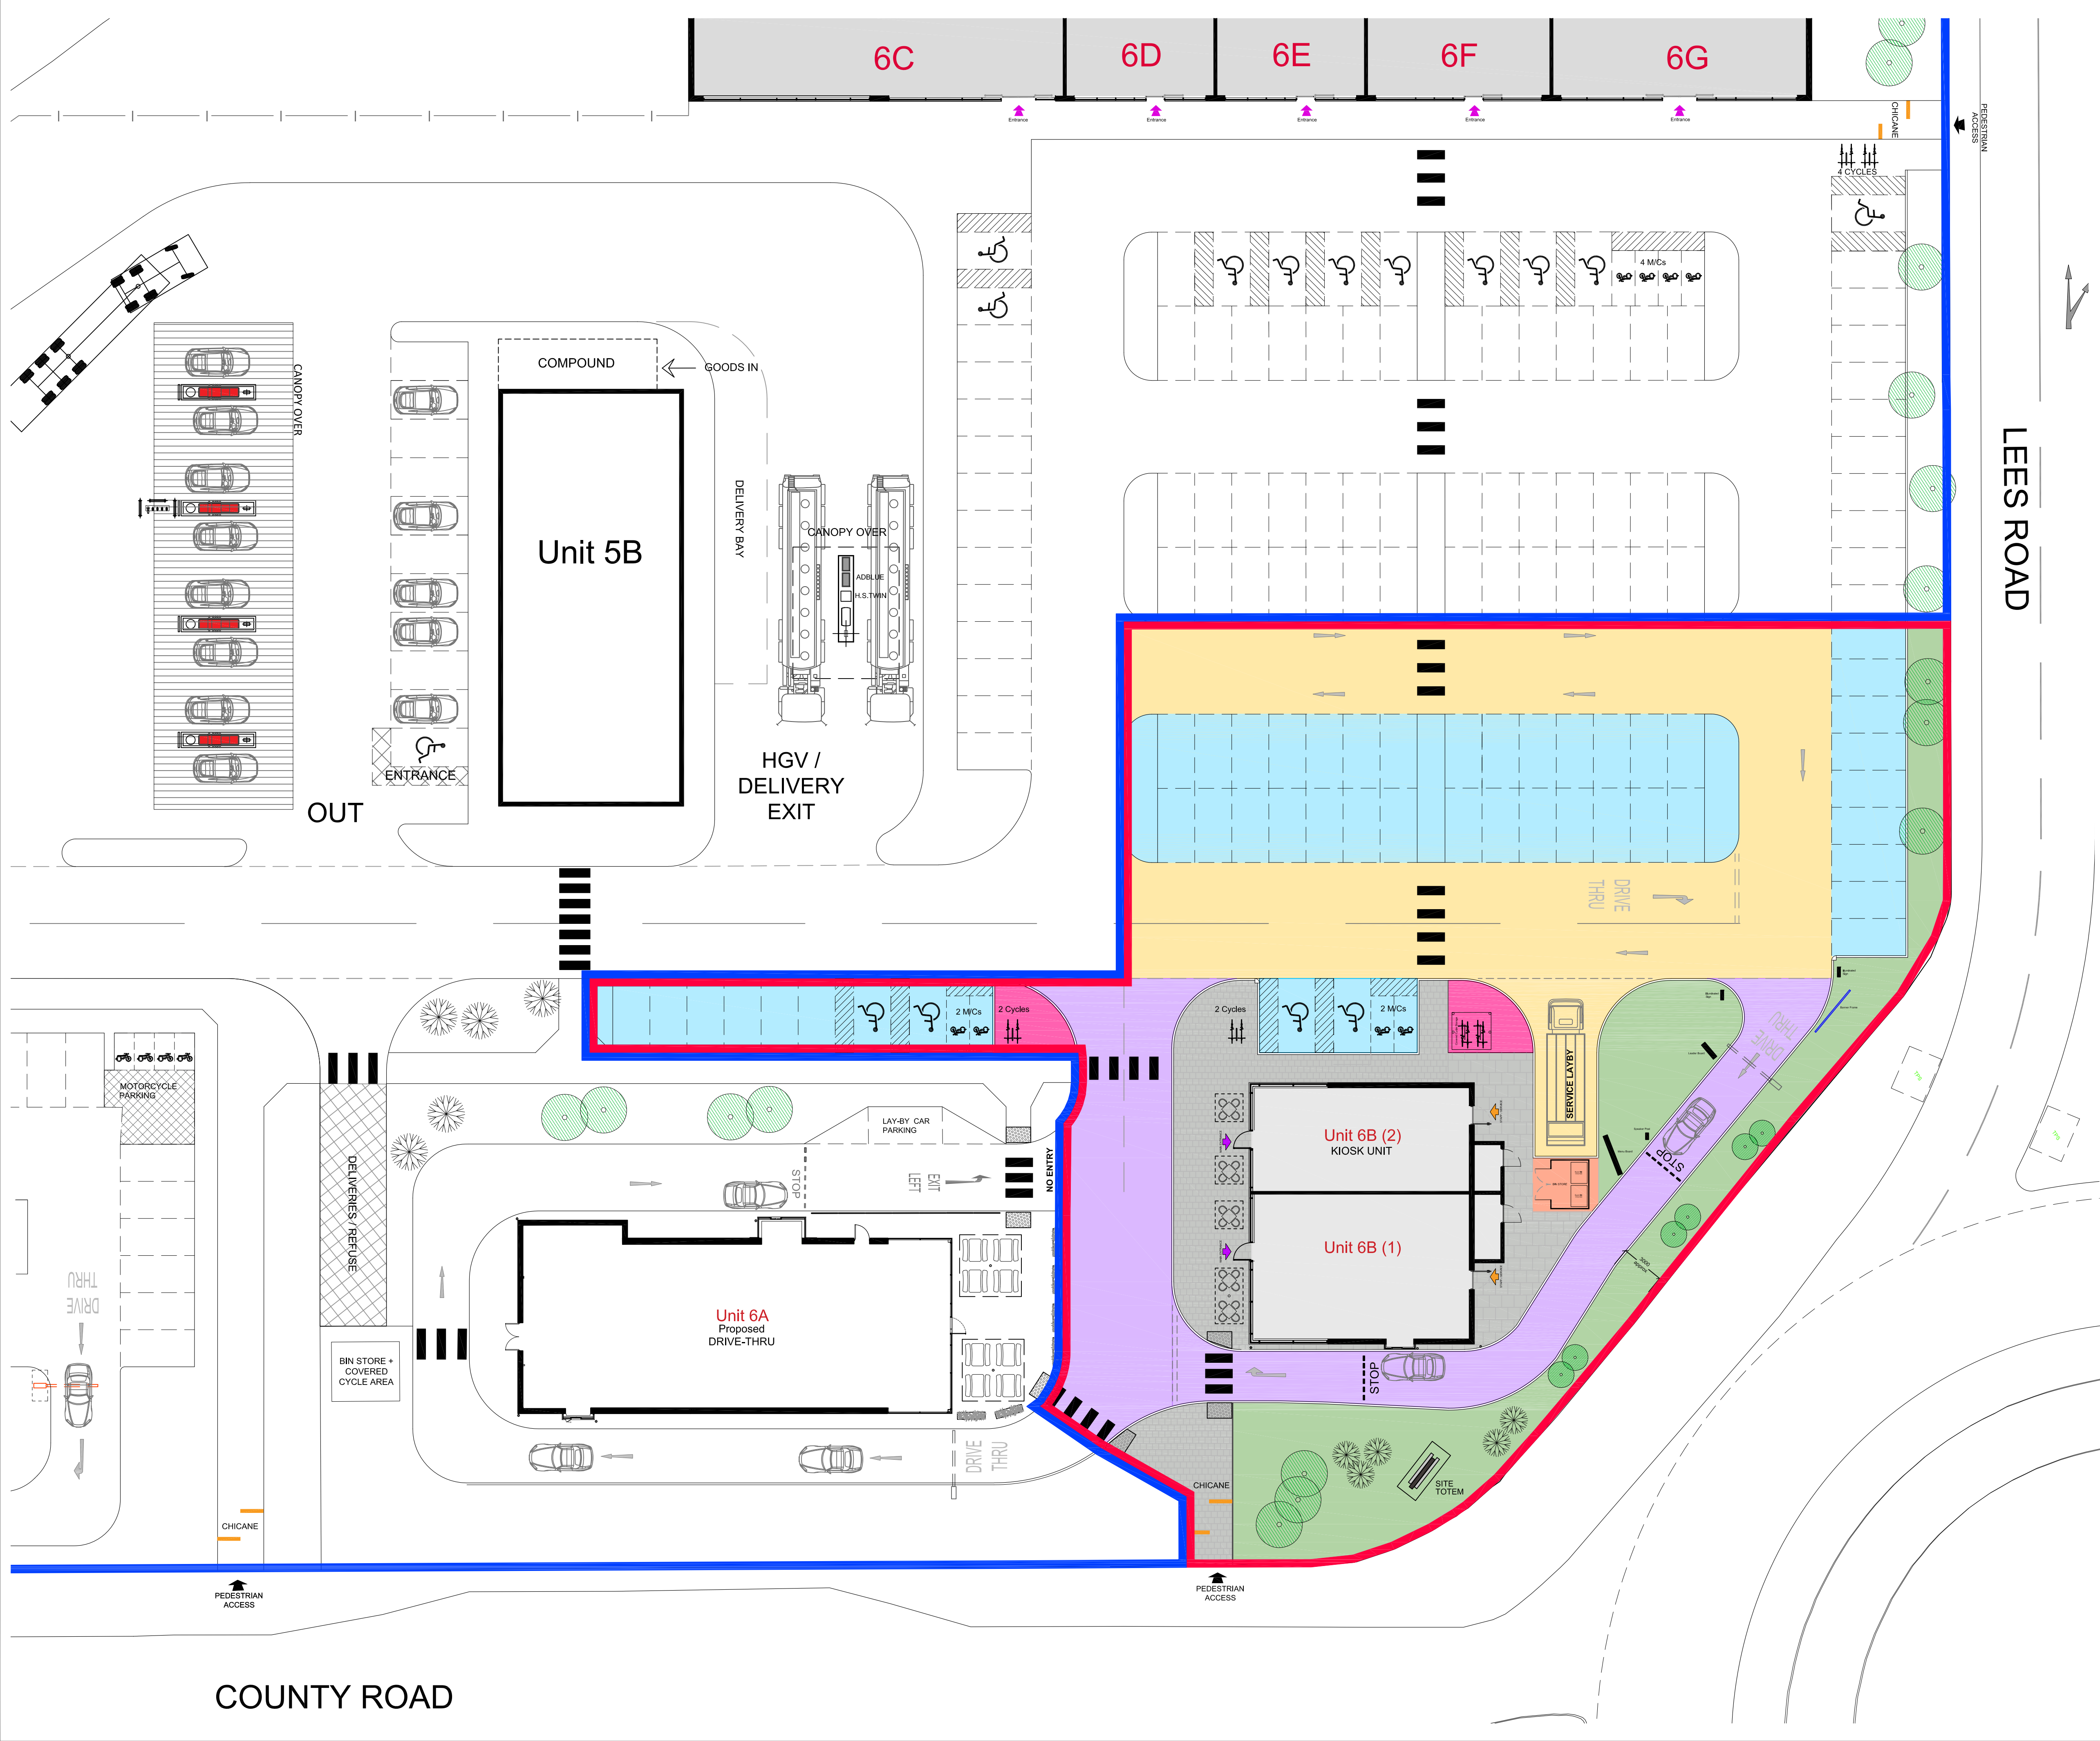

A Minor revisions following LHA comments08.11.22		
REV	DESCRIPTION	DATE
EMERSON HOUSE, HEYES LANE, ALDERLEY EDGE, CHESHIRE SK9 7LF Tel: (01625) 588400, Fax: (01625) 588276		
Orbit Developments		
location ACADEMY BUSINESS PARK LEES ROAD KNOWSLEY L33 7SA		
title PROPOSED HARD LANDSCAPING Units 6B1+2 Drive-thru + Kiosk		
scale 1:200	ref @ A1	checked t.l.h.
drawing no. 1373-PL-2006-A		date 09.08.22