



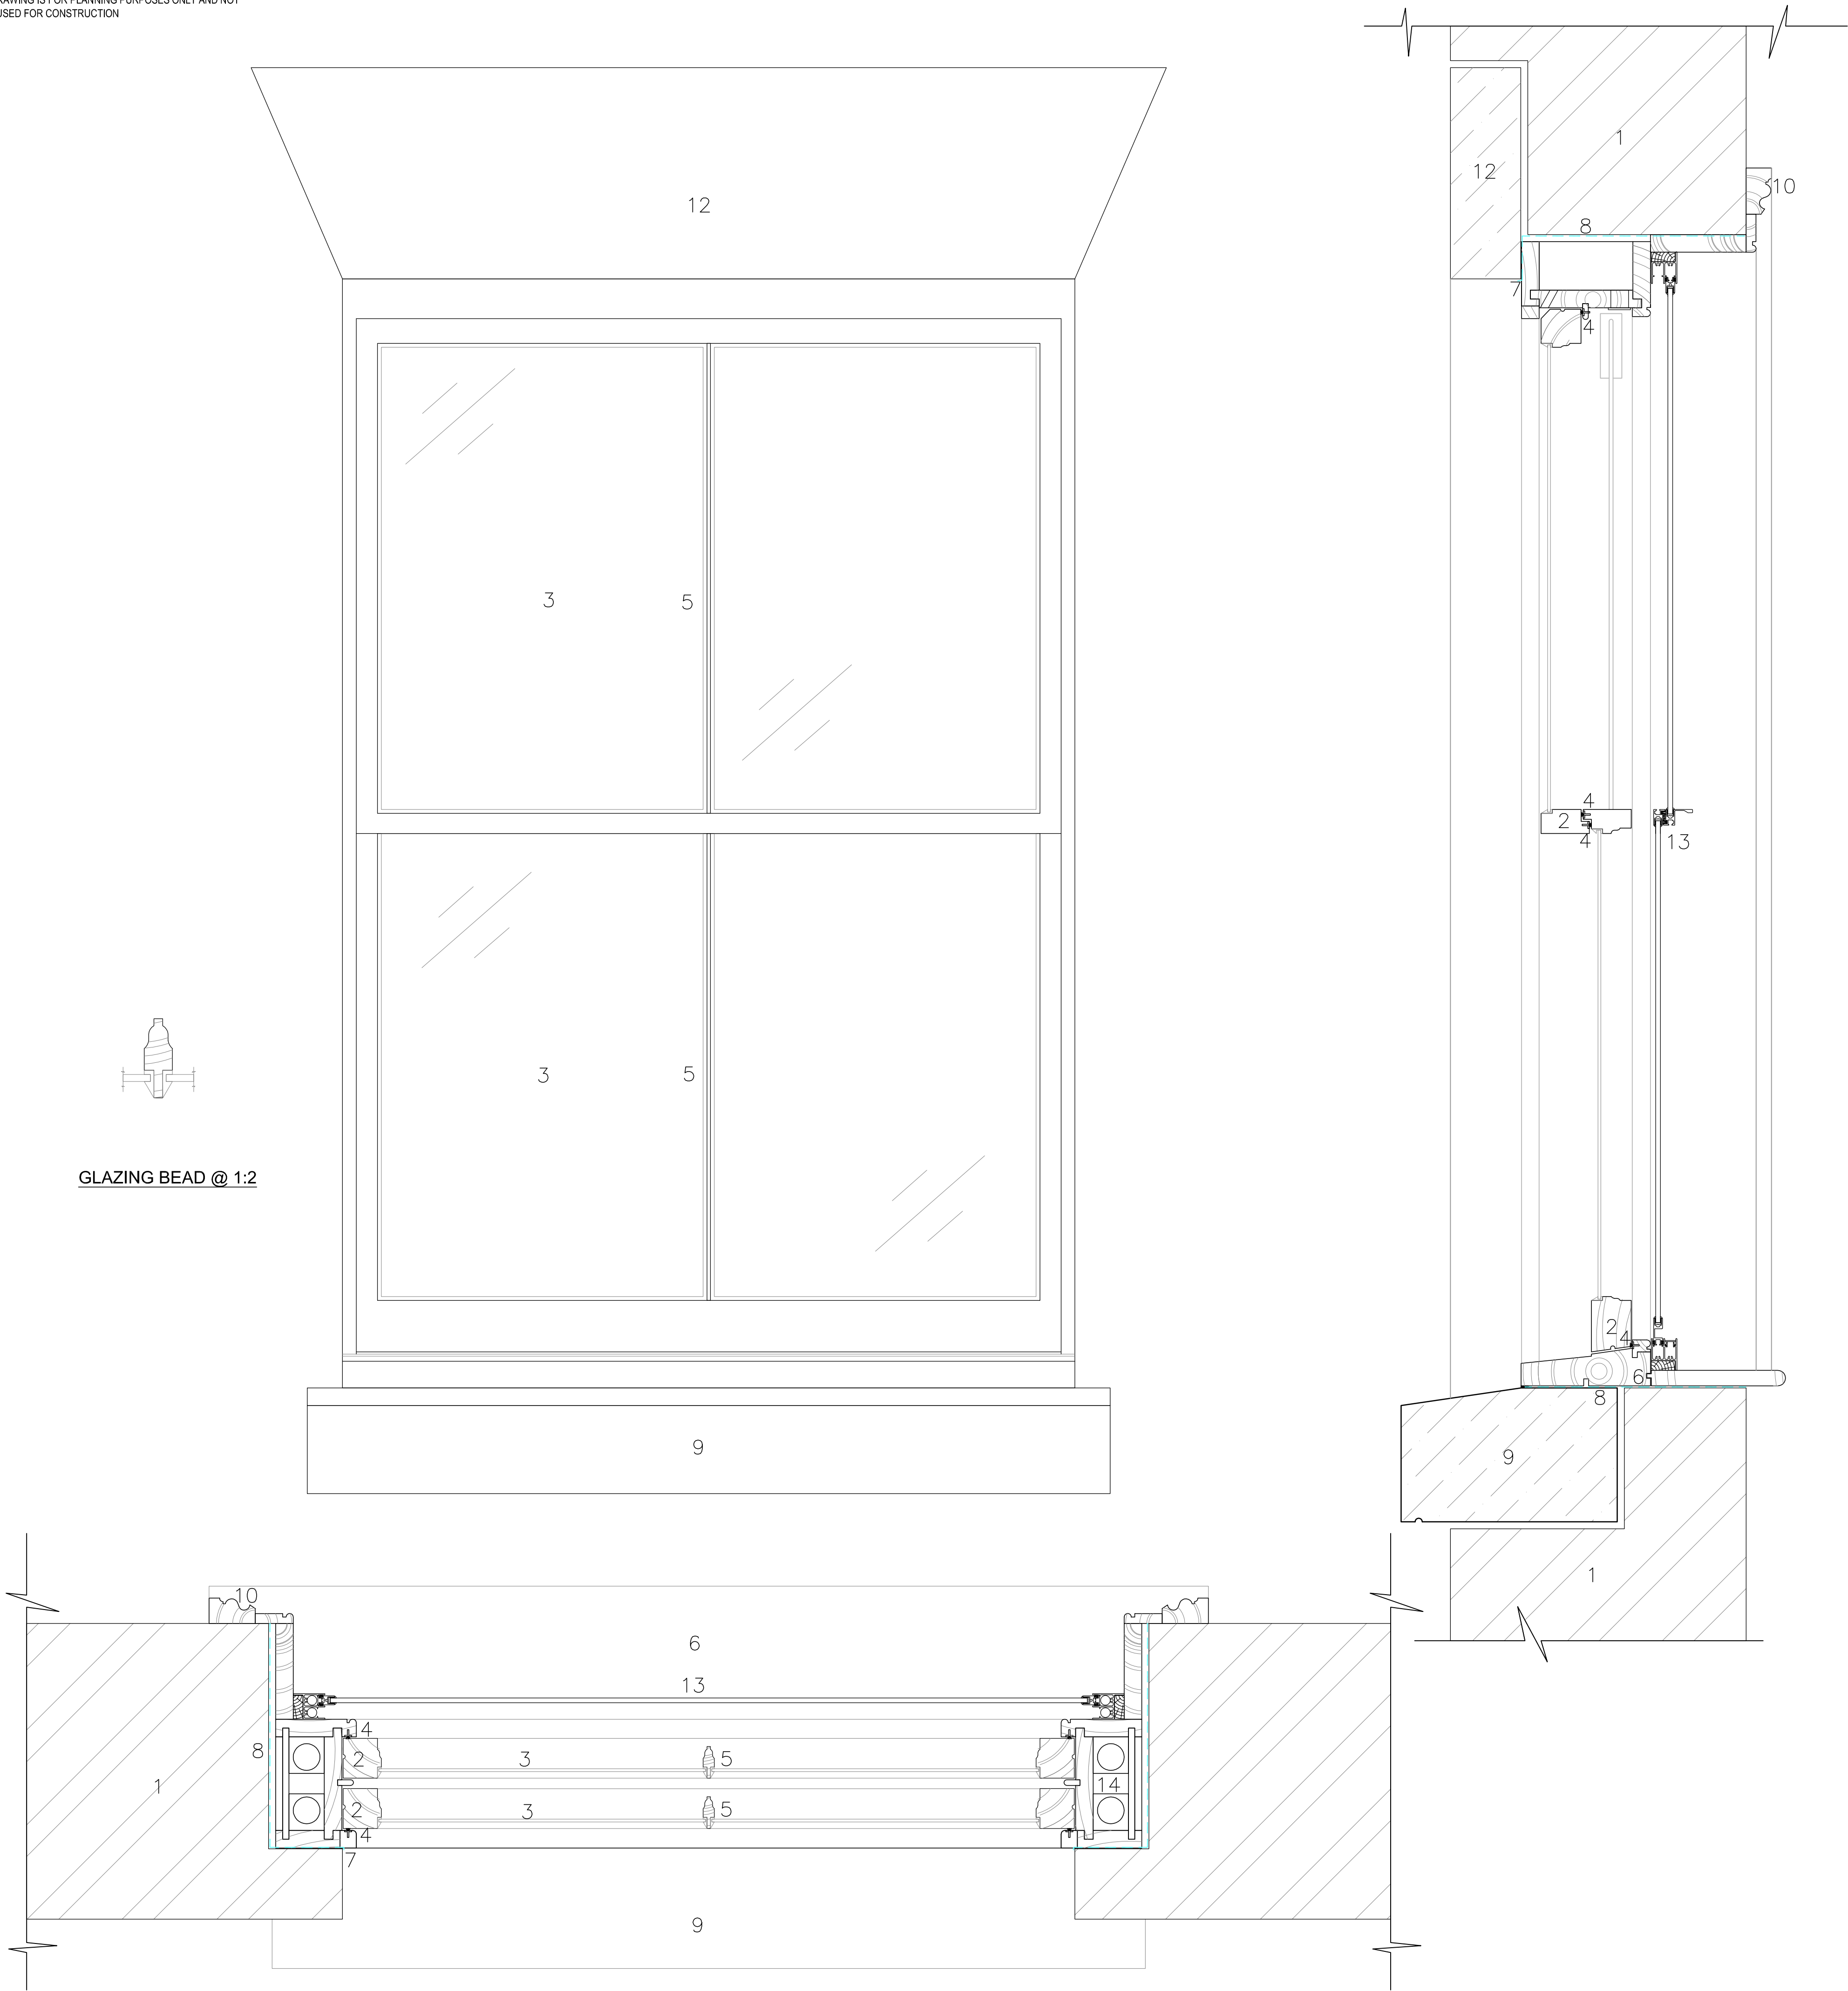

KEY

1. EXISTING EXTERNAL BRICK WALL, WITH ASSUMED EXISTING STEPPED BRICK REVEALS.
2. NEW SLIDING SASH WINDOW WITH PROFILE TO MATCH EXISTING.
3. SINGLE GLAZED PANELS, WITH LINSEED OIL PUTTY FIXING.
4. DRAFT SEAL.
5. GLAZING BARS 16X45MM.
6. TIMBER CILL.
7. FRAMES TO HAVE BURNT SAND MASTIC JOINTS AT JUNCTION TO MASONRY REVEALS.
8. DPC
9. EXISTING STONE CILL
10. NEW TIMBER ARCHITRAVE
11. -
12. EXISTING STONE LINTEL
13. SLIMLINE 20 (VS) SECONDARY ACOUSTIC GLAZING (SPECIALIST DESIGN) WITH 6.8MM ACOUSTIC GLAZING TO ACHIEVE A MIN. SOUND REDUCTION OF 40 Rw dB WITH 50MM CAVITY BETWEEN GLAZED PANELS. FRAME FINISH TO BE POLYESTER POWDER PAINT COATED, COLOUR TO BE HIPCA WHITE SEMI - GLOSS. FROM SELECTAGLAZE OR SIMILAR PRODUCT.
14. WEIGHTS WITH CORDS

NOTE: WEIGHTS TO BE USED, NOT TO BE SPIRAL BALANCED. TIMBER TO BE SLOW GROWN DOUGLAS FIR. PAINT TO BE LINSEED OIL PAINT (BROUNS & CO. LINSEED PAINT AND OIL OR SIMILAR).

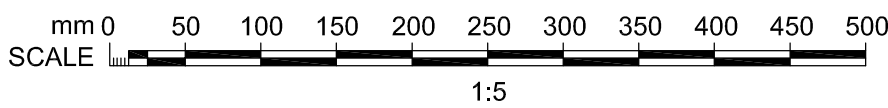

Rev.	Description	Date	By	CHK'd
REVISIONS				
purpose				
PLANNING				
Cass associates				
Studio 204B The Tea Factory, 82 Wood Street, Liverpool, L1 4DQ T +44 (0)151 707 0110 E info@cassassociates.co.uk W www.cassassociates.co.uk				
client				
ANITA ALLEN				
project				
7 MARKET PLACE, PRESCOT, L34 5SB				
drawing title				
SINGLE GLAZED SLIDING SASH WINDOW				
scale @ A1 1:5 / 1:2				
date 05-05-21				
1602-006				
dm TOC chkd AW				