




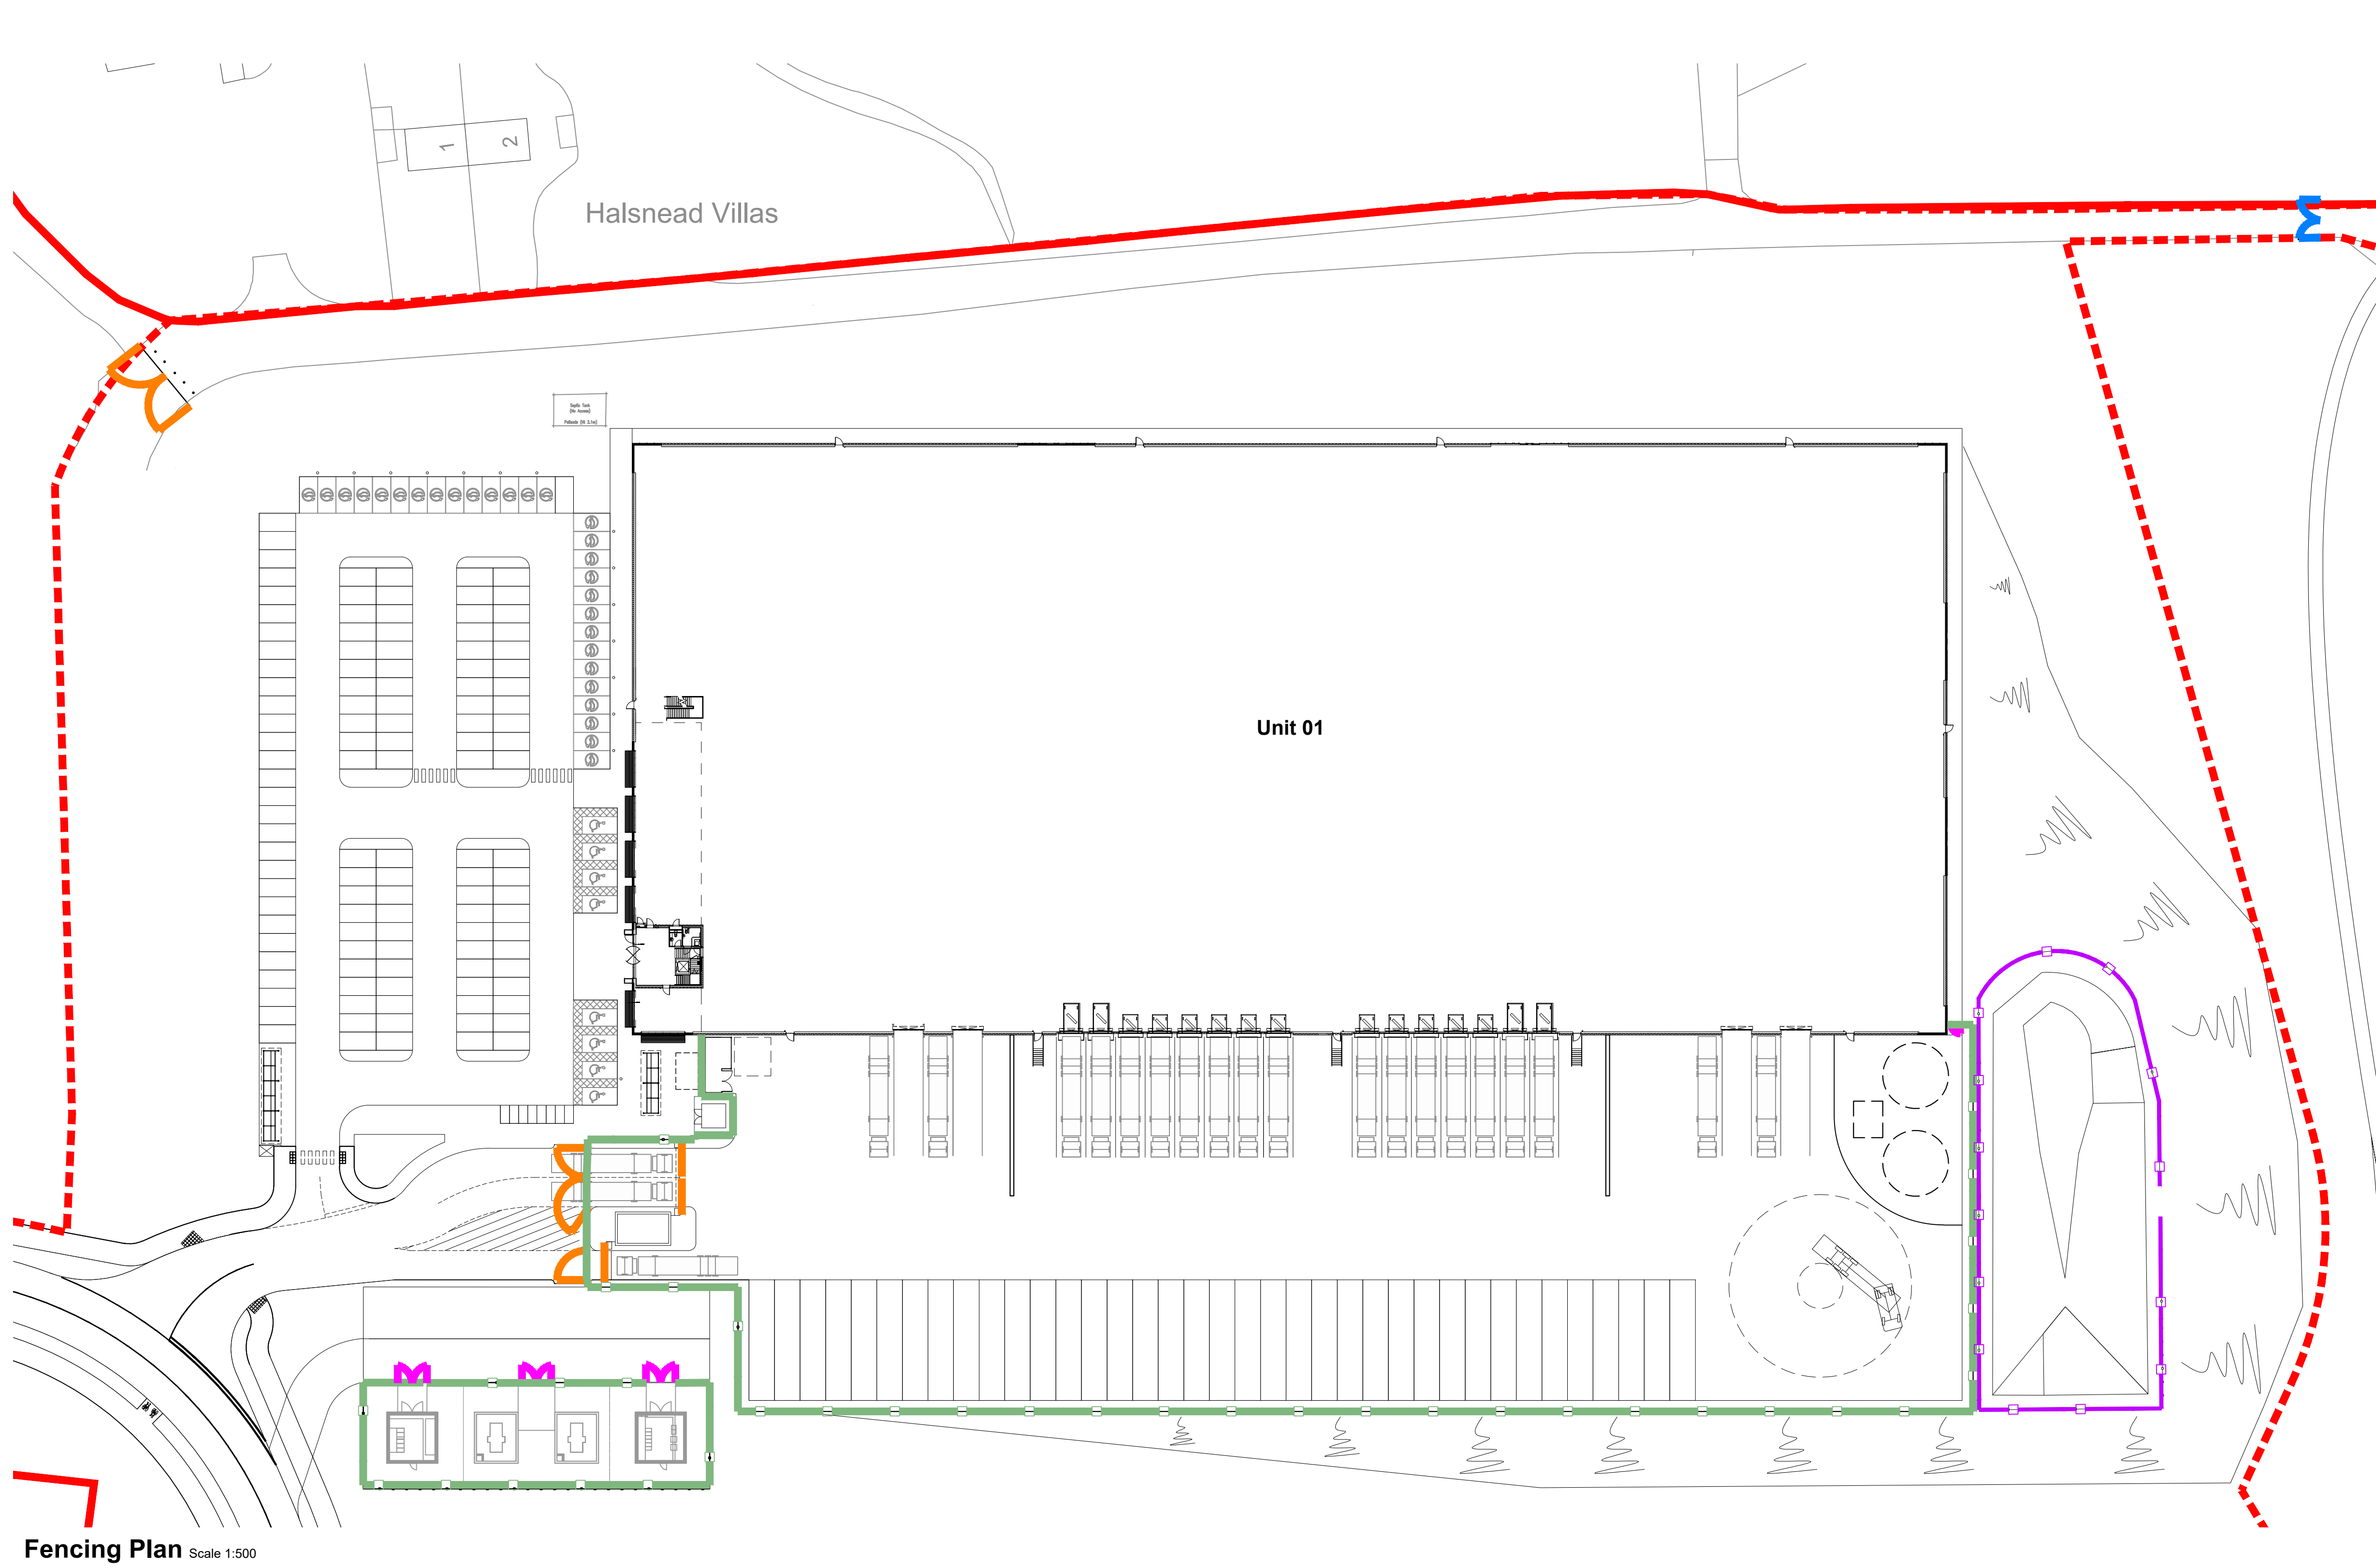


Fencing Plan Scale 1:500

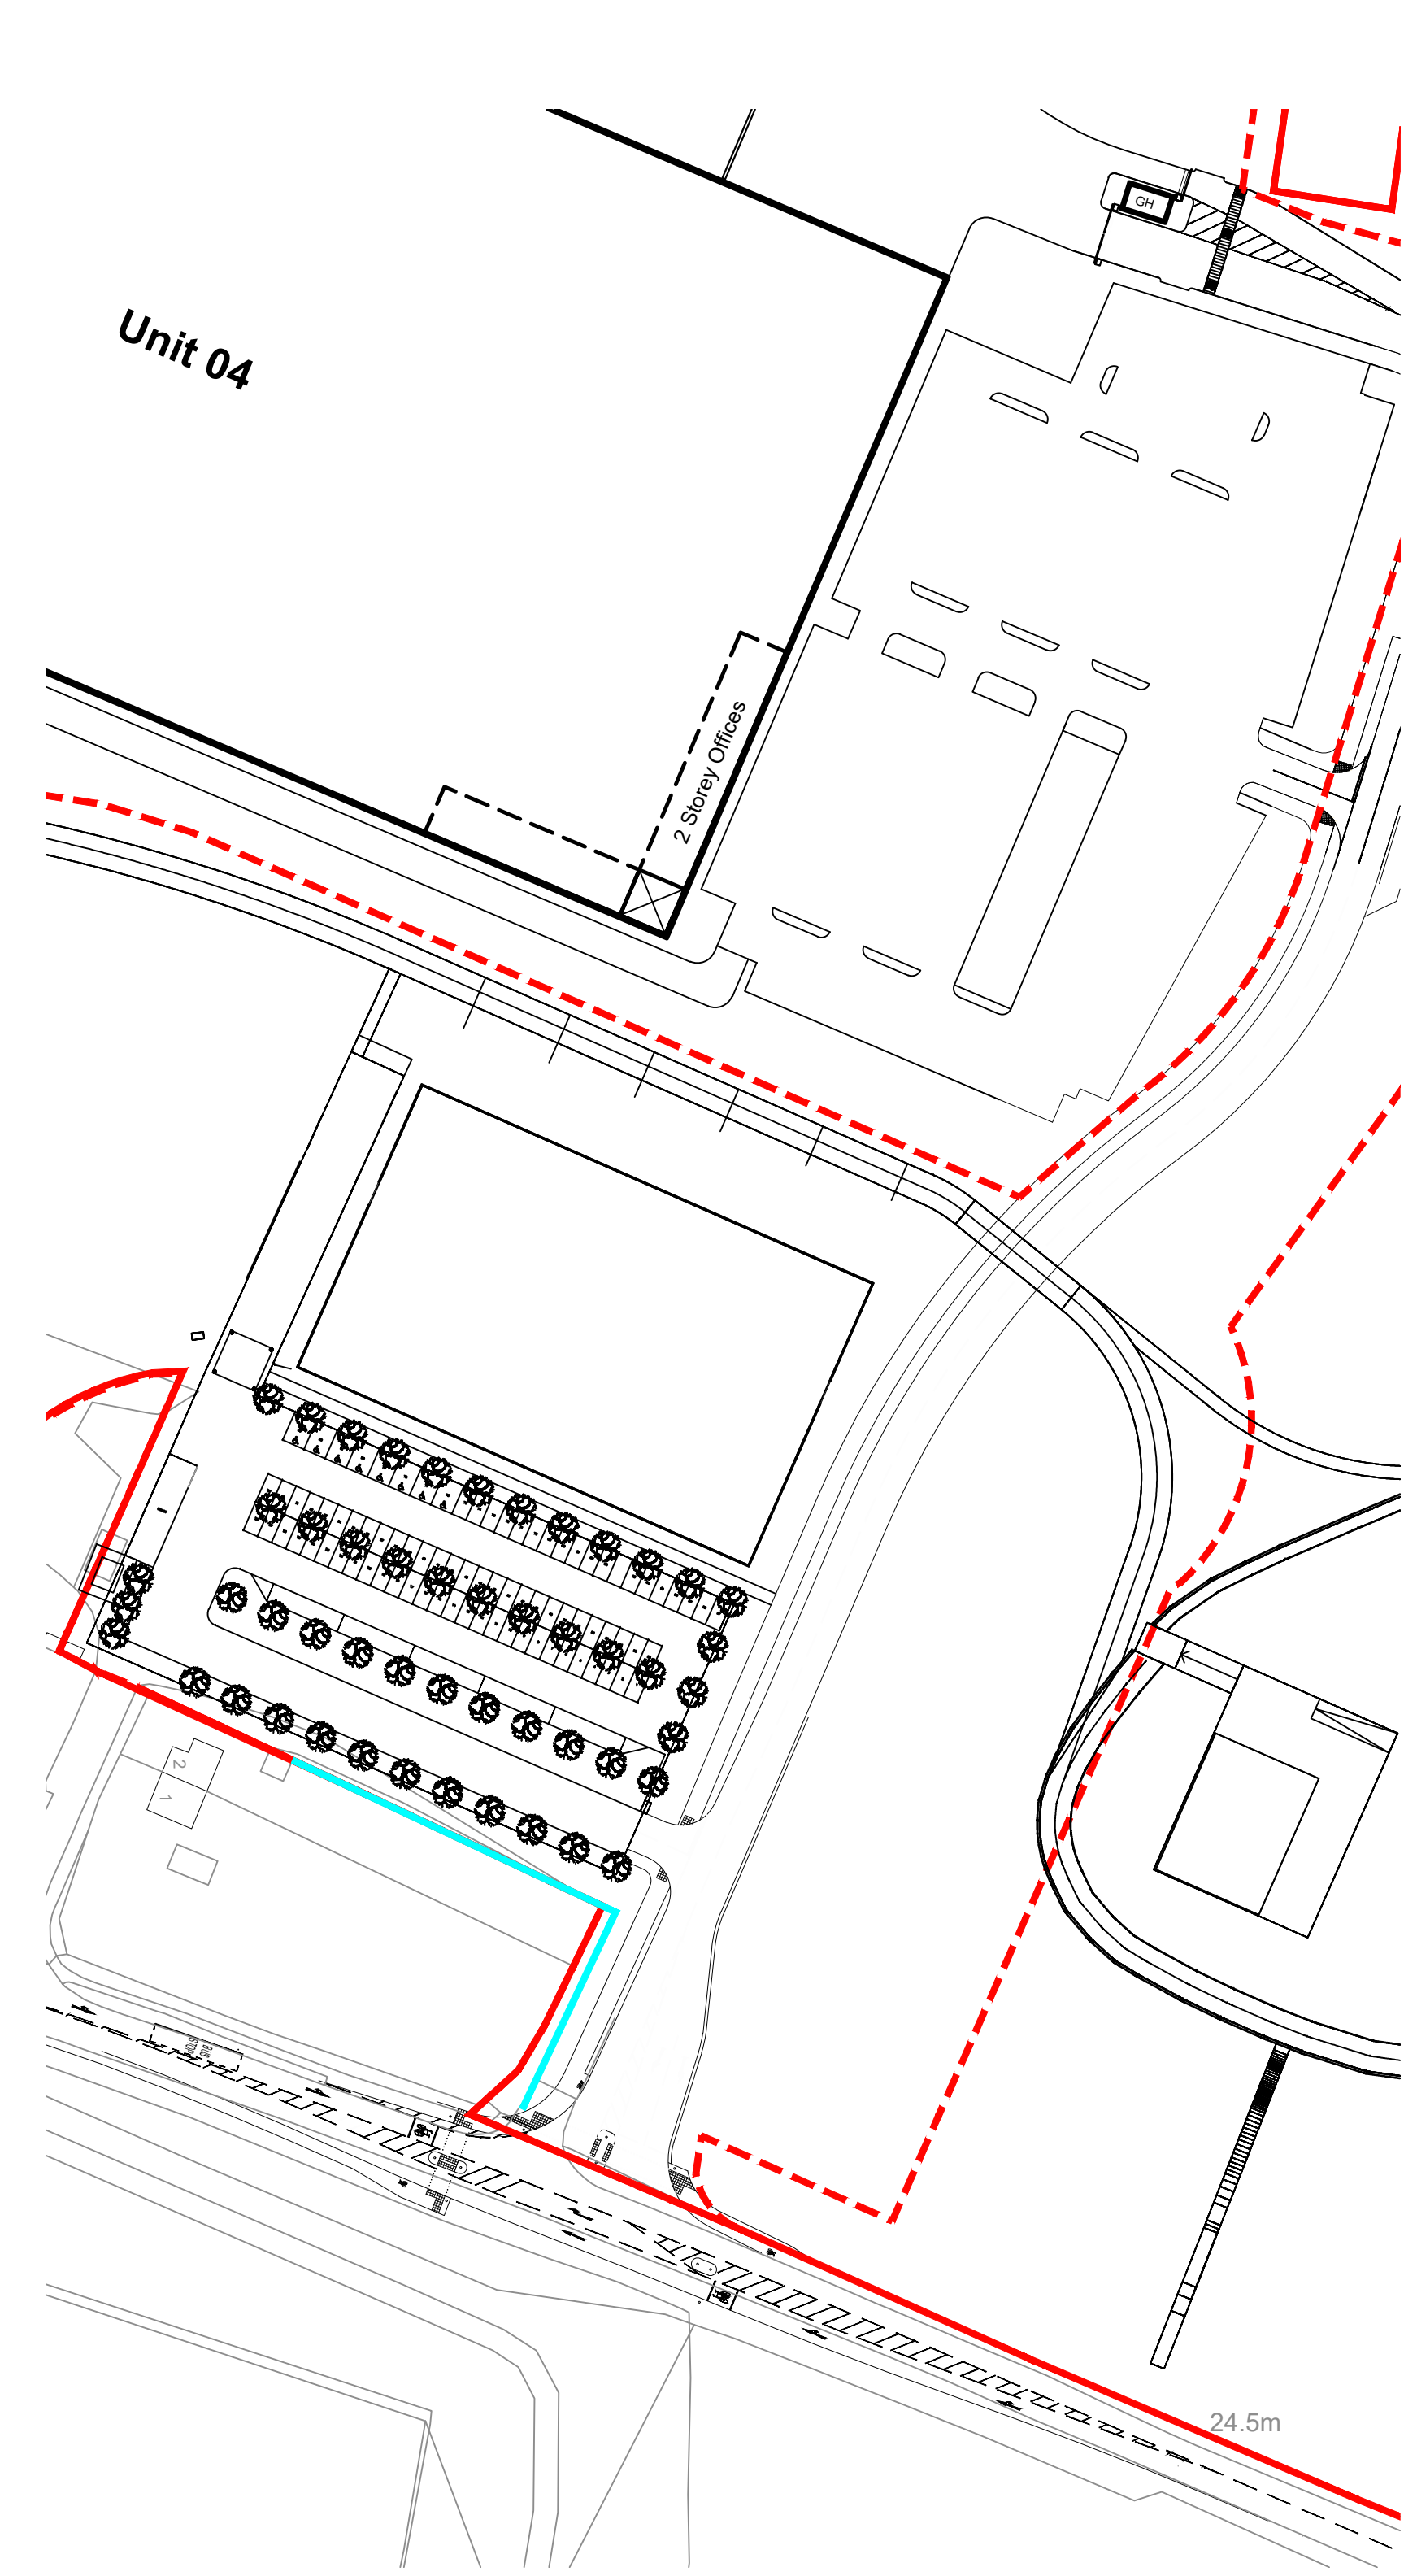


Extract A Scale 1:1000

• Dimensions are in millimetres, unless stated otherwise.
• It is the recipient's responsibility to print this document to the correct scale.
• All relevant drawings and specifications should be read in conjunction with this drawing.

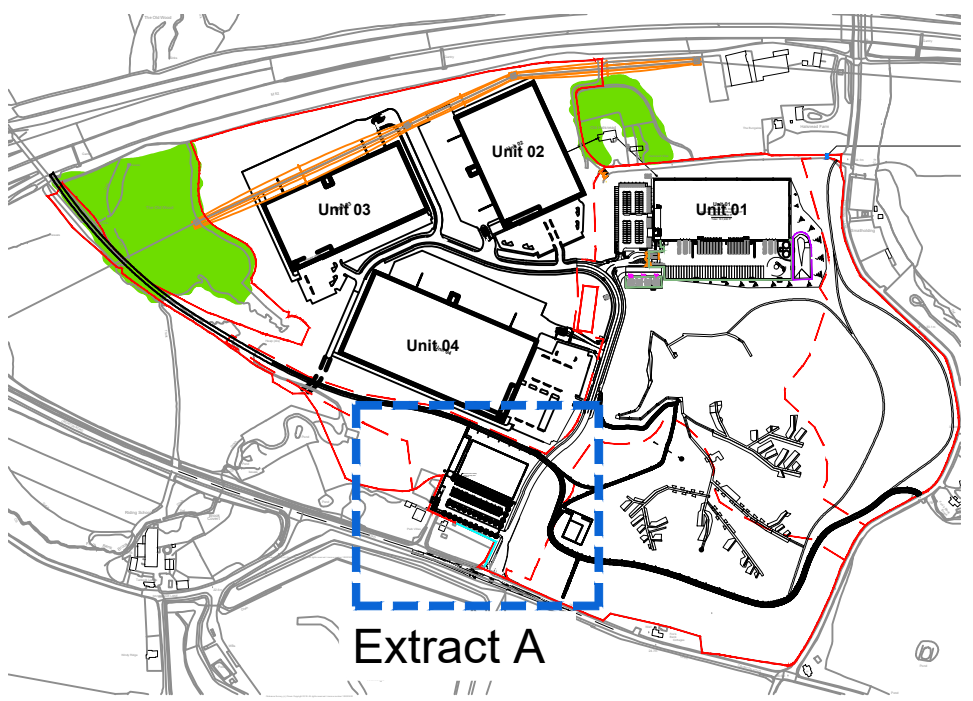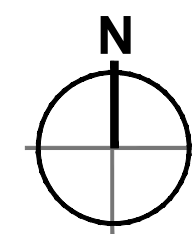


Key Plan Scale 1:10000


- Key**
- Application Boundary
 - Proposed Fencing:
2.4m high, galvanised polyester
powder coated paladin security fence
Colour: Green.
 - Single and Double Arm Automatic
Barrier Gate
 - Personnel Door
Colour: Green.
 - Proposed Manually operated
Residential Access Gate with 'A
Frame'
 - 2.4m high Security Access Gate
Colour: Green.
 - 2.4m High Acoustic Fencing
 - 600mm Timber High Knee Rail

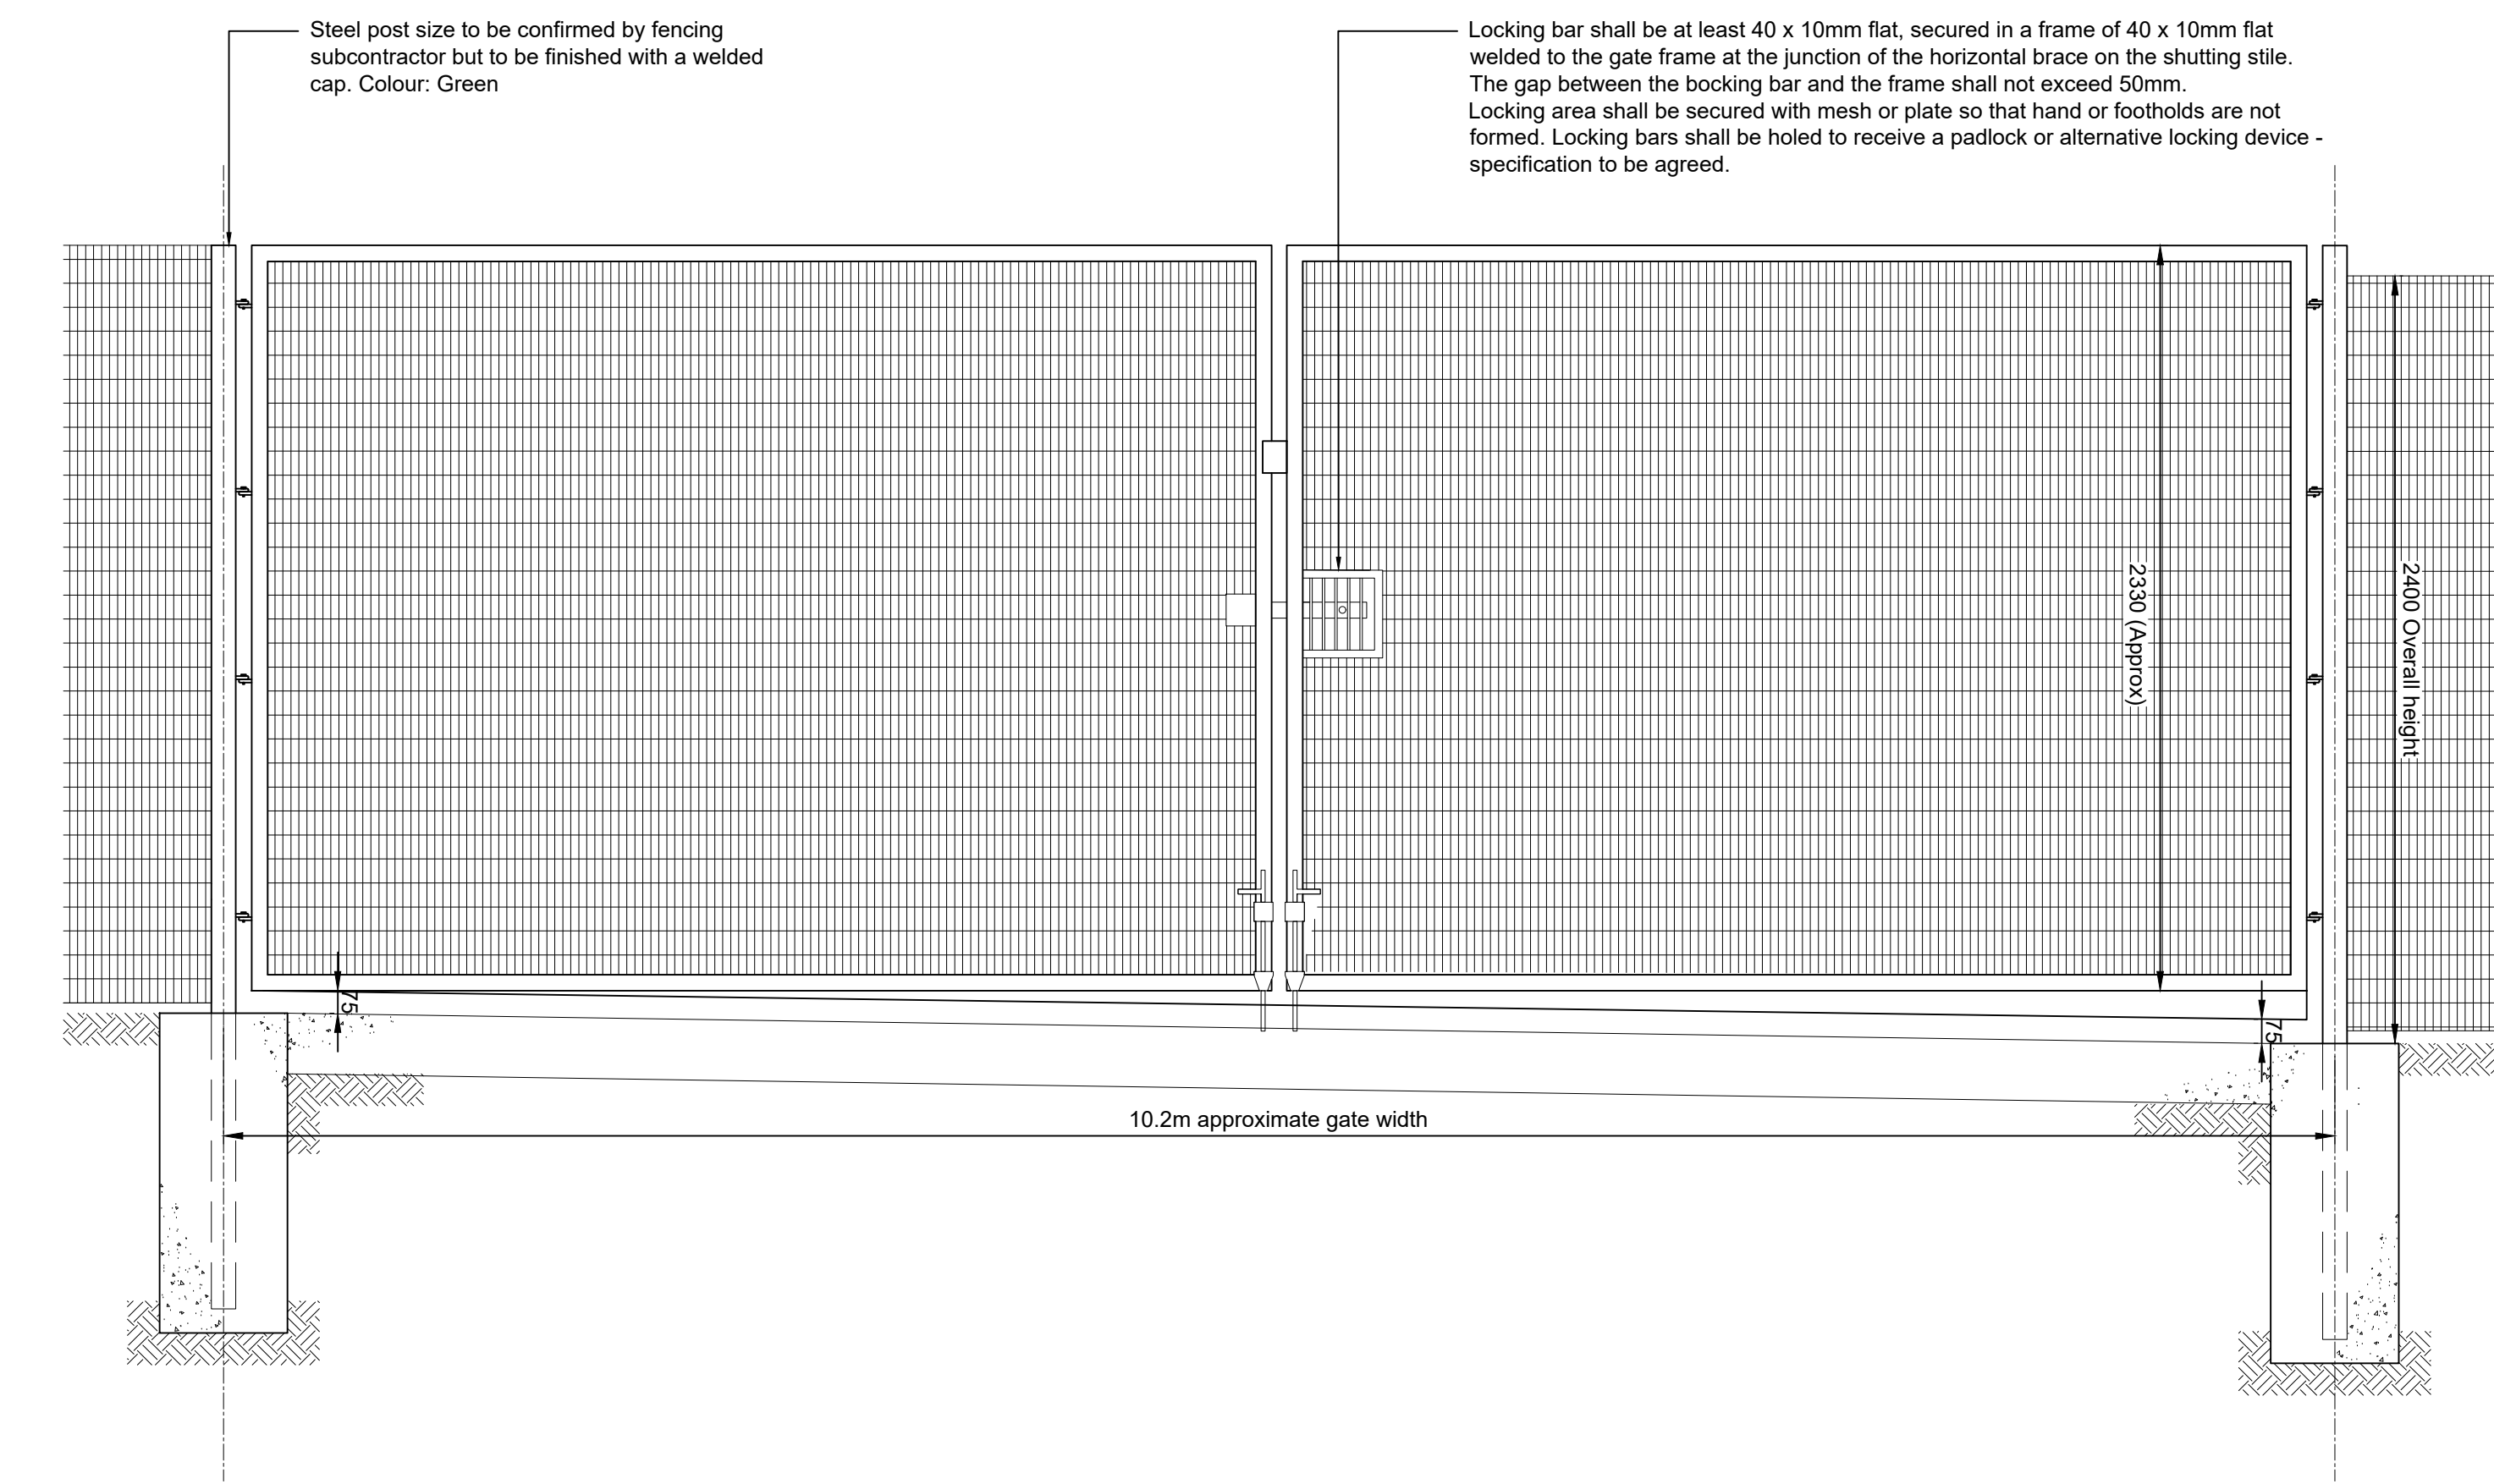


Security Access Gate Details Scale 1:20

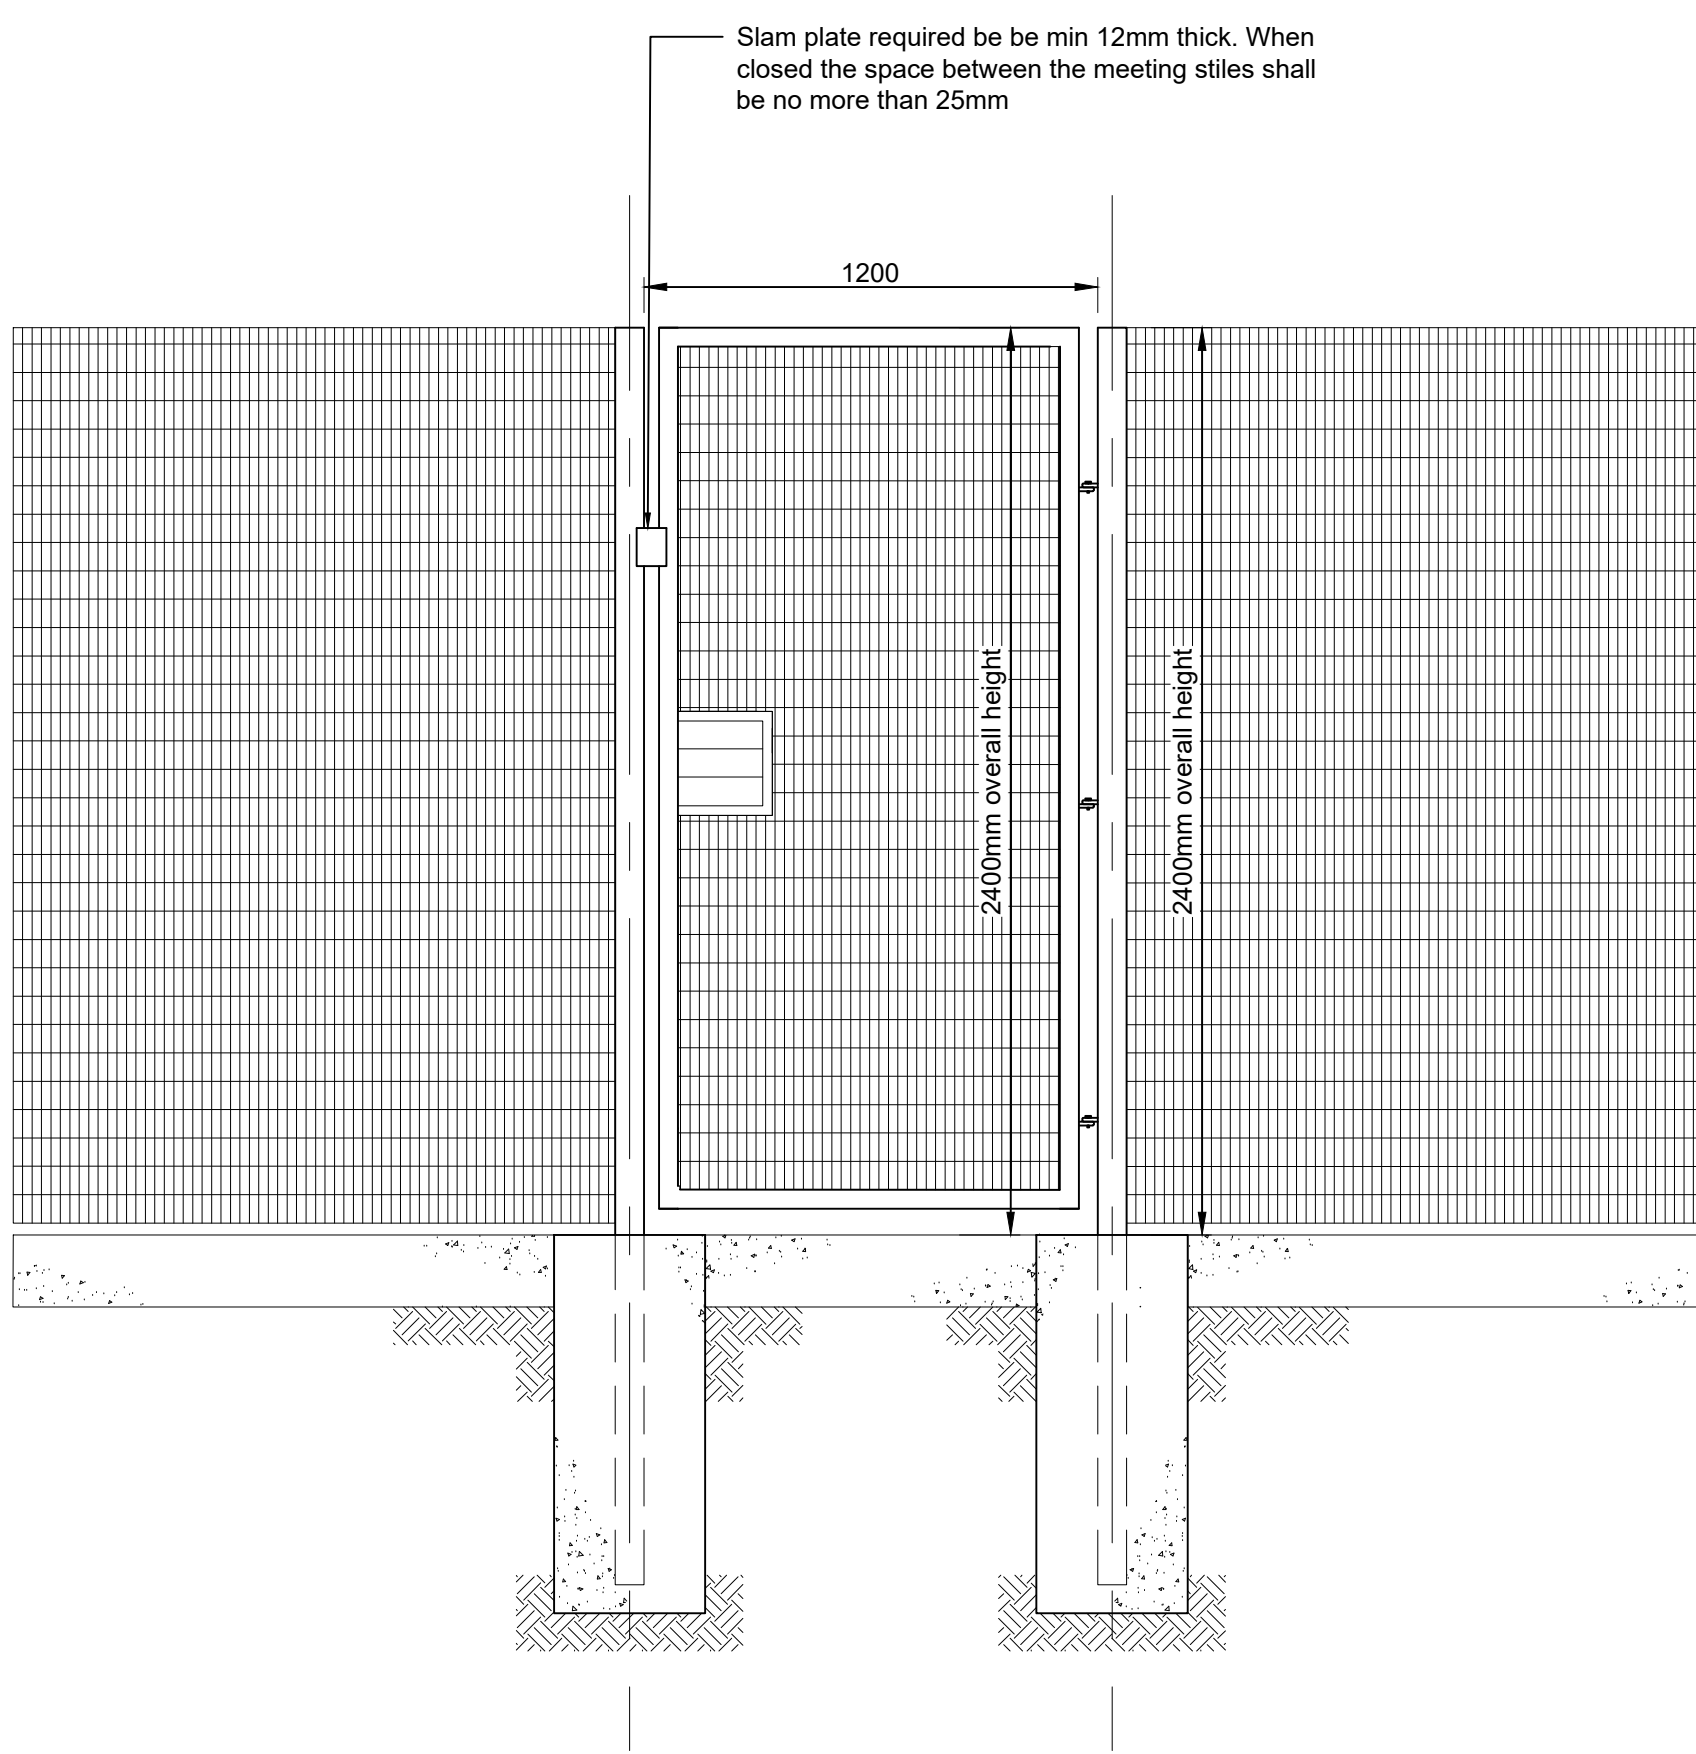

Personnel Gate Details Scale 1:20

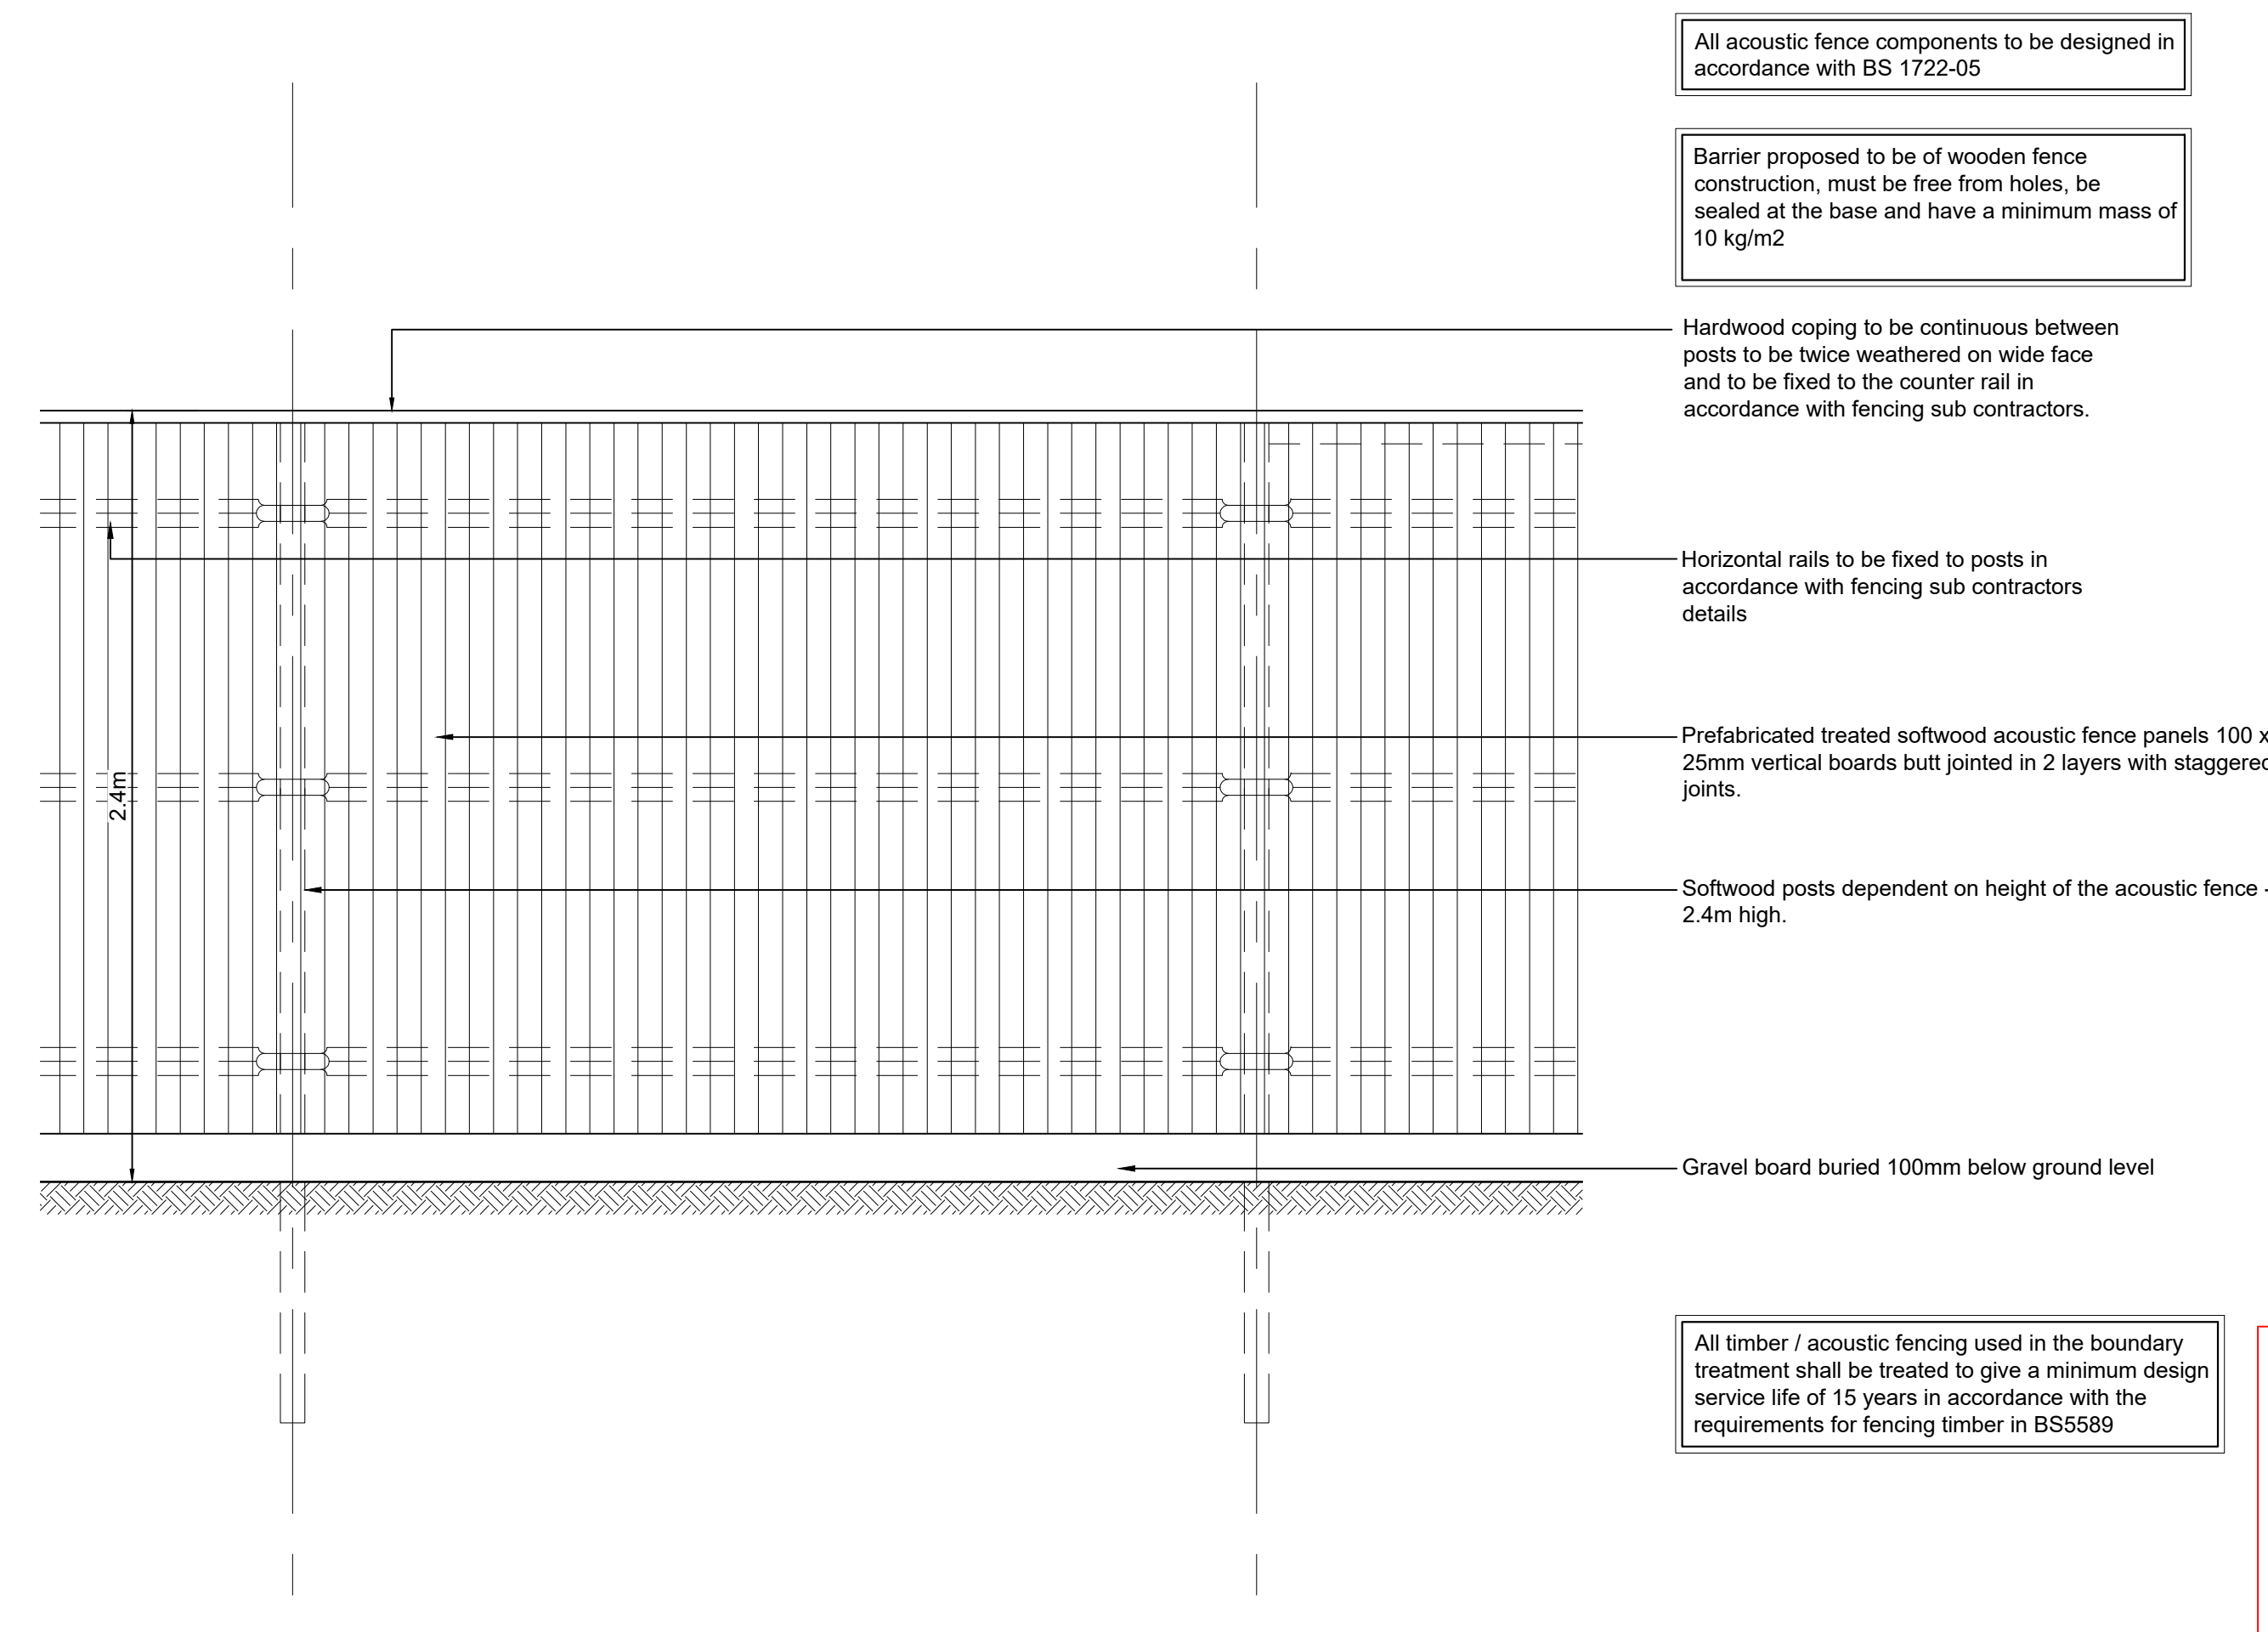

Acoustic Fencing Scale 1:20

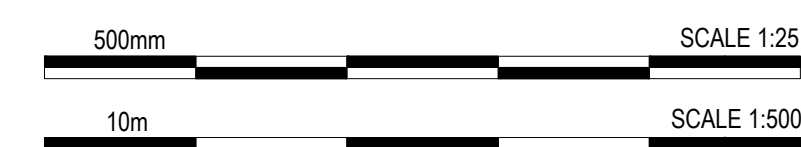

PLANNING
THIS DRAWING IS FOR PLANNING CONSULTATION ONLY
AND SHOULD NOT BE USED FOR ANY OTHER PURPOSE

rev	amendments	by	chk	date
Symmetry Park, Merseyside				
Fencing Detail				
A TRITAX BIG BOX COMPANY				
3rd Floor, Manchester Club, 81 King Street, Manchester, M2 4AA +44 (0)161 413 0590 • info@umcarchitects.com				
Drawing Status:		Planning		
Drawn / Checked:		MY / DEB		
Date:		03/02/2020		
Scale:		1:250 A0		
Drawing no:		Revision:		
18128		P0407 M		