



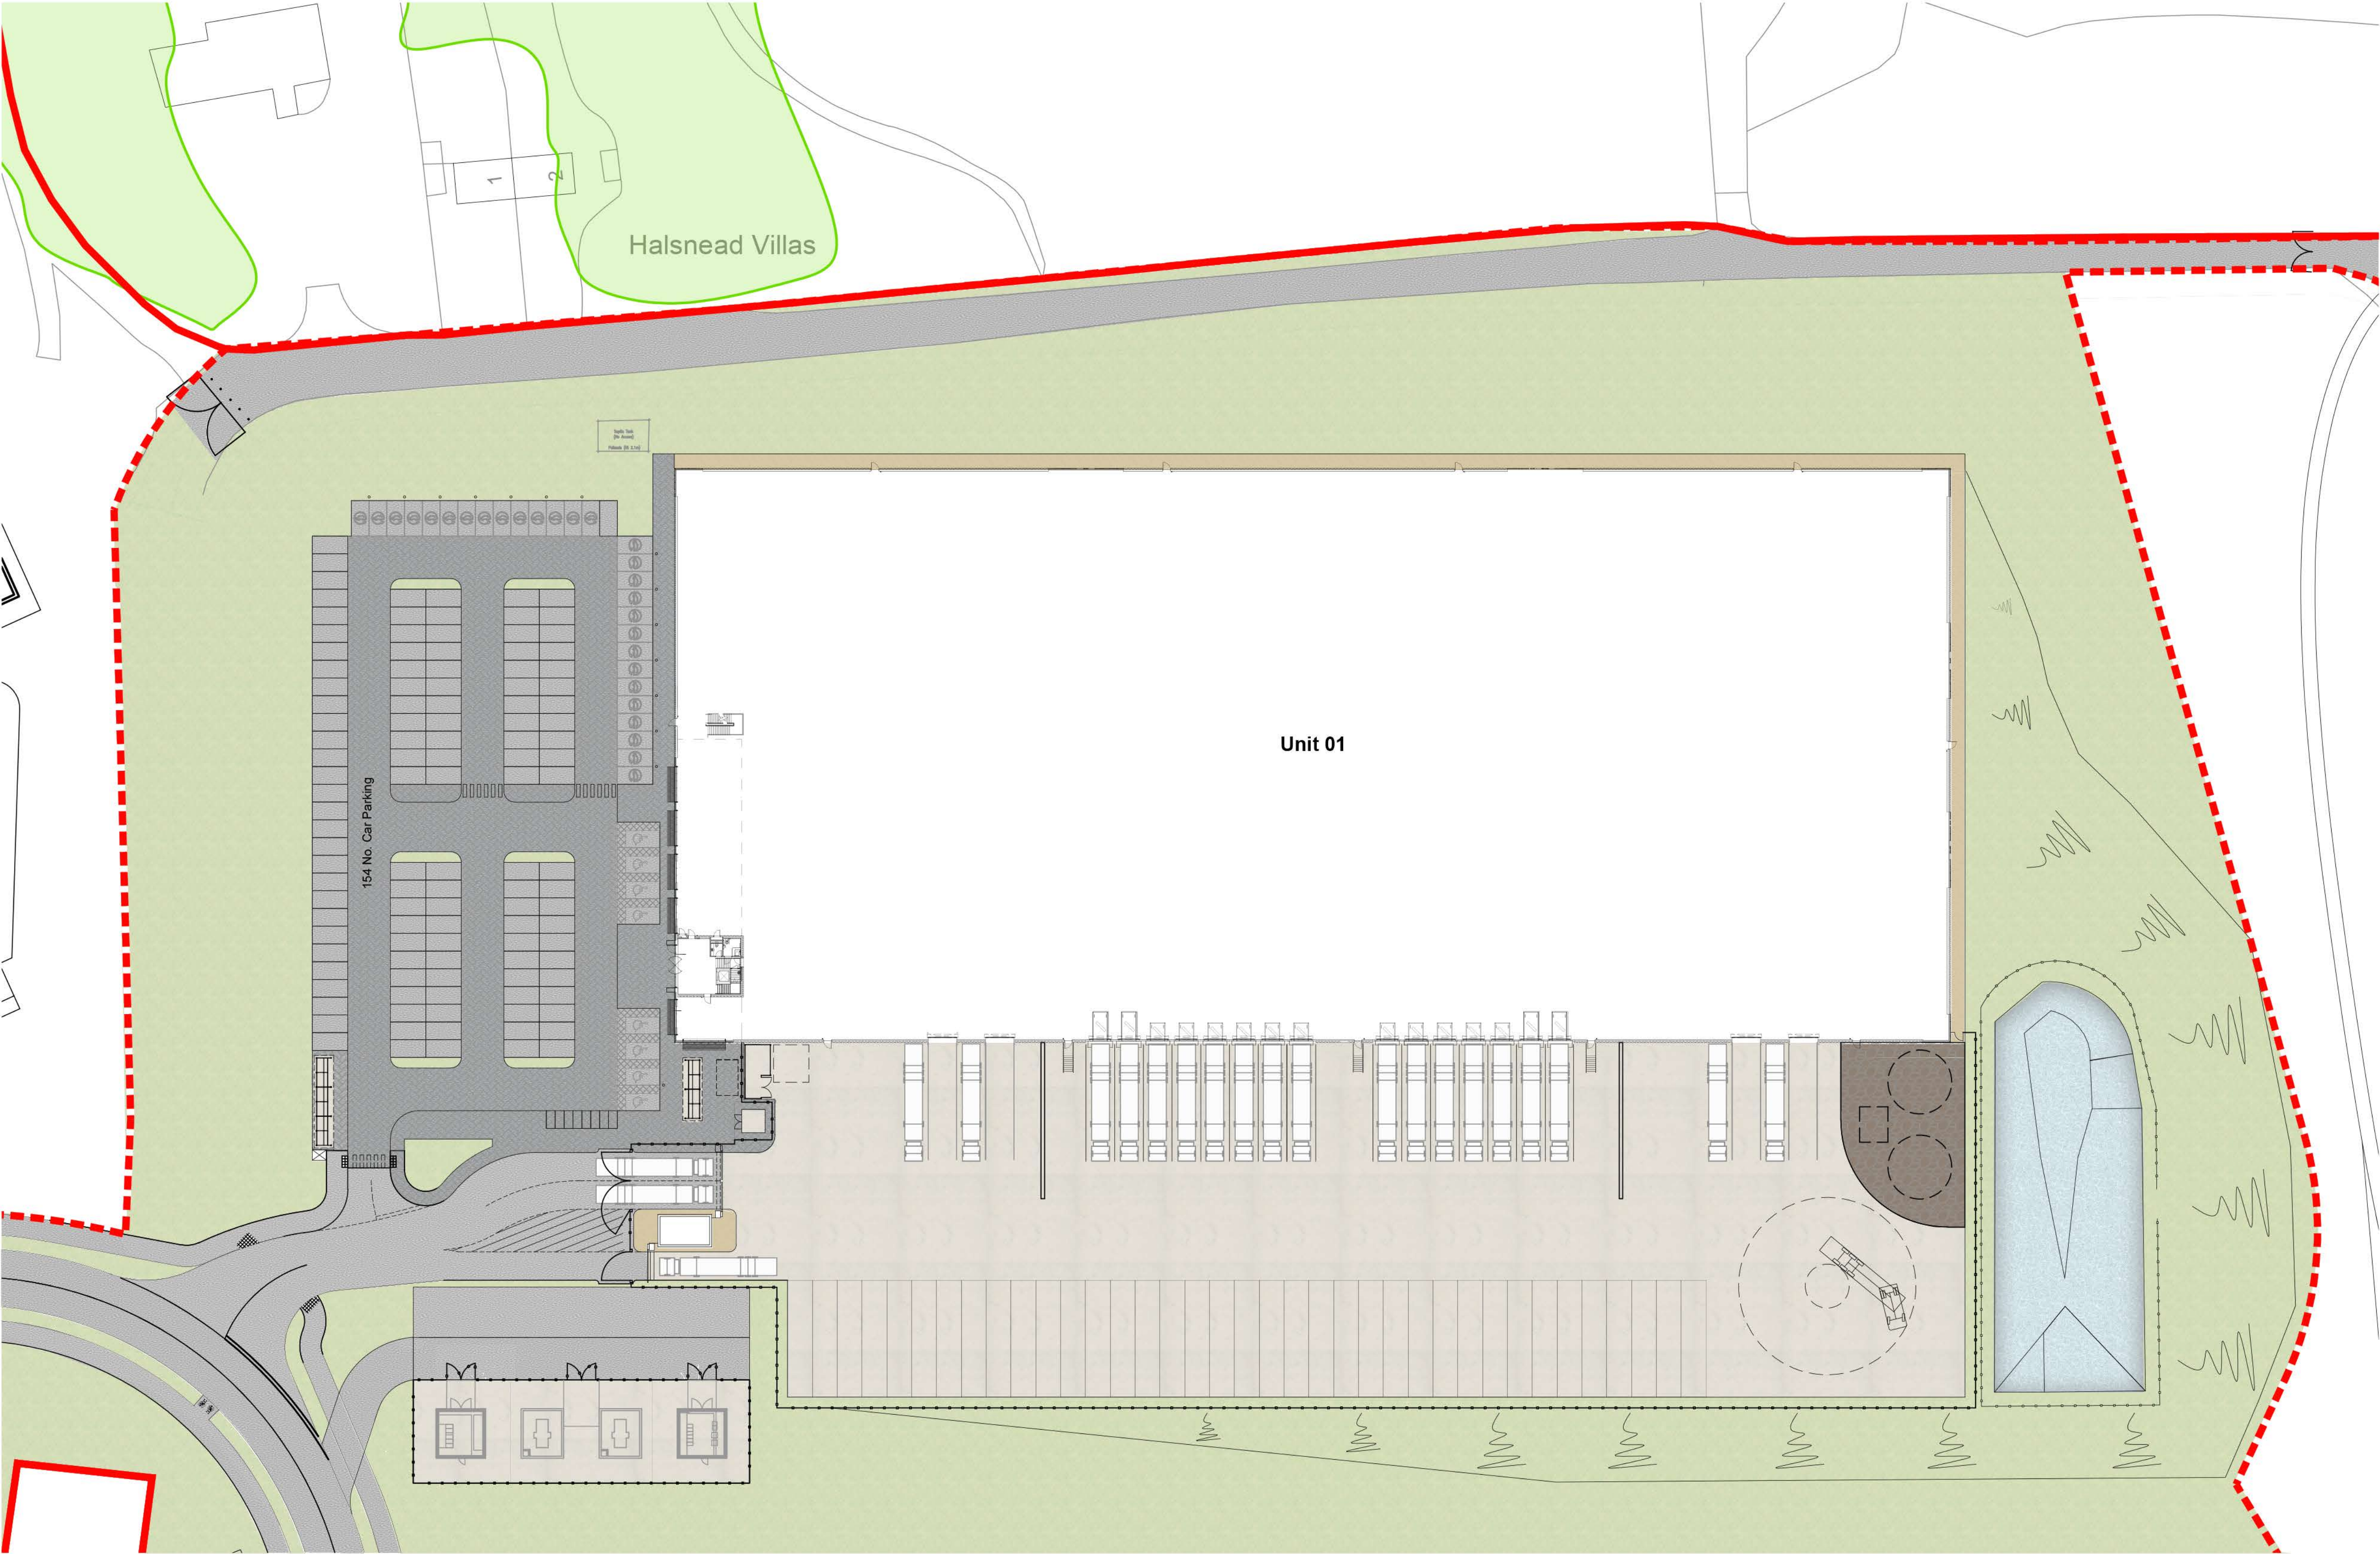

Unit 01 External Finishes Plan
Scale 1:500

- Dimensions are in millimeters, unless stated otherwise.
- Scaling of this drawing is not recommended.
- It is the recipient's responsibility to print this document to the correct scale.
- All relevant drawings and specifications should be read in conjunction with this drawing.

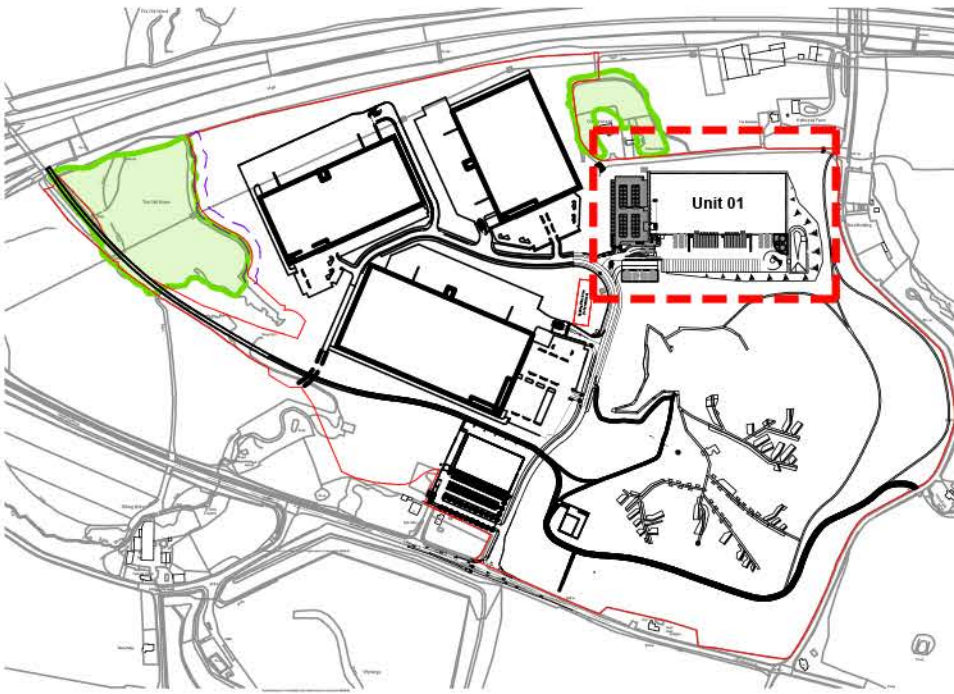

Key Plan
Scale 1:10,000

Key:	
	Concrete Service Yard
	Bitumen macadam to Engineers details
	Pre-cast concrete paving slabs Marshalls 'Perfecta' smooth 400x400mm Colour: Natural
	Soft Landscaping
	Road grade block paving on sandbed Brett Omega classic 200x100mm Colour: Charcoal (CL)
	Gravel / Stone



PLANNING
THIS DRAWING IS FOR PLANNING CONSIDERATION ONLY
AND SHOULD NOT BE USED FOR ANY OTHER PURPOSE

rev	amendments	by	ckd	date
-----	------------	----	-----	------

Symmetry Park, Merseyside

Unit 01 External Finishes Plan

TRITAX SYMMETRY
A TRITAX BIG BOX COMPANY

umc architects
3rd Floor, Manchester Club, 81 King Street, Manchester, M2 4AH
+44 (0)161 413 0590 info@umcarchitects.com

Drawing Status:	Planning
Drawn / Checked:	MY / DEB
Date:	03/02/2020
Scale:	As Noted A1
Drawing no:	Revision:
18128 P0410	J