


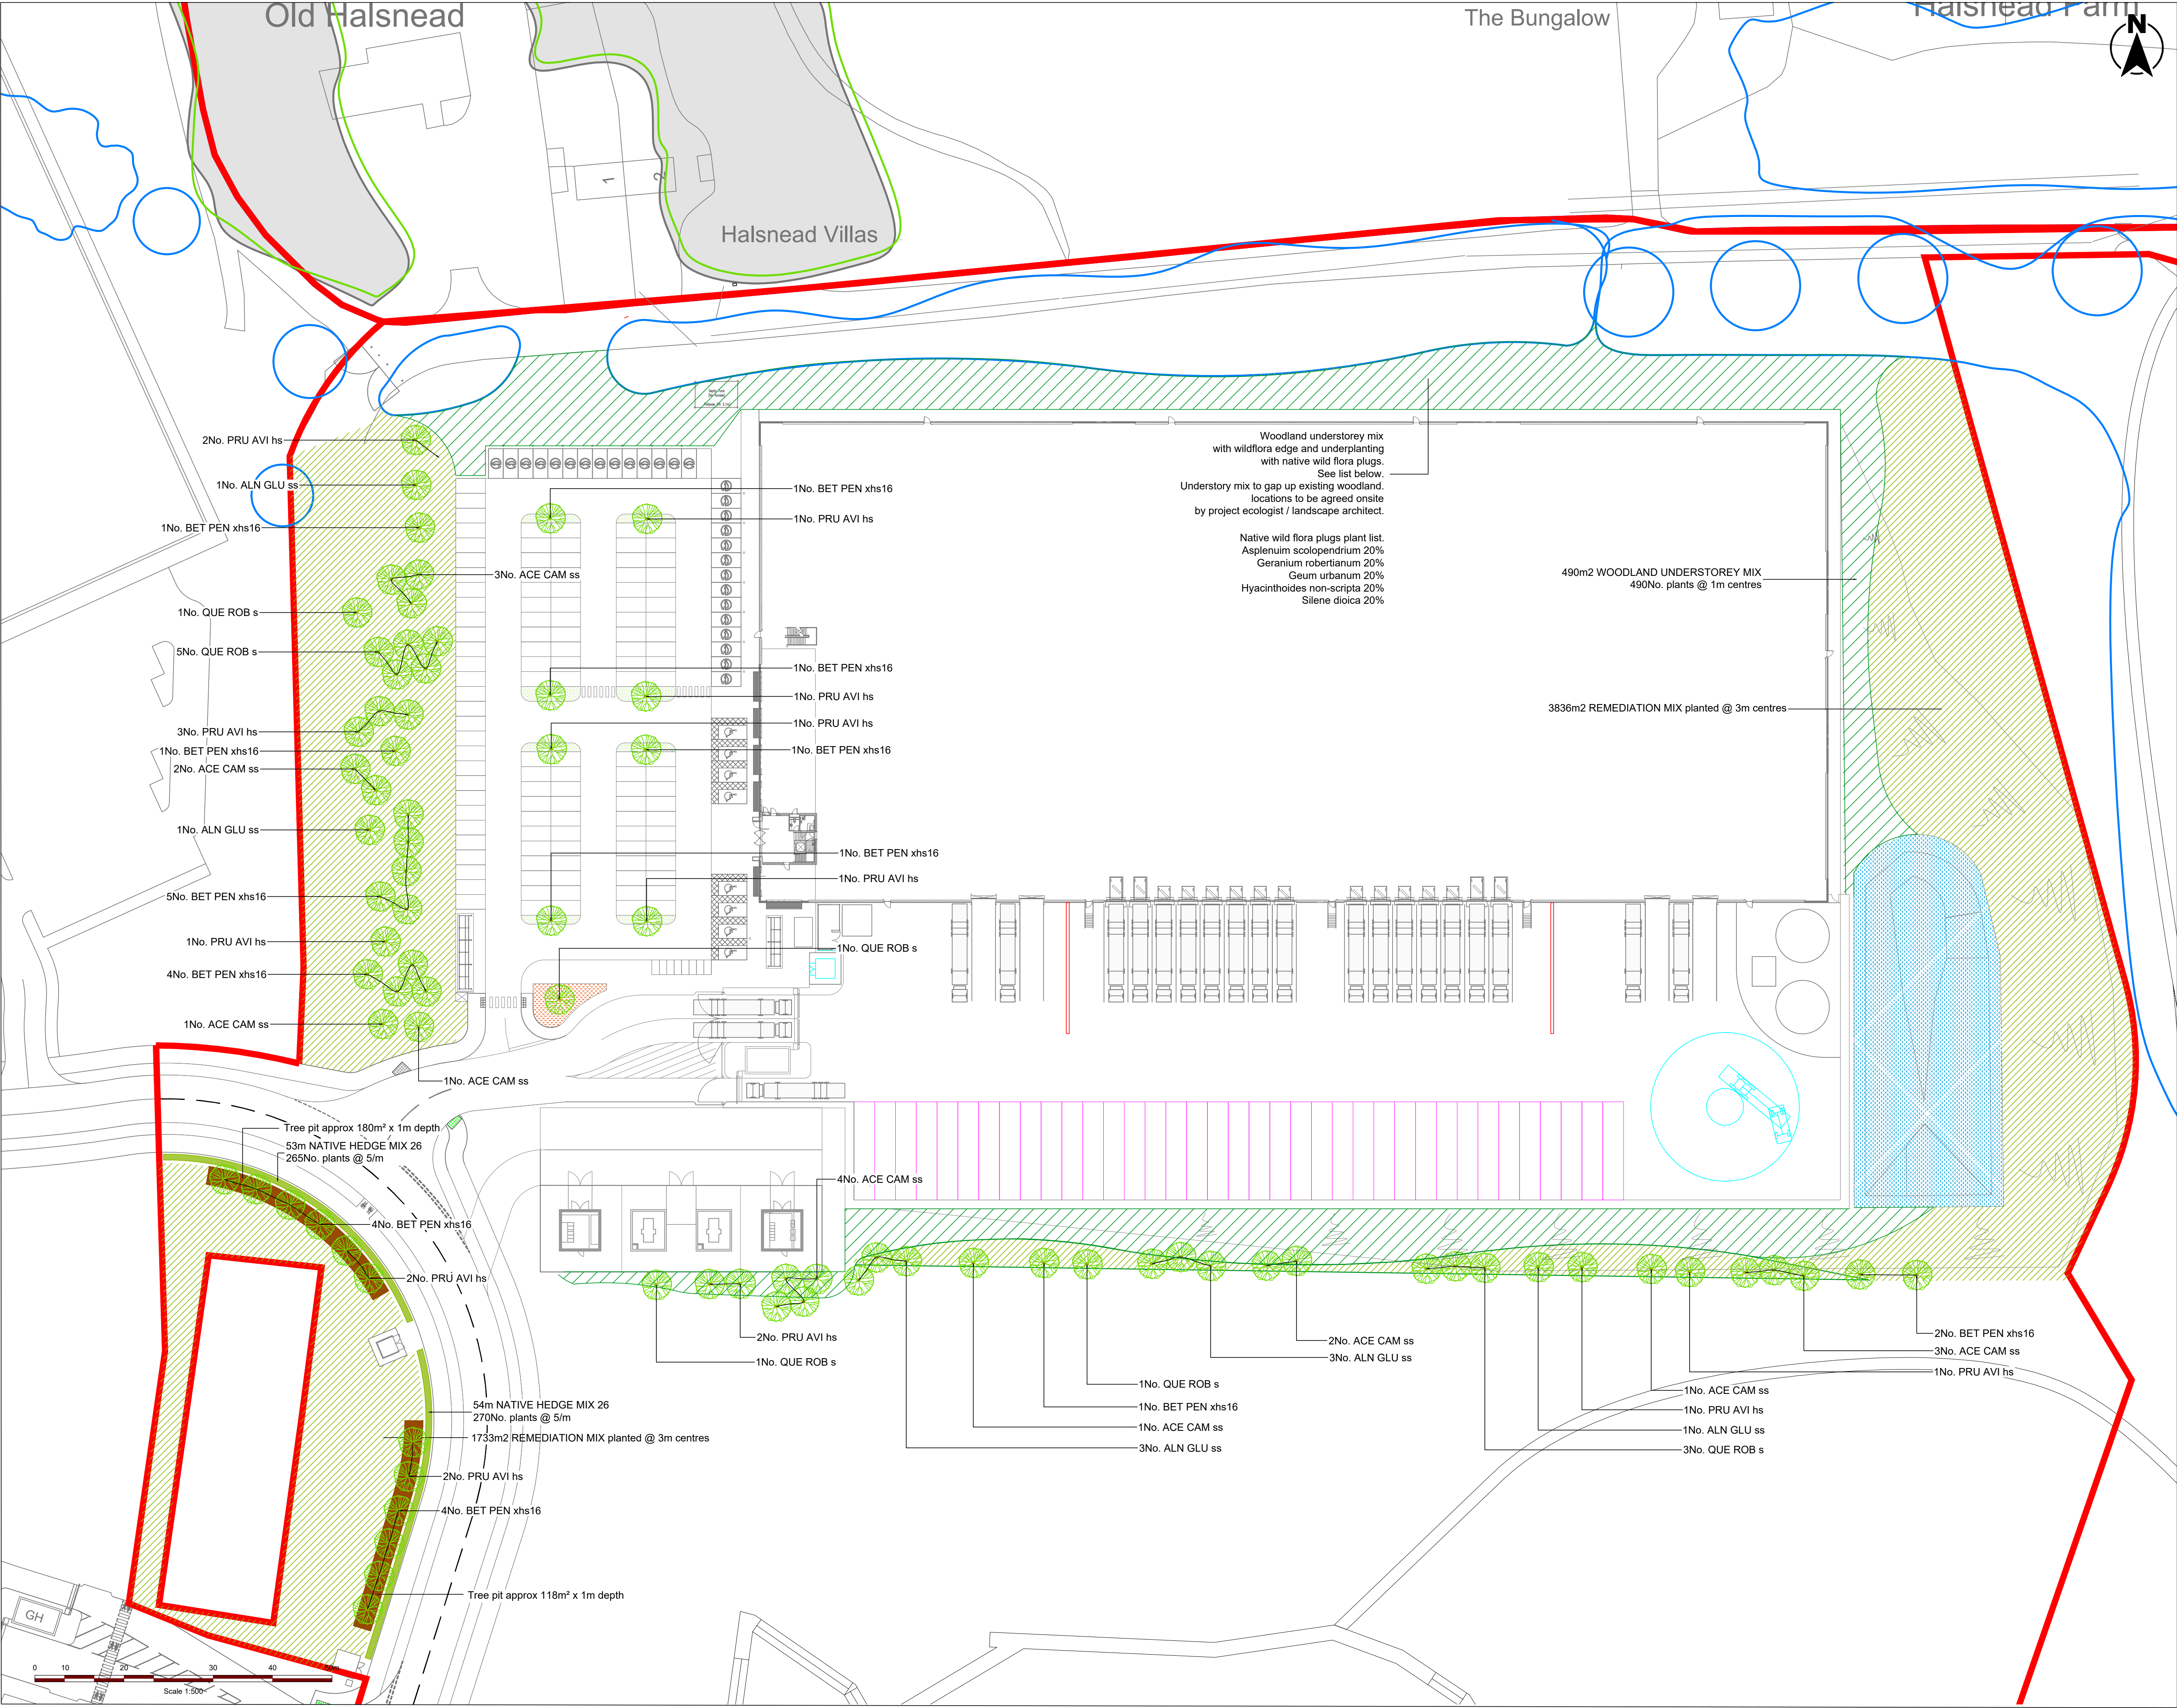

- NOTES**
- Do not scale from this drawing
 - All dimensions are in meters unless stated otherwise
 - This drawing is to be read in conjunction with all relevant drawings and documents associated with this project.
 - All surveyed information including levels and layout is provided by others
 - All existing and proposed dimensions, levels and locations to be checked and verified by the main contractor on site prior to the commencement of the works and any anomalies reported to the engineer.

Key:

- Extent of Full Application Boundary
- Existing Trees Retained
- Proposed Tree Planting
- Proposed Native Hedgerow
- Proposed Shrub Planting
- Proposed Wildflower Meadow Mix- Emorsgate EL1 (or similar approved) 4g/m²
- Proposed Pond Edge Meadow Mix- Emorsgate EP1 (or similar approved) 4g/m²
- Tree Pit: Imported top soil for tree pits at 1m depth, see plan for m² area required.

PL02	17/05/23	Amends to new layout	JH	CG	CG
PL01	08/12/22	NMA application	TC	CG	CG
Rev	Date	Description	DRA	CHK	APP

Project
Former Cronton Colliery

Client
Tritax Symmetry Merseyside 1 Ltd.

Drawing Title
Soft Landscaping Plans for NMA

Status	Date	Scale	
For Planning	08/12/22	1:500@A1	
Drawn	Designed	Checked	Approved
TC	TC/CG	GB	CG
DWG No.			Revision
MAN-1453.006.ENZ.01.00.DRL.45.101			PL02