
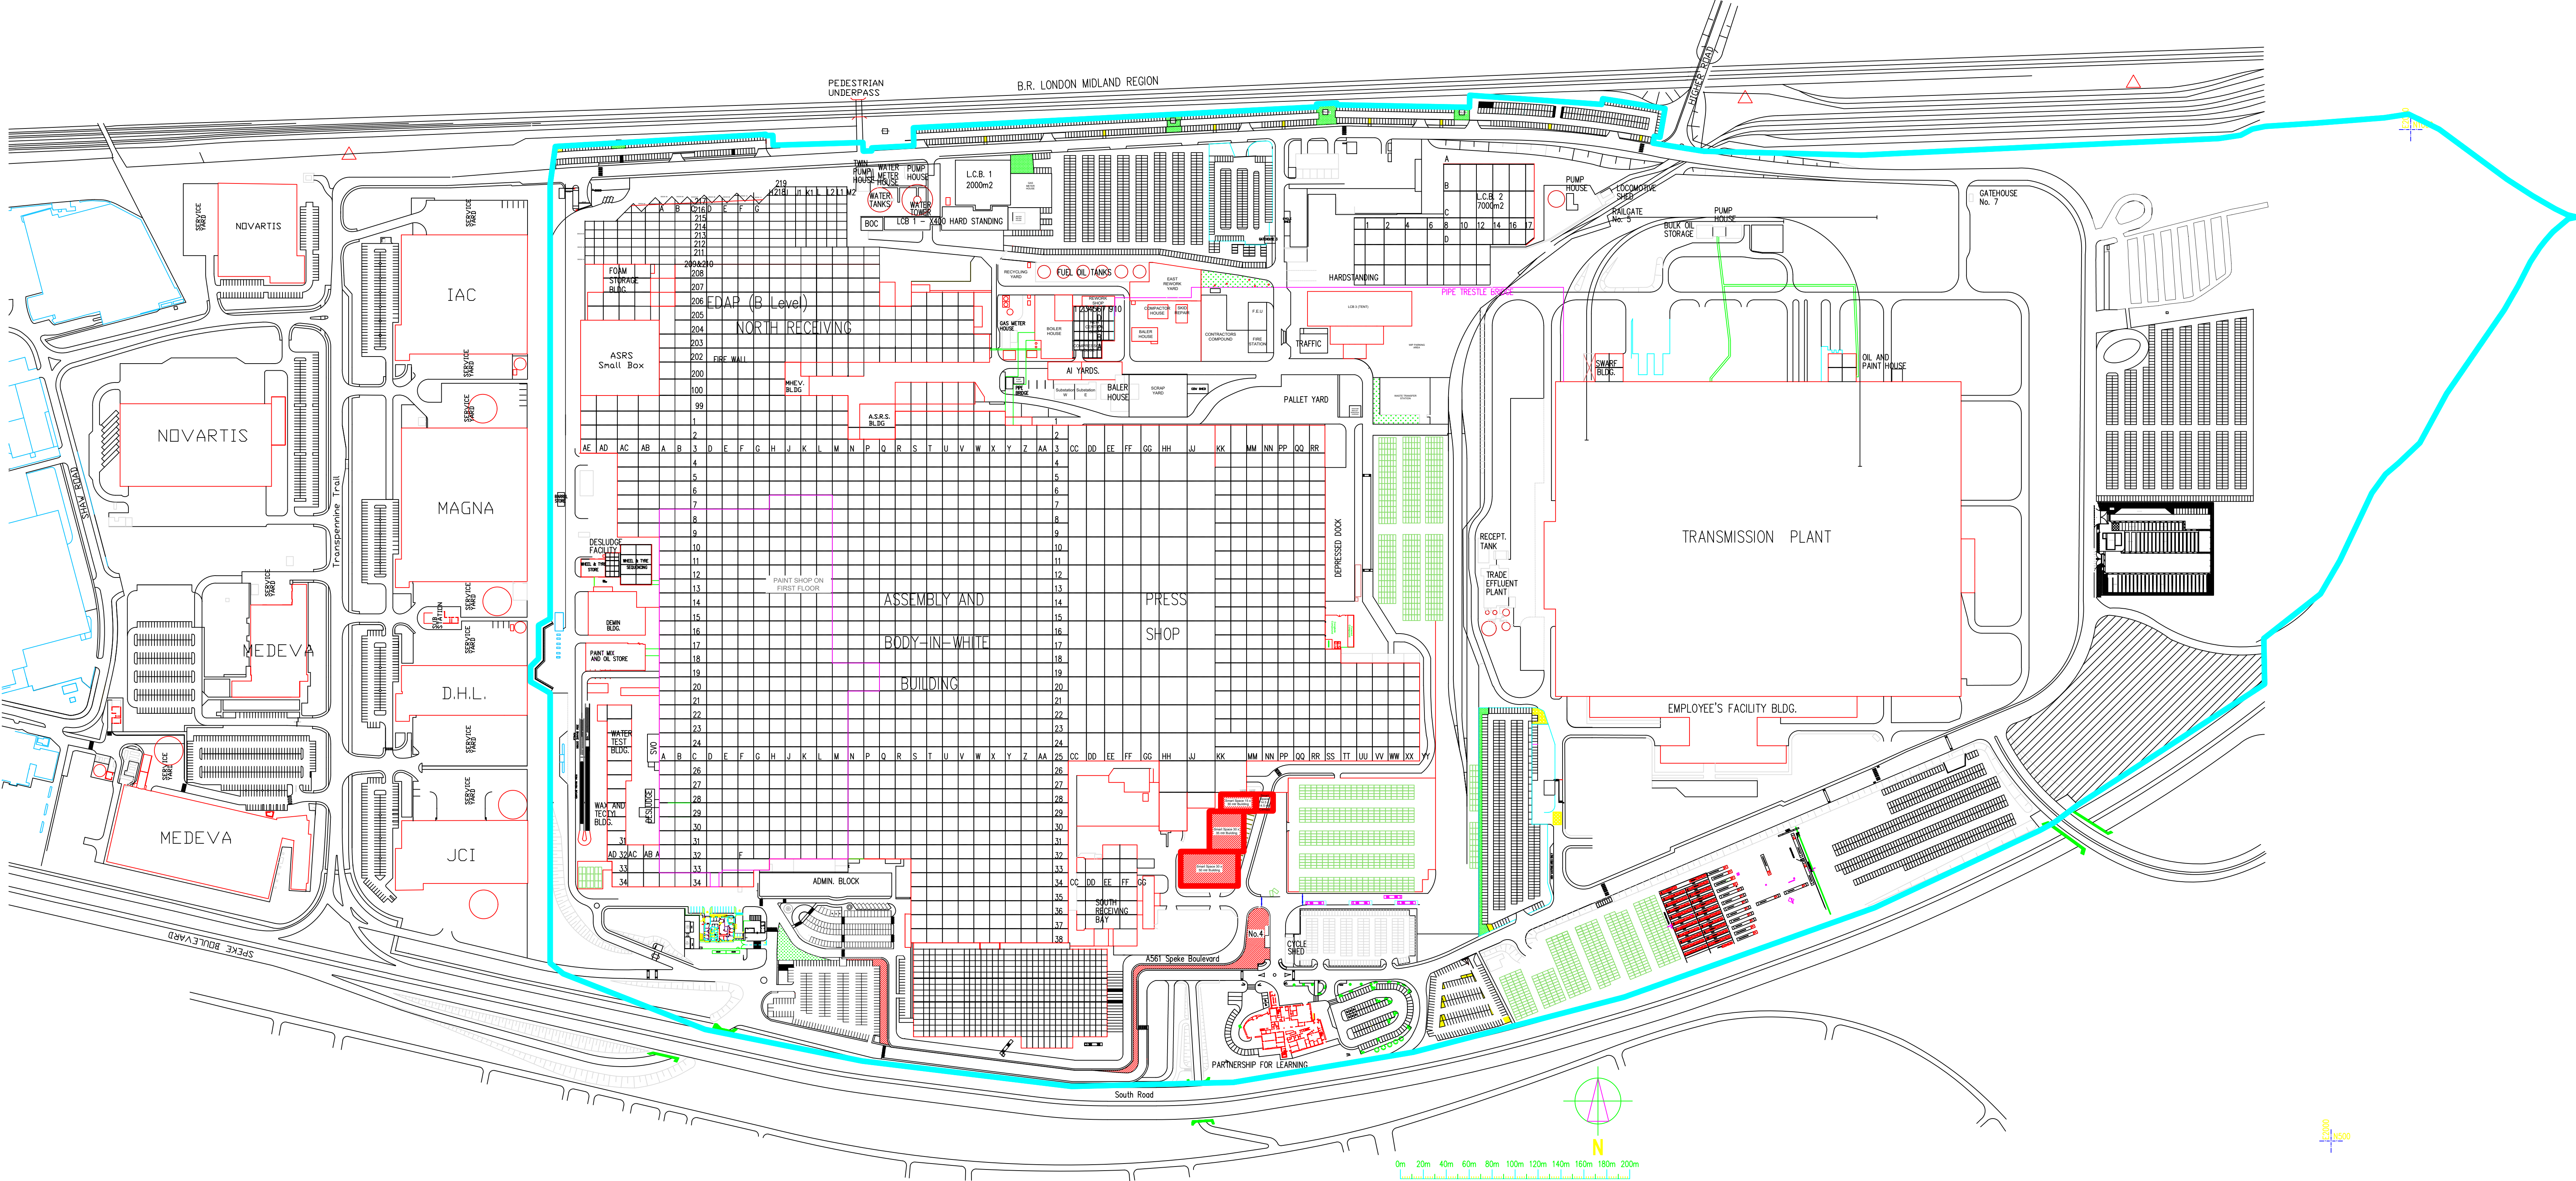


HALEWOOD MASTER OCTOBER 2019

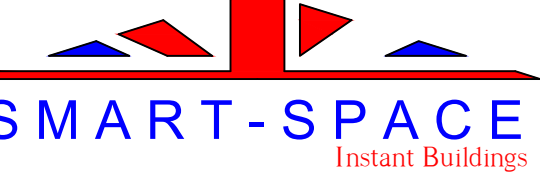

Site Address - Speke Blvd, Speke, Liverpool L24 9BJ

 SMART-SPACE Instant Buildings Kingsbury Link, Trinity Rd, Tamworth B78 2EX TEL. 01827 330000	
CLIENT <i>BILL-MORRIS</i>	
CONTRACT <i>JLR-HALEWOOD</i>	
ITEM <i>LOCATION-PLAN</i>	
DATE <i>27-07-2022</i>	SCALE <i>1:2500@A0</i>
DRG.No. <i>SS-051-BC 1</i>	