
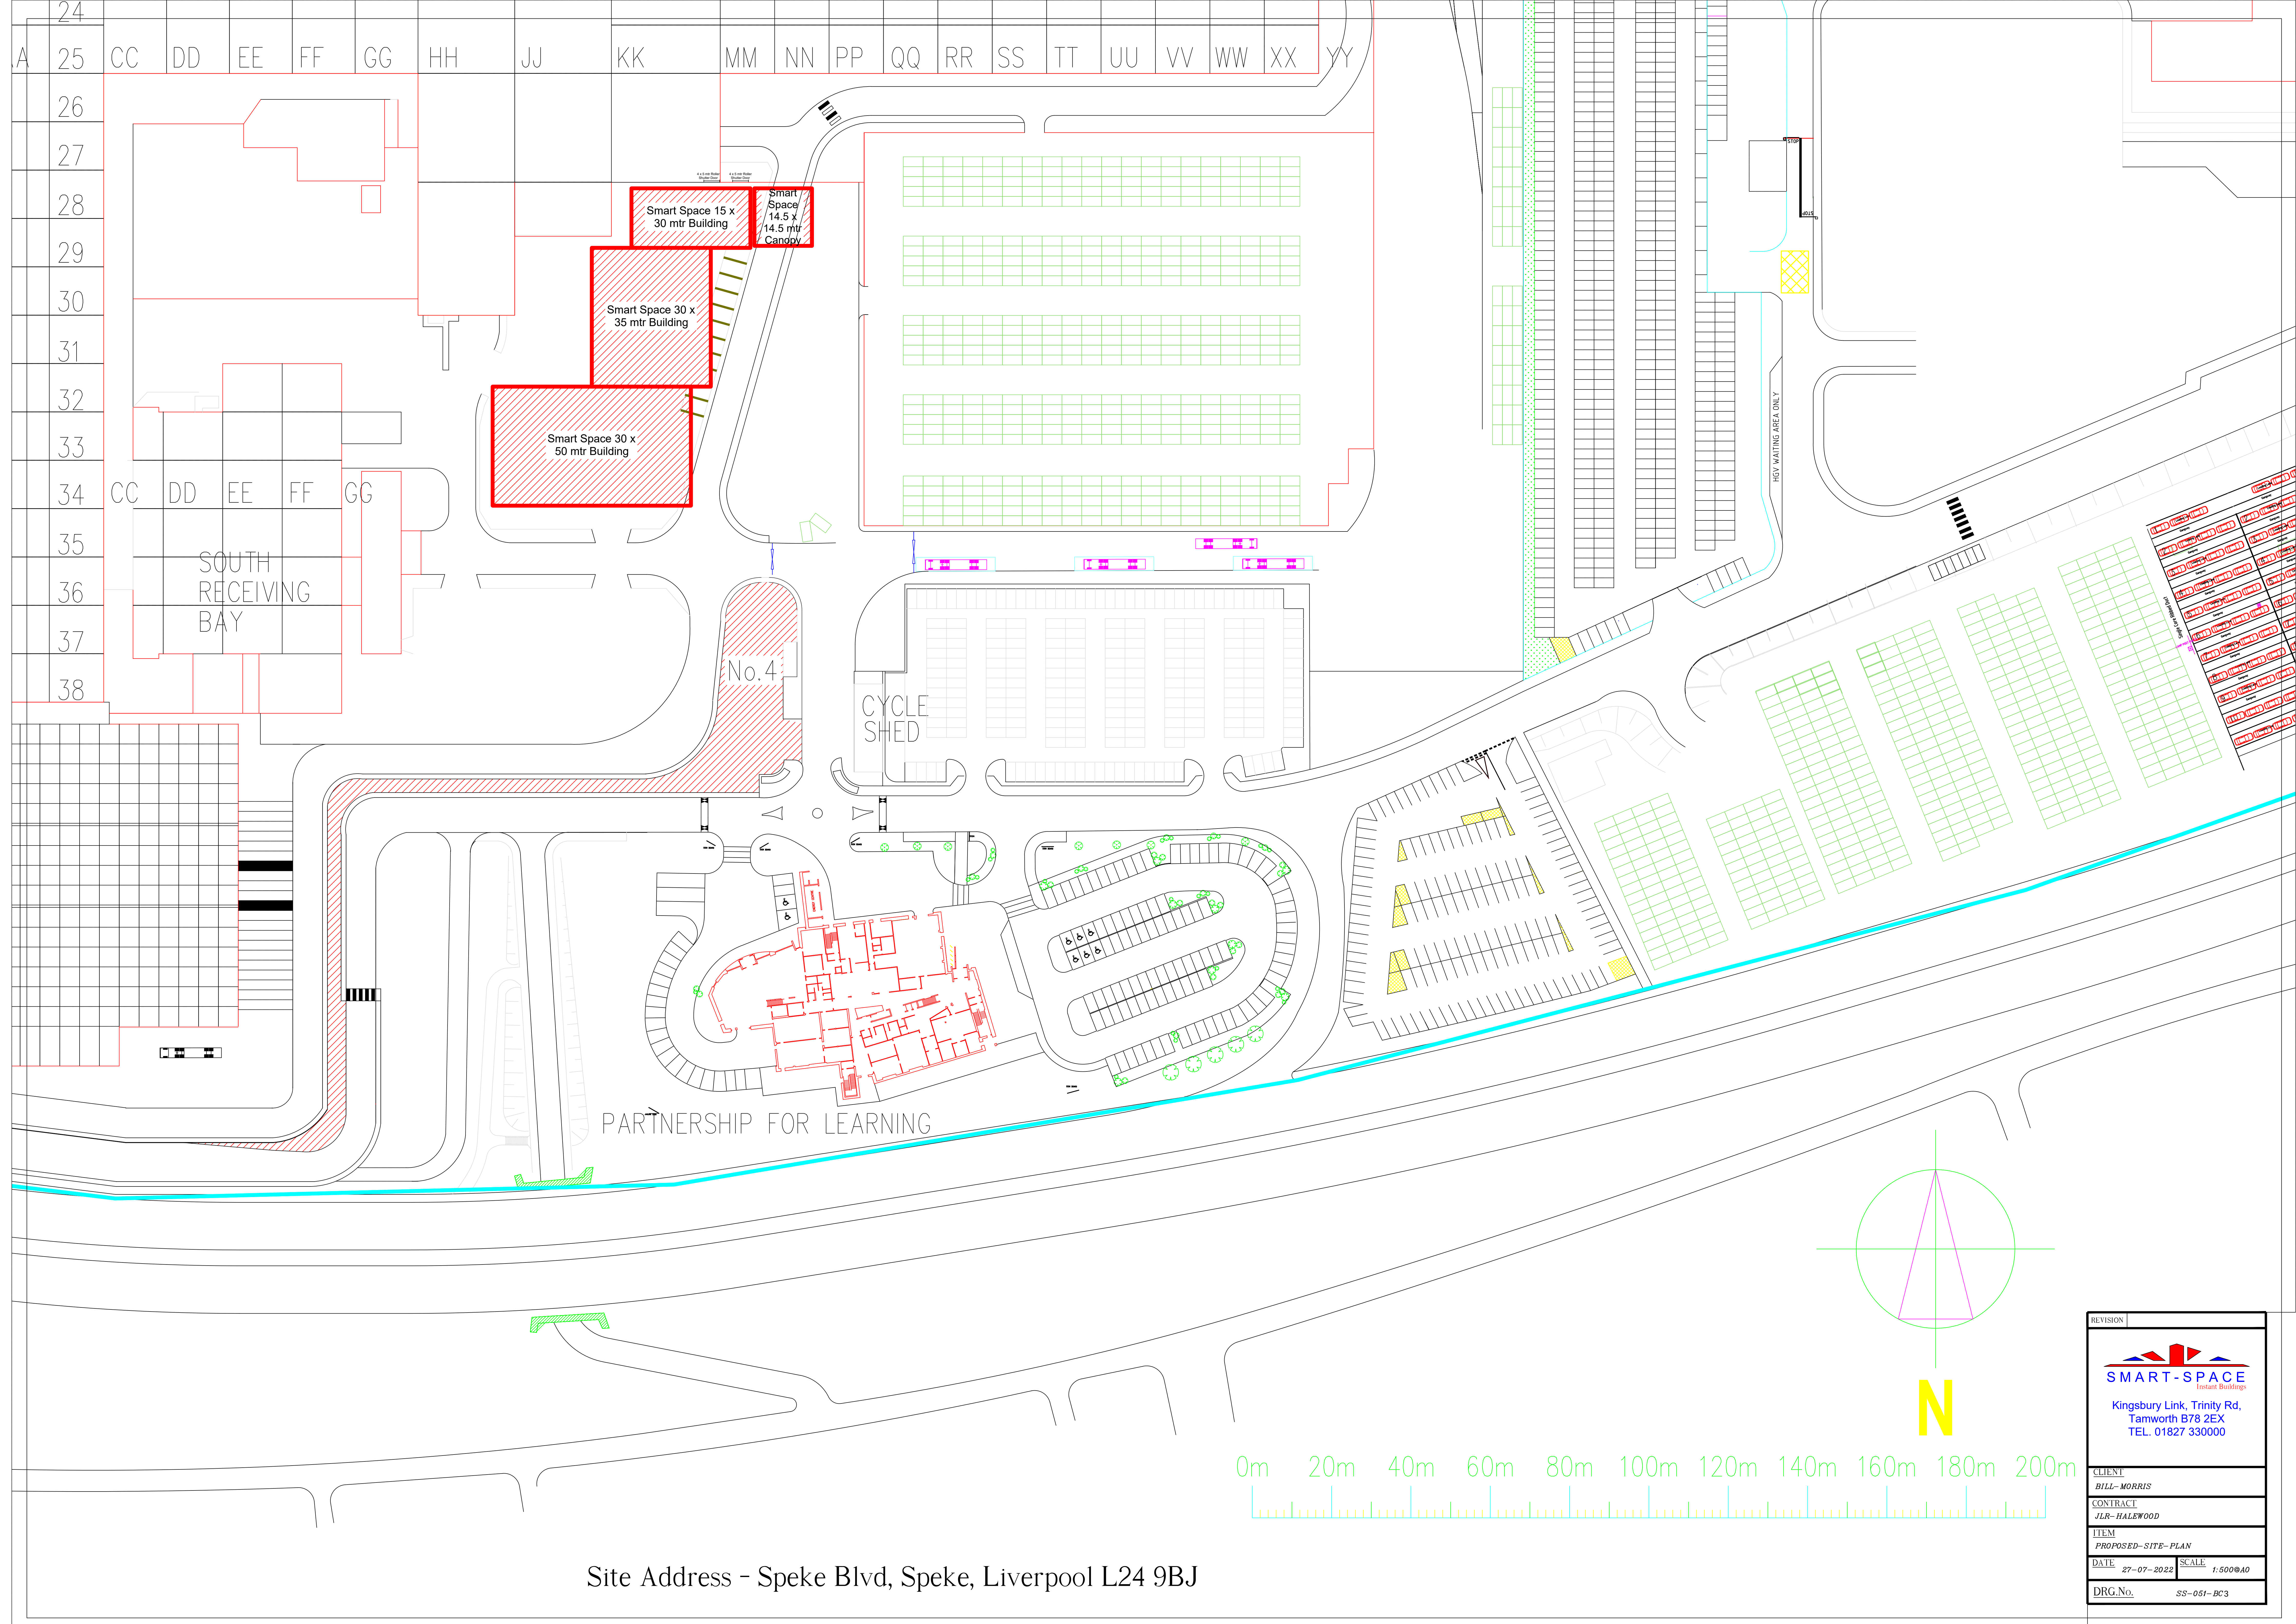


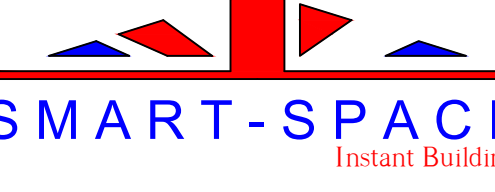

Site Address - Speke Blvd, Speke, Liverpool L24 9BJ

REVISION	
 SMART-SPACE Instant Buildings	
Kingsbury Link, Trinity Rd, Tamworth B78 2EX TEL. 01827 330000	
CLIENT BILL-MORRIS	
CONTRACT JLR-HALEWOOD	
ITEM PROPOSED-SITE-PLAN	
DATE 27-07-2023	SCALE 1:500@A0
DRG.No.	SS-051-BC3