


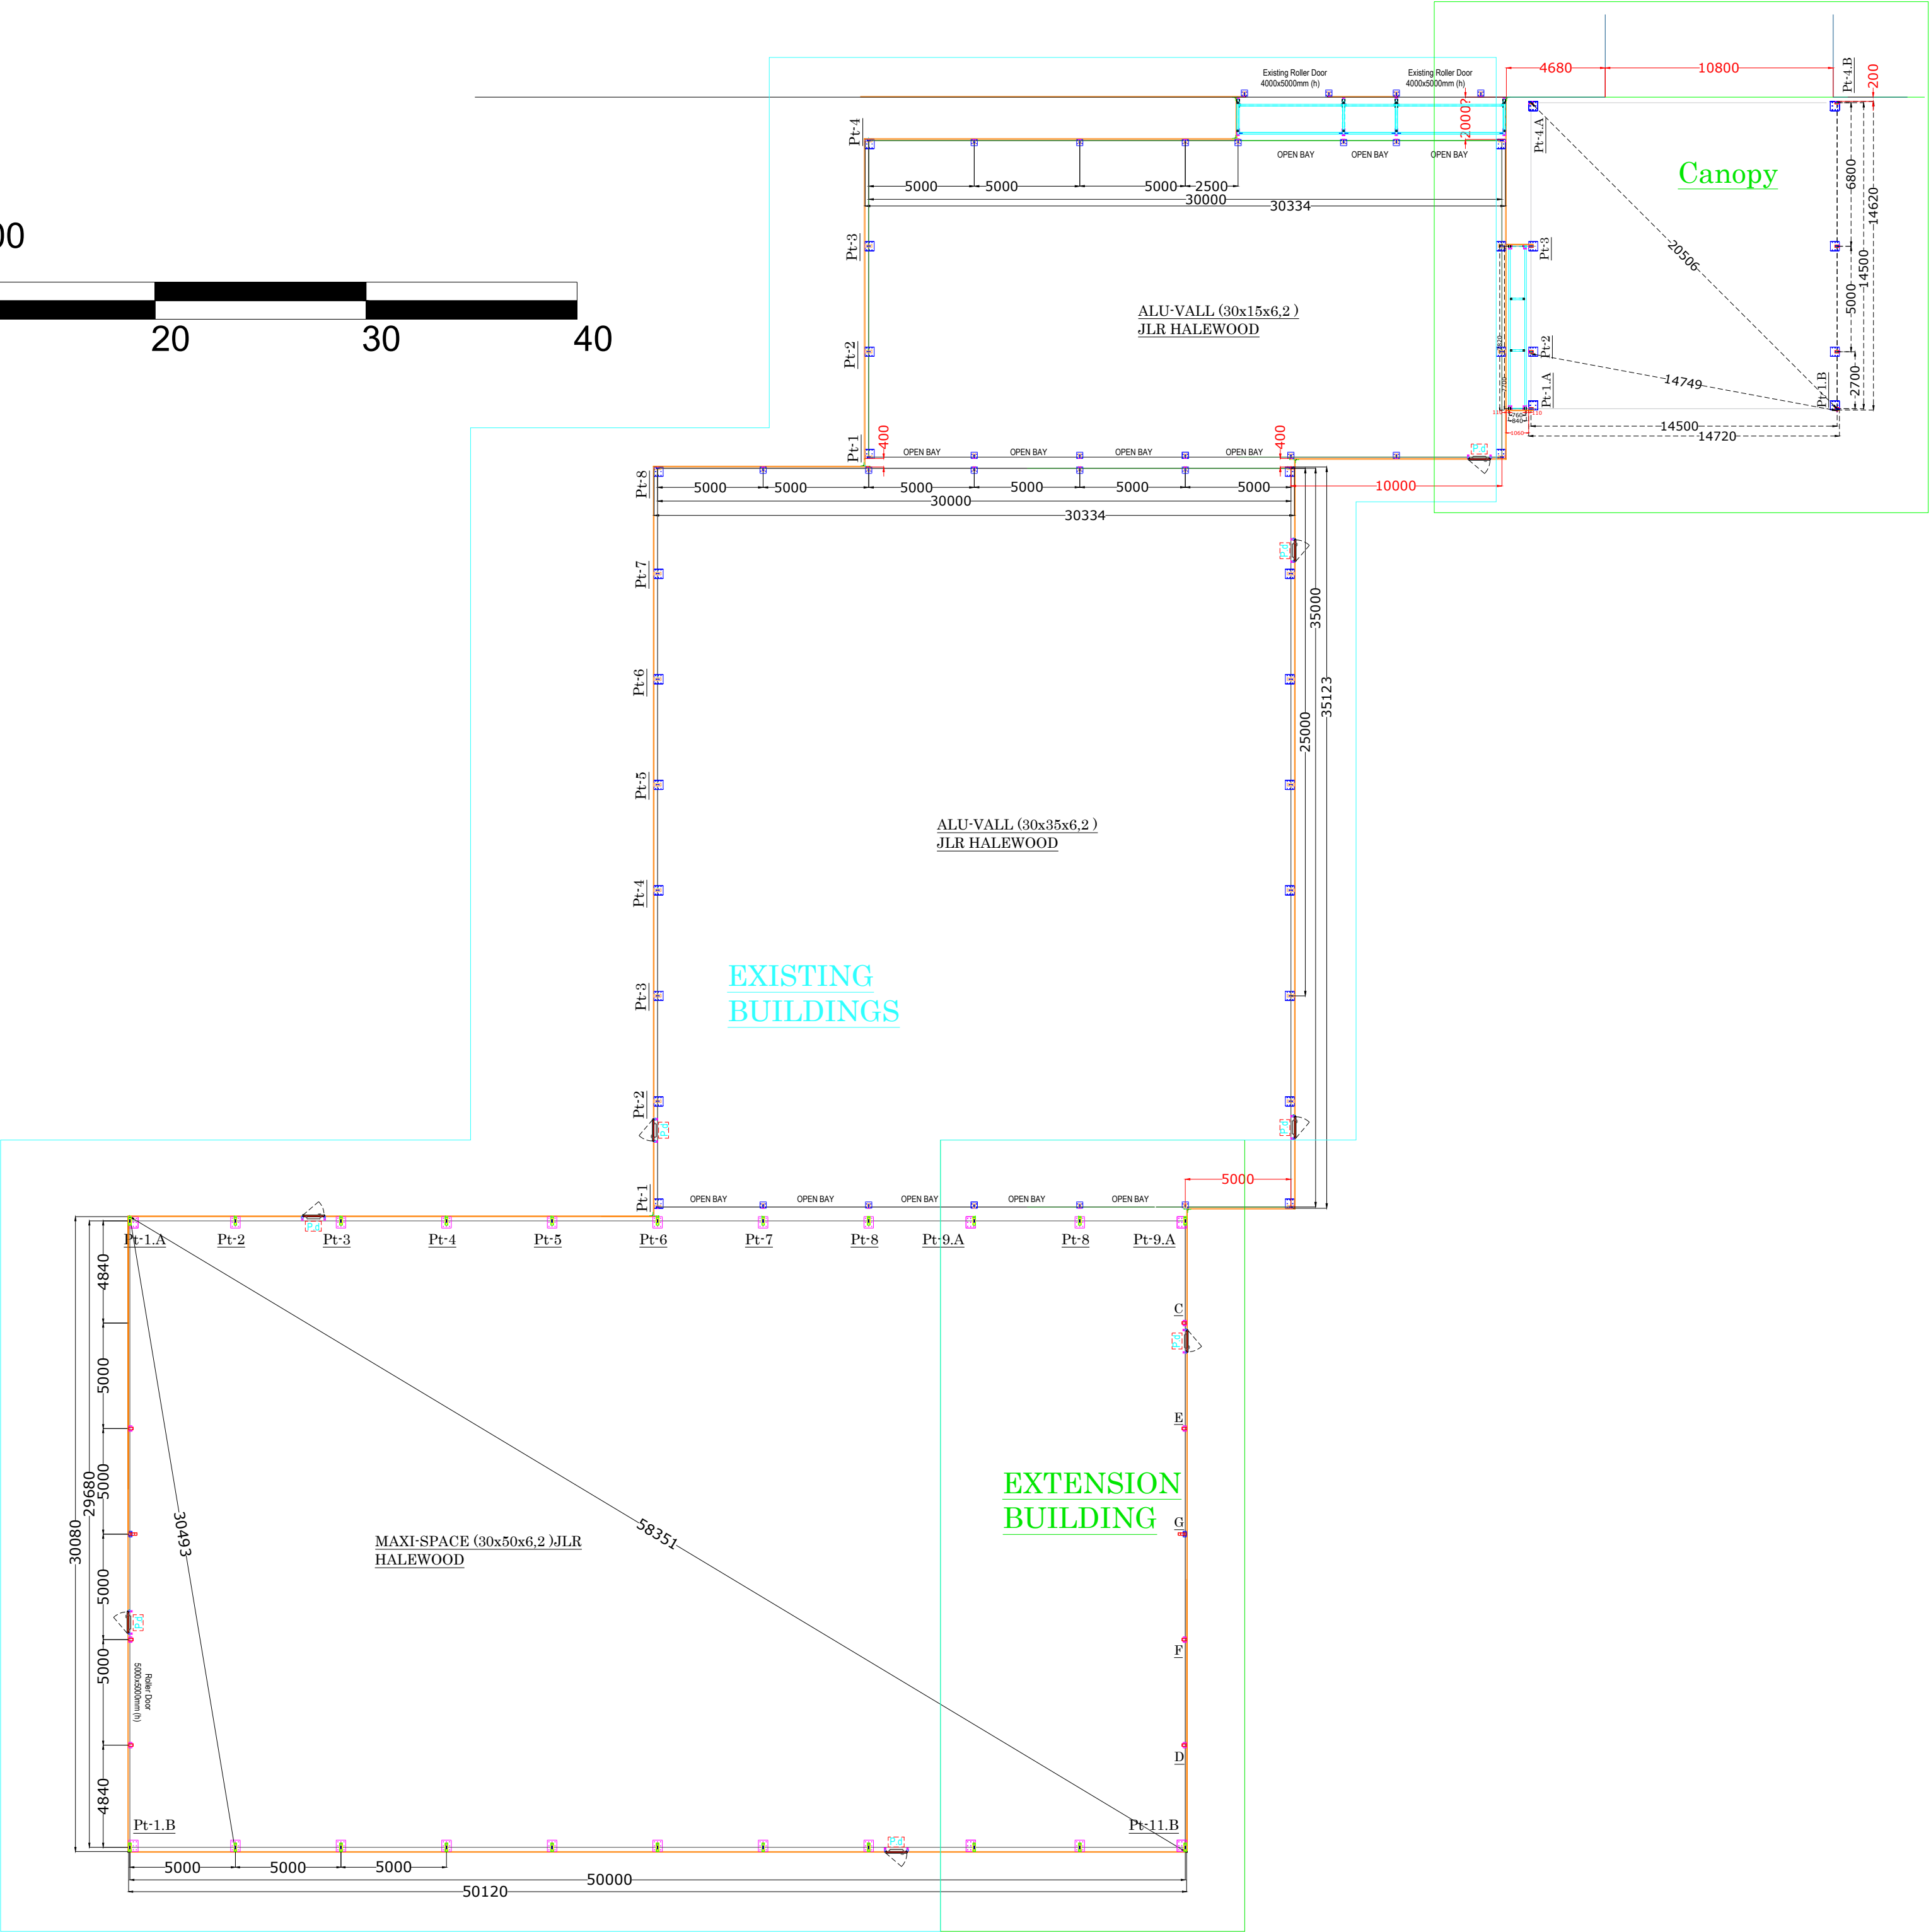

REVISION	
 SMART-SPACE Instant Buildings	
KINGSBURY LINK IND. EST. B78 2EX TAMWORTH STAFFORDSHIRE TEL. 01827 330000	
<u>CLIENT</u> JLR Halewood III EXT	
<u>CONTRACT</u>	
<u>ITEM</u> UK22.33 Maxi-Space 30x50x6.2 MS-400	
<u>DATE</u> 24.11.2022	<u>SCALE</u> 1:200
<u>DRG.No.</u> SS0051-BC4	