
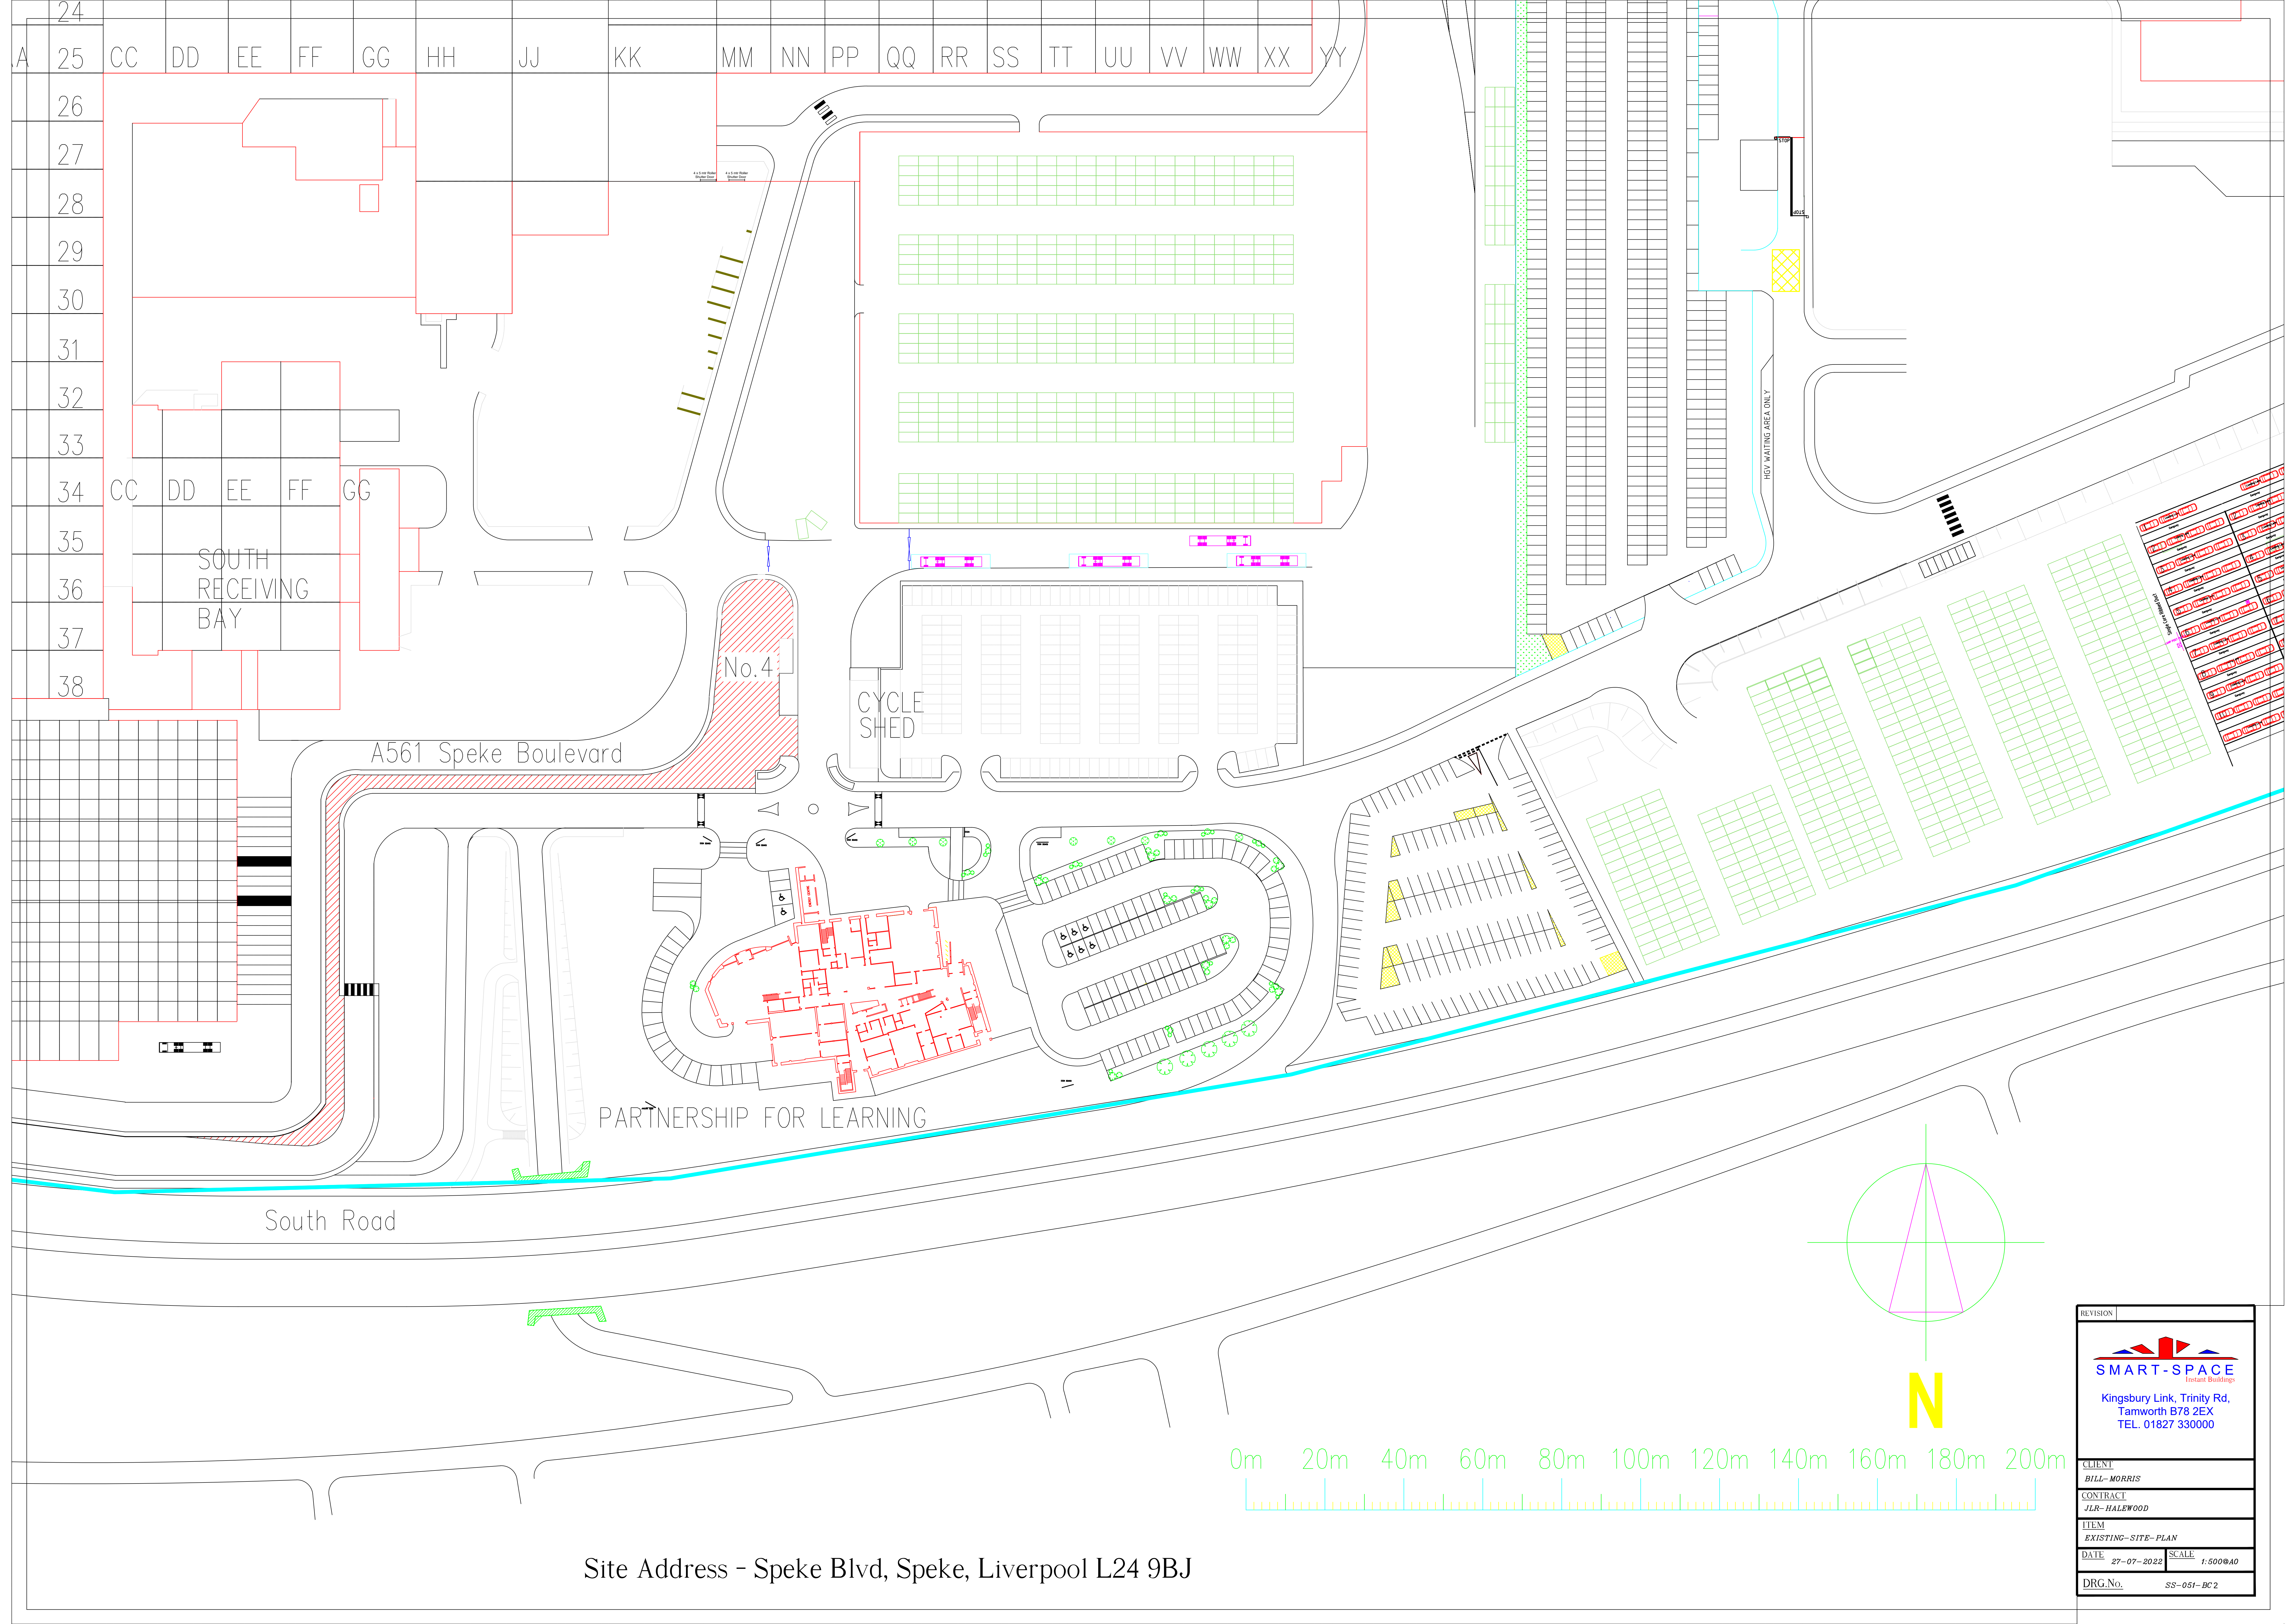


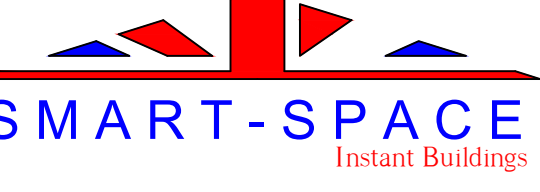

Site Address - Speke Blvd, Speke, Liverpool L24 9BJ

REVISION	
 SMART-SPACE Instant Buildings	
Kingsbury Link, Trinity Rd, Tamworth B78 2EX TEL. 01827 330000	
CLIENT	BILL-MORRIS
CONTRACT	JLR-HALEWOOD
ITEM	EXISTING-SITE-PLAN
DATE	27-07-2023
SCALE	1:500@A0
DRG.No.	SS-051-BC2