




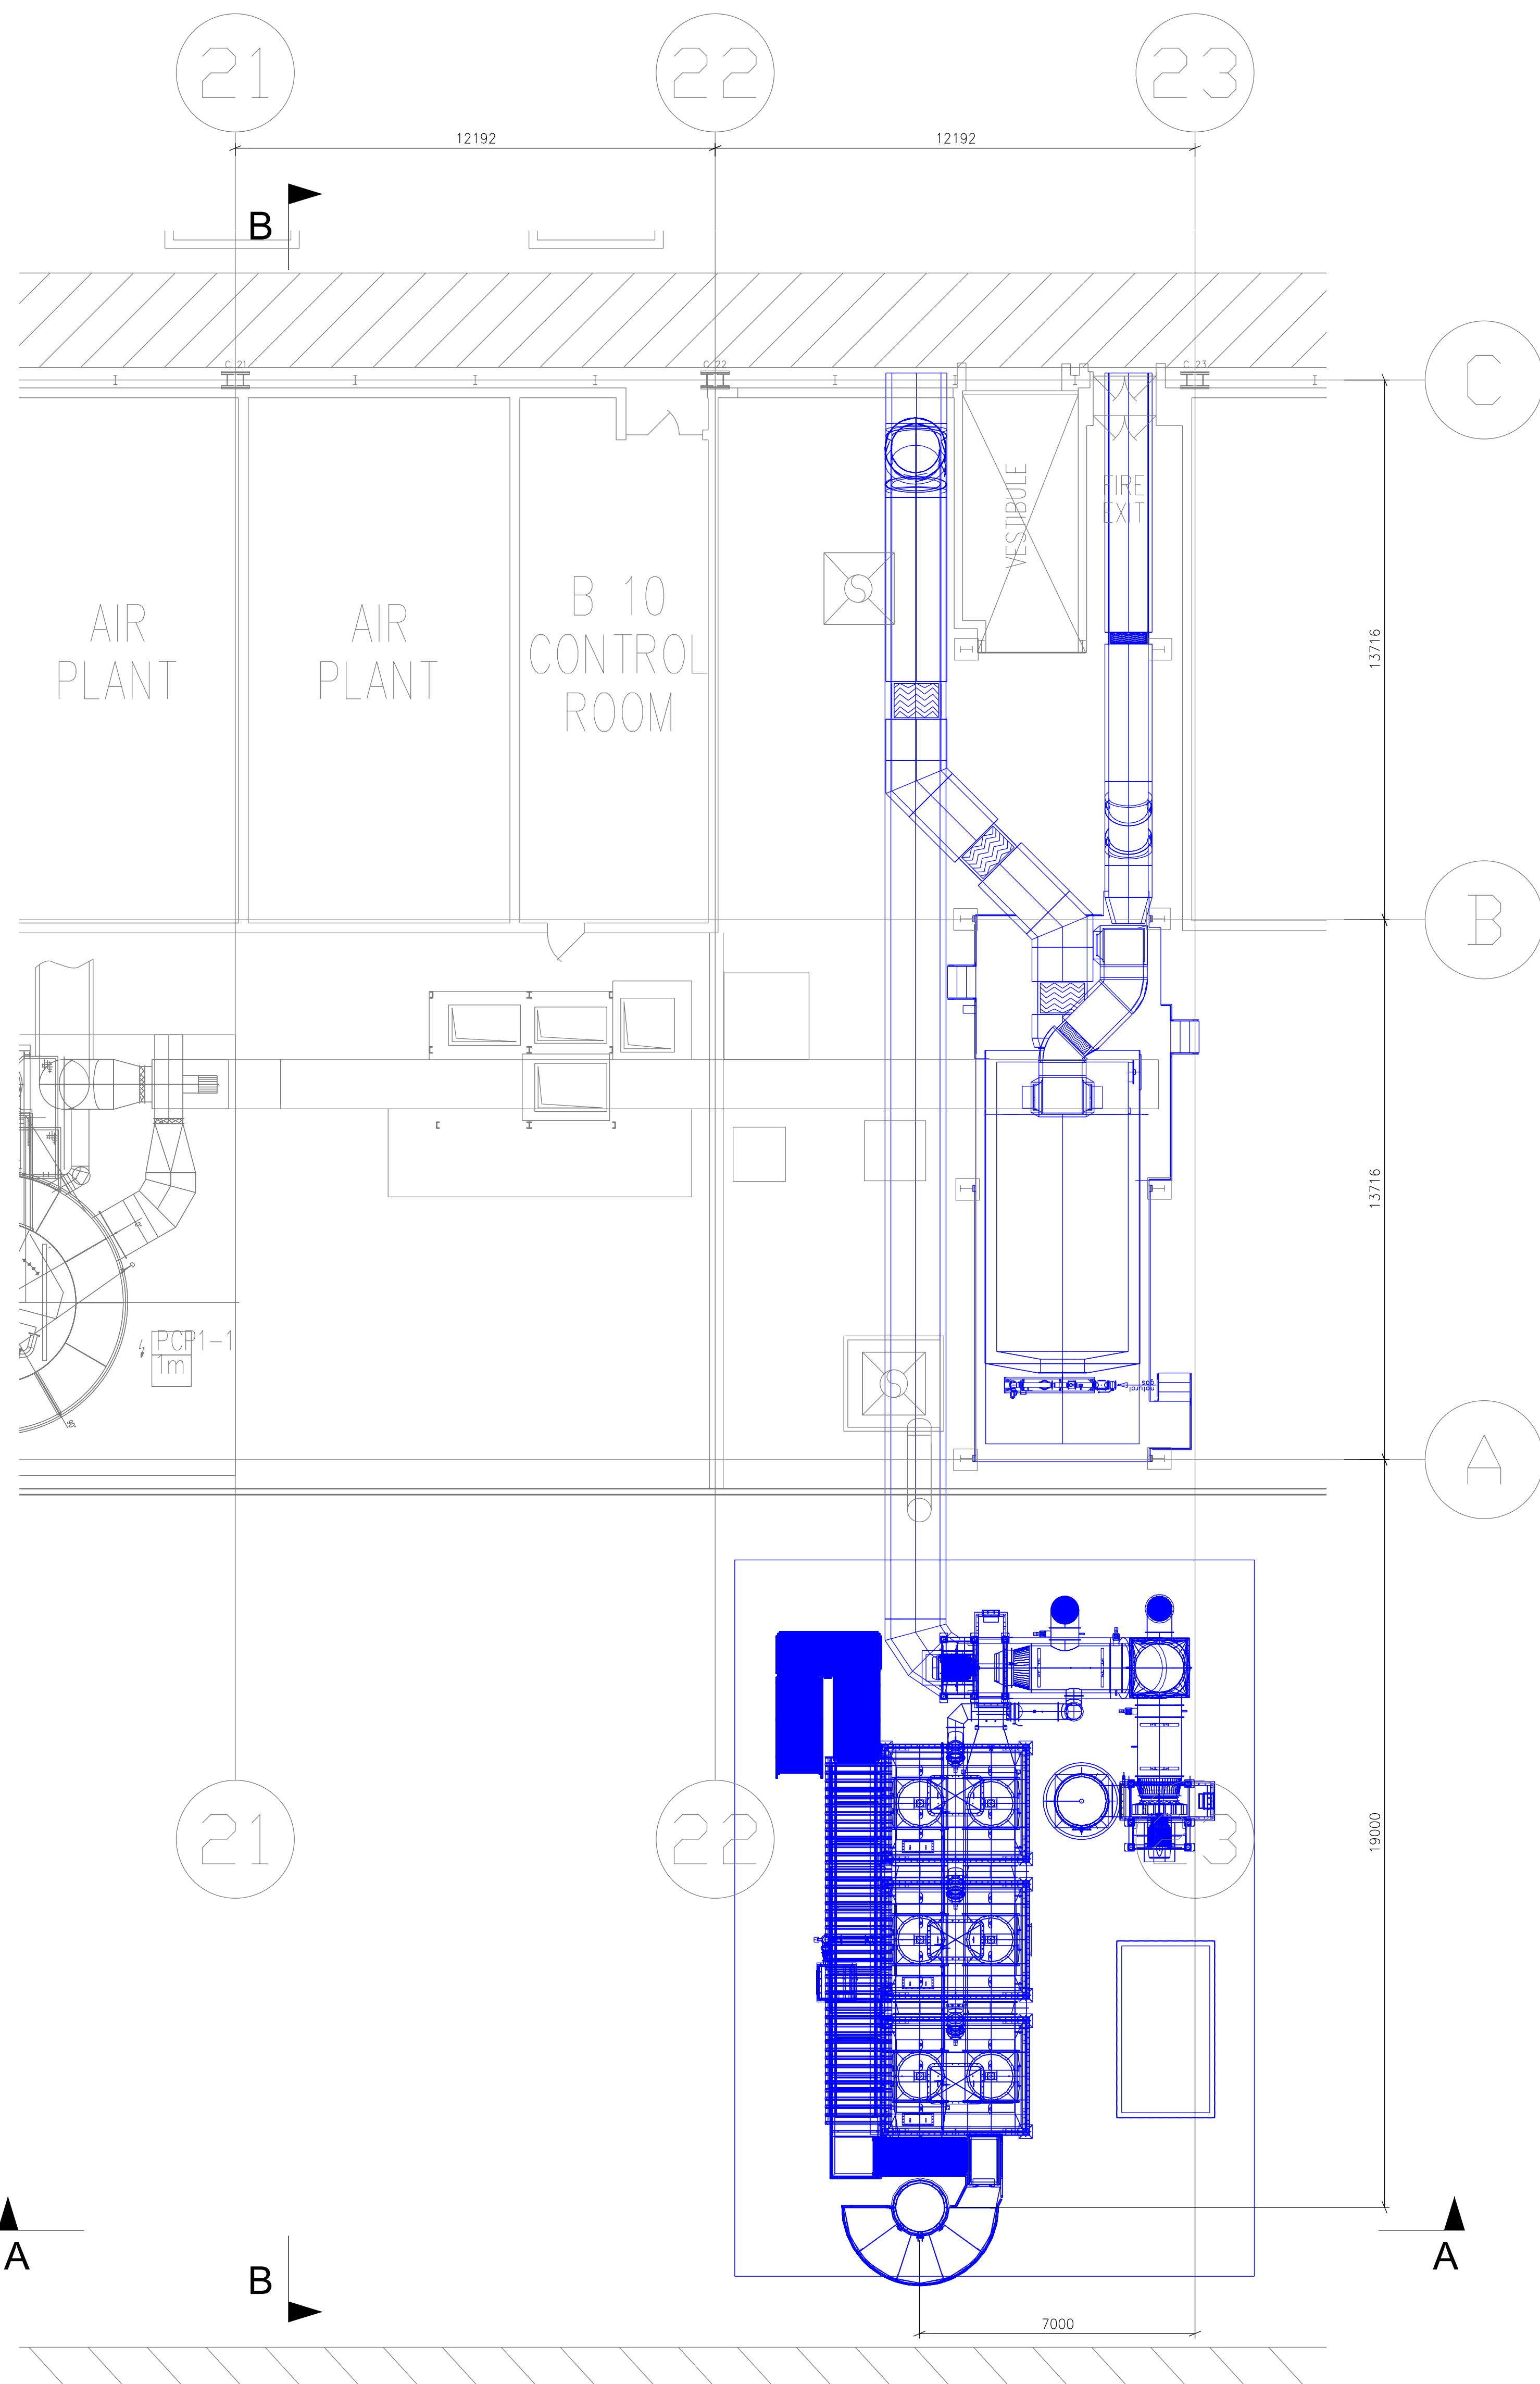


PROPOSED PLAN (+8m LVL.)
Scale 1:100 @ A0

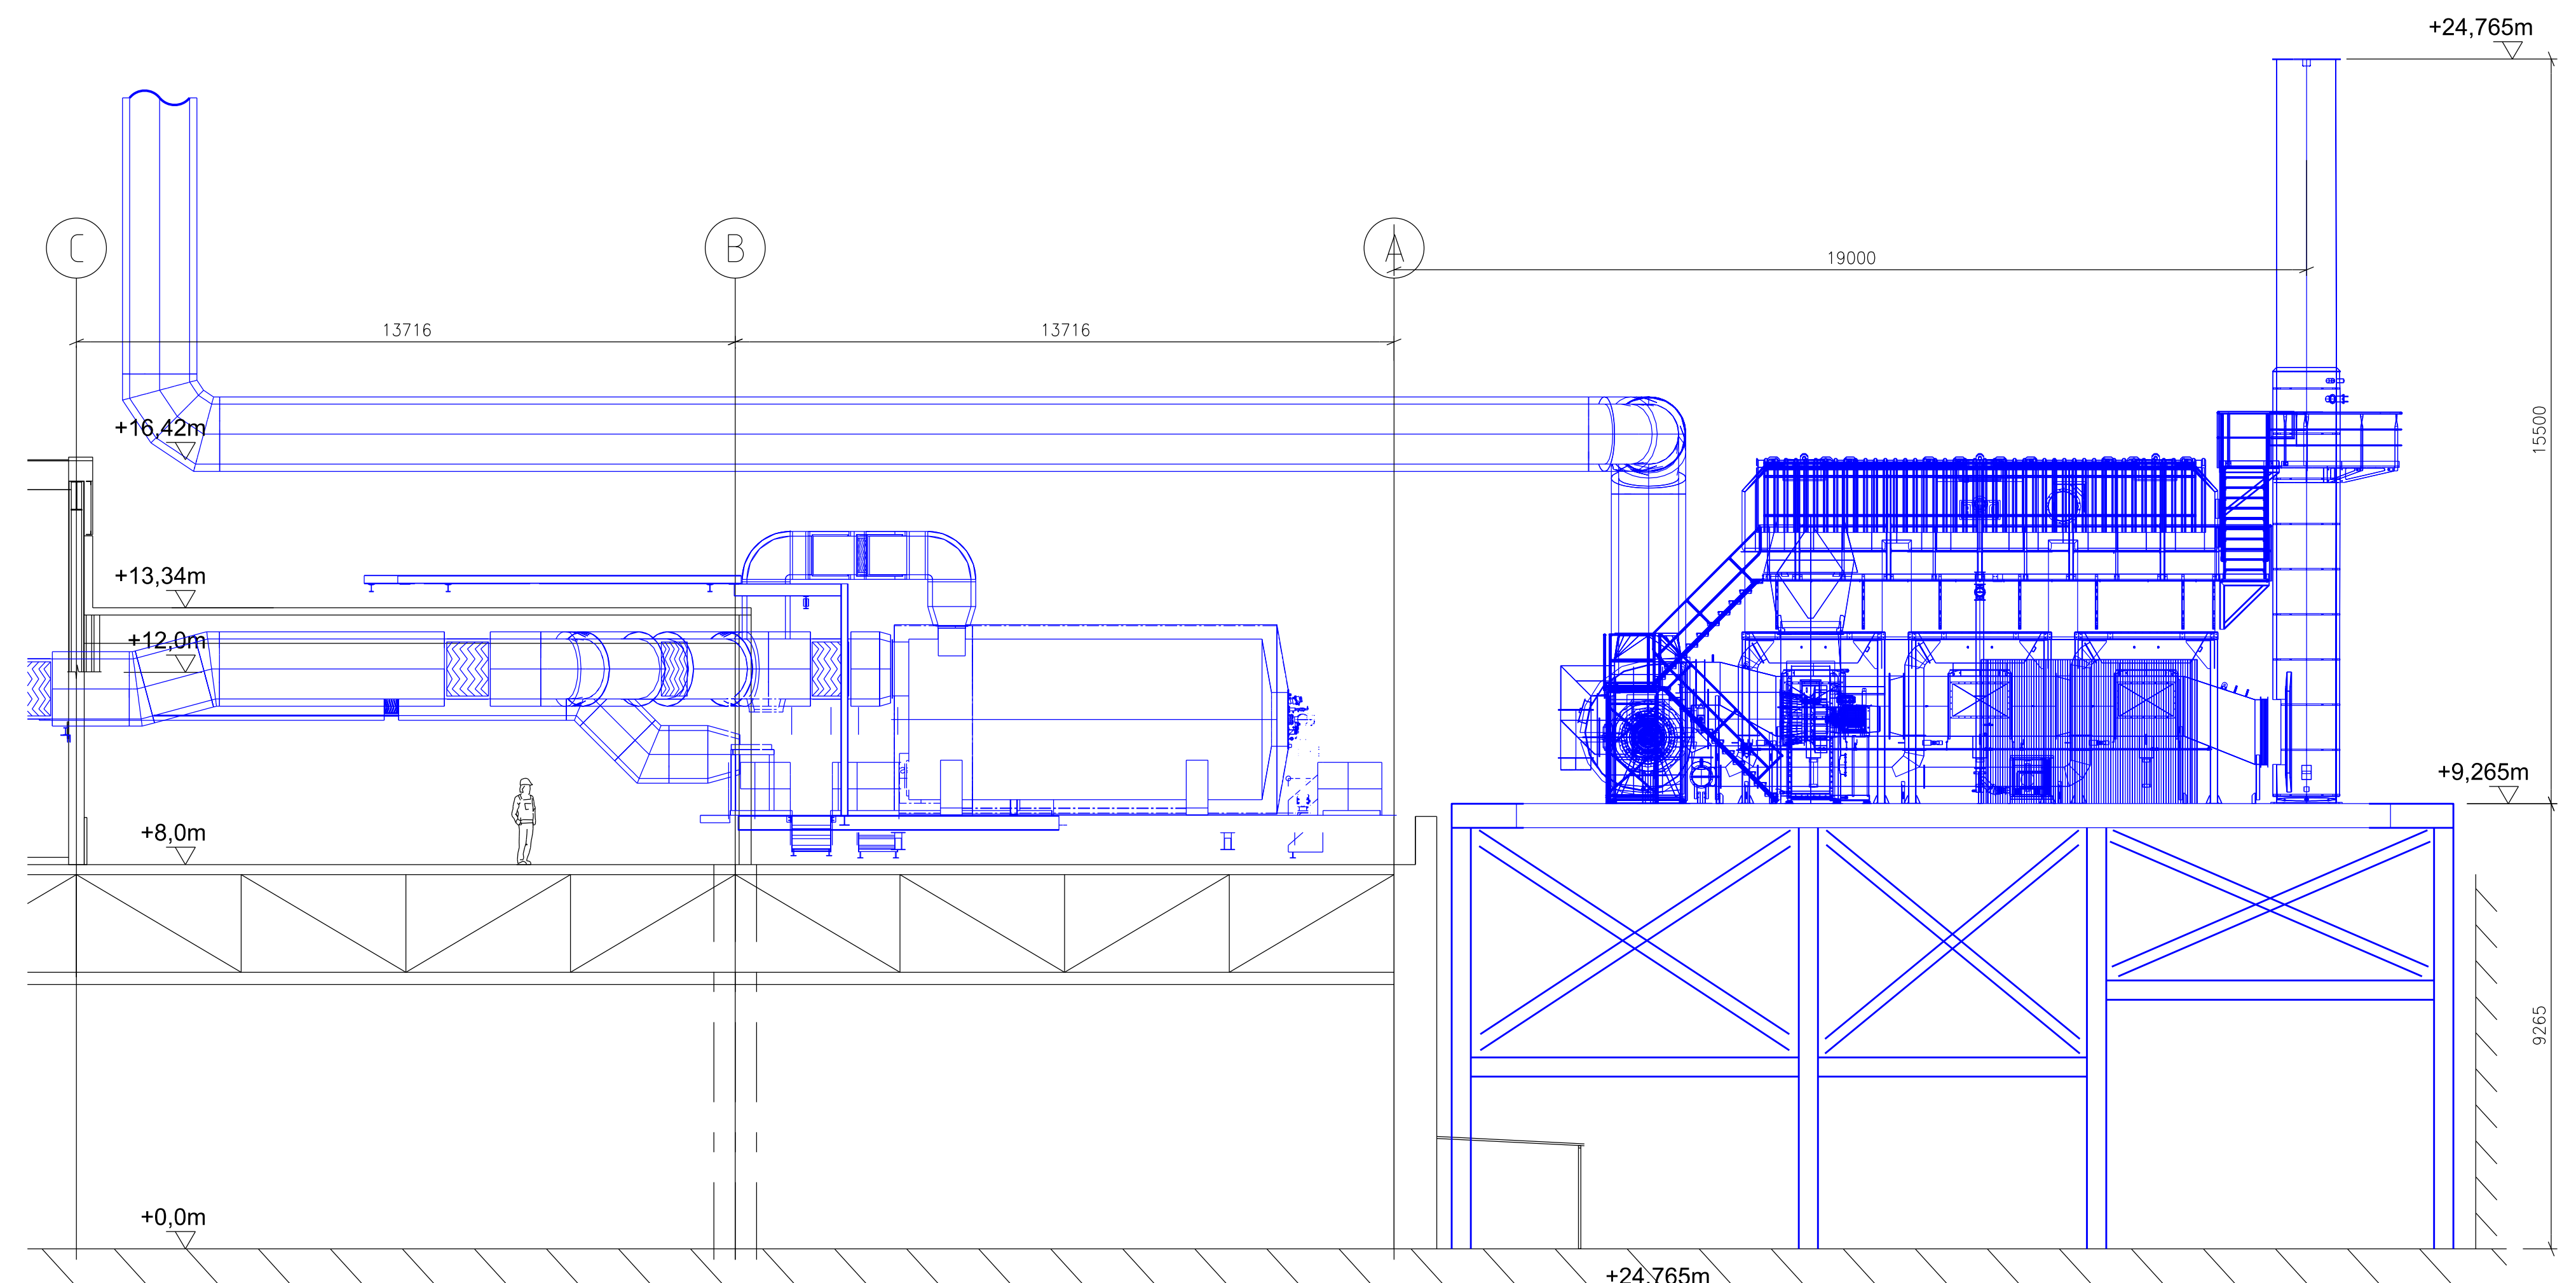

ELEVATION ACROSS SECTION B-B
Scale 1:100 @ A0

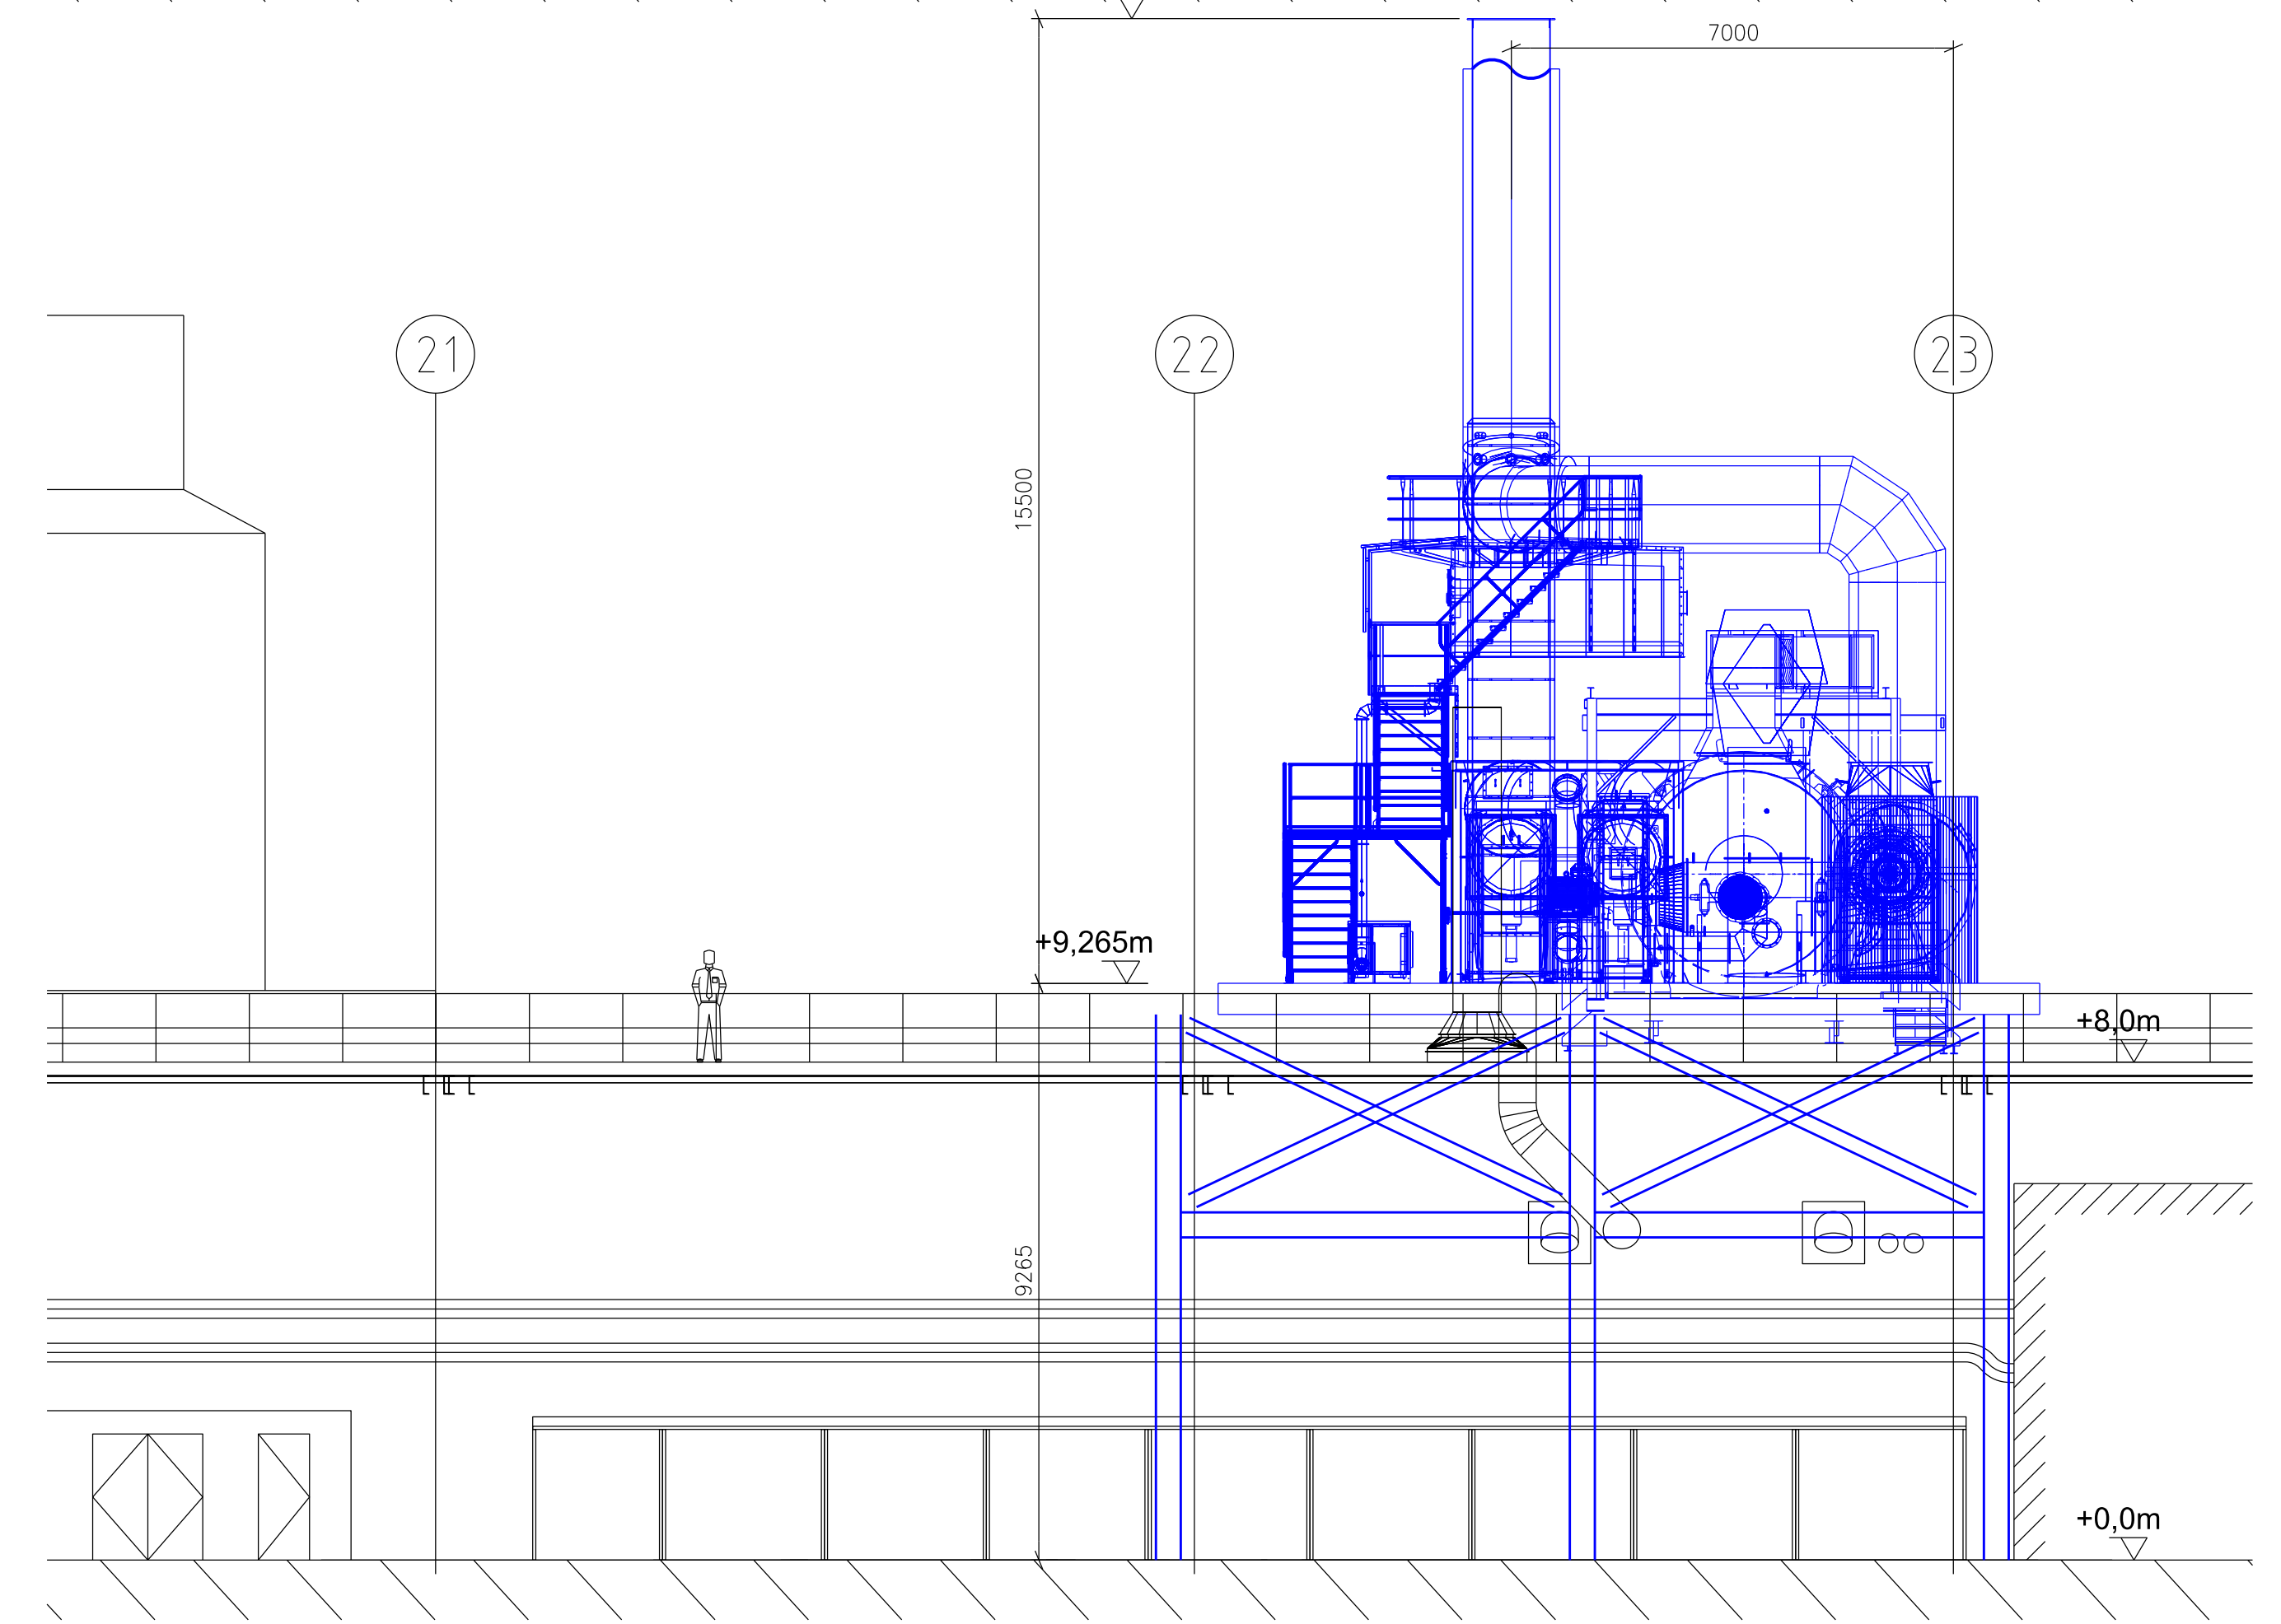

ELEVATION ACROSS SECTION A-A
Scale 1:100 @ A0

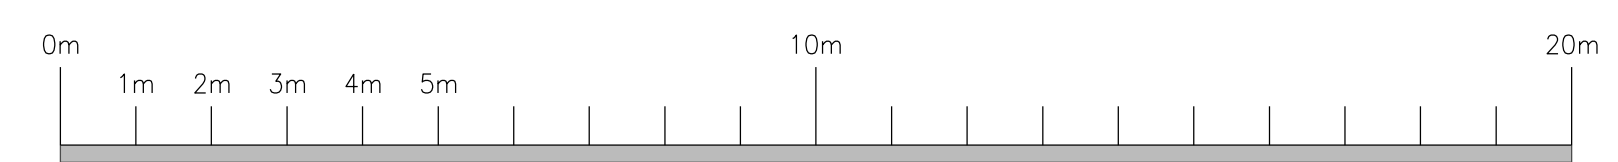

KEY :

— OUTLINE OF NEW EQUIPMENT

APPROVED		NO COMMENTS		
		WITH COMMENTS		
NOT APPROVED		POSITION	SIGNATURE	DATE
CLIENT	NAME			
CLIENT				
DURR LTD				
DURR LTD				
C RTO HEIGHT UPDATED		17.04.2026	GBWAREJ	STATE
B RTO DUCTWORK INDICATED		07.04.2025	GBWARDG	ORIGINAL
A RTO PROPOSED LOCATION UPDATED		10.03.2025	GBWARLMB	REPLACED FOR
FIRST ISSUE - FOR PLANNING APPLICATION		14.03.2024	GBWARLMB	REPLACED WITH
ISSUE	AMENDMENT	DATE	NAME	DOCUMENT TYPE
DRAWN	17.04.2026	GBWAREJ		MATERIAL NO.
CHECKED	17.04.2026	GBWARGAW		
RELEASED	17.04.2026	GBWAREJ		
STATUS		RELEASED		
SCALE		1:100		
PROPOSED PLANS and ELEVATIONS		NEW TAR and RTO		DOCUMENT NO.
PAINT SHOP				20158933
JLR - HALEWOOD				VERSION 01
GB02 - 2943524 - 001 TAR		A1L010		DOC PART 001
				REVISION C
				SHEET TOTAL 1/1