

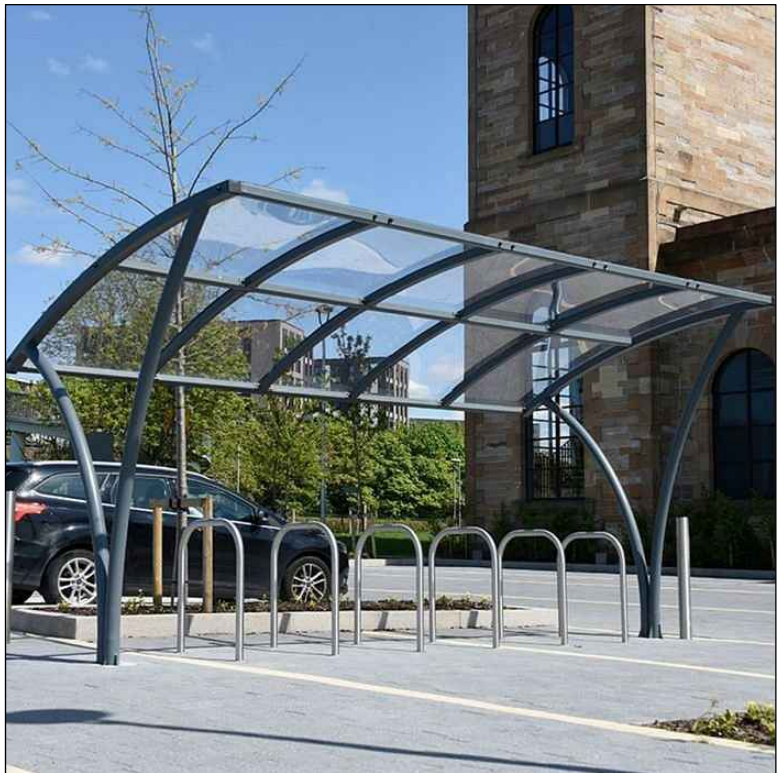
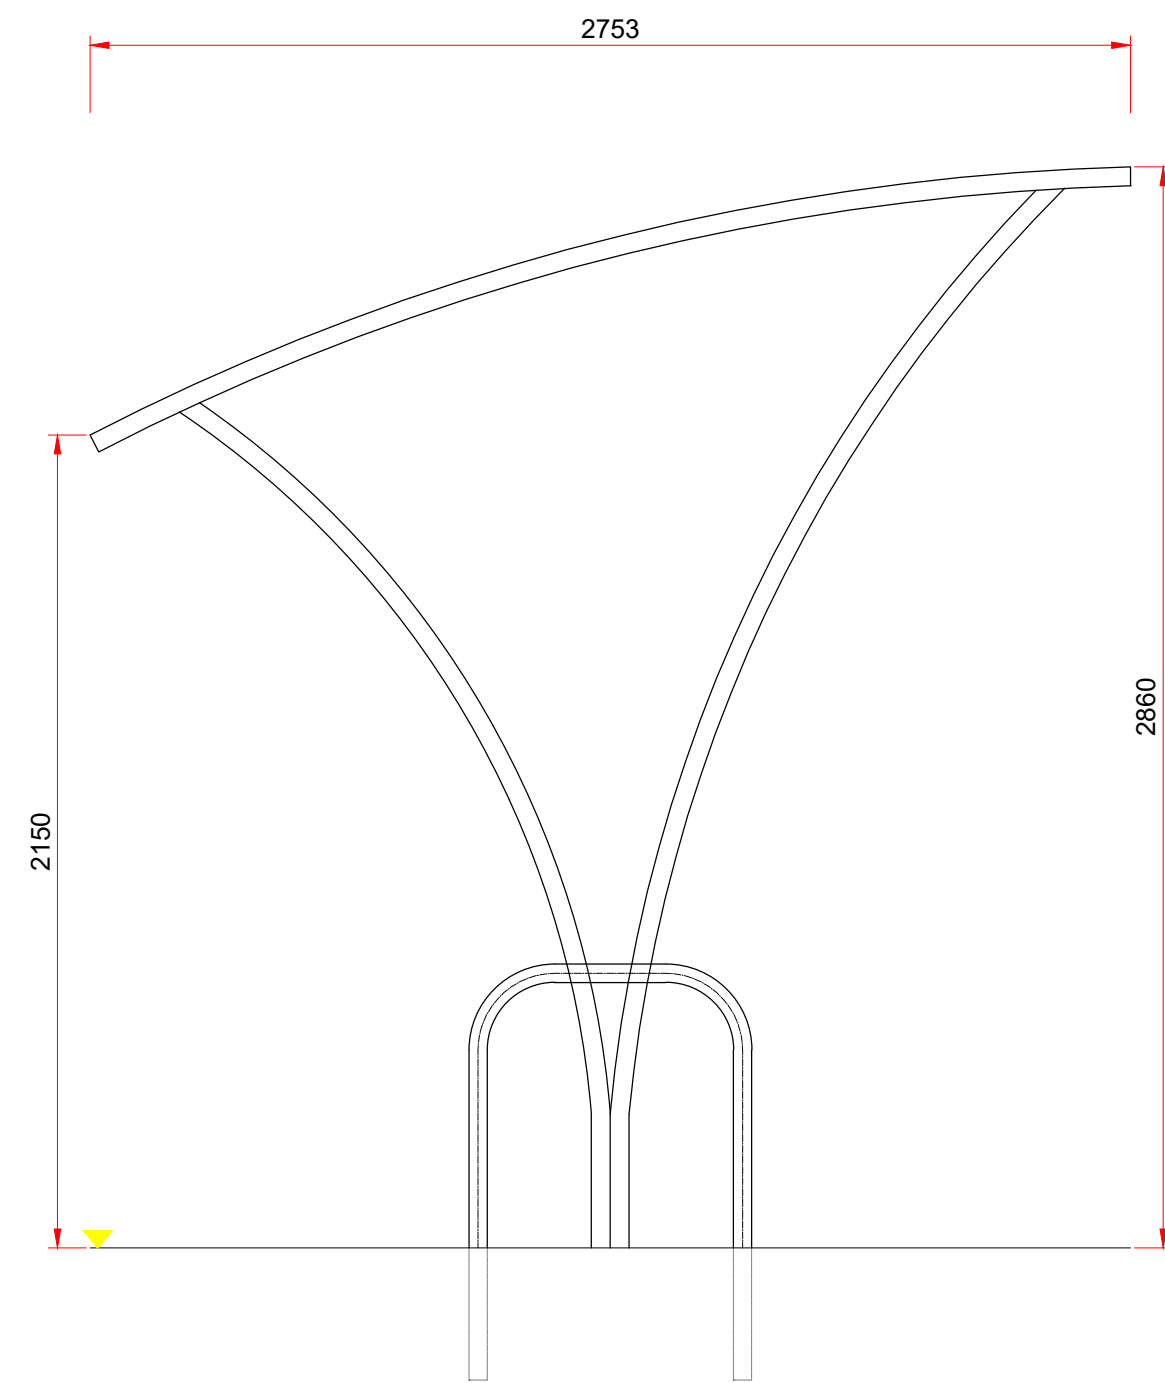
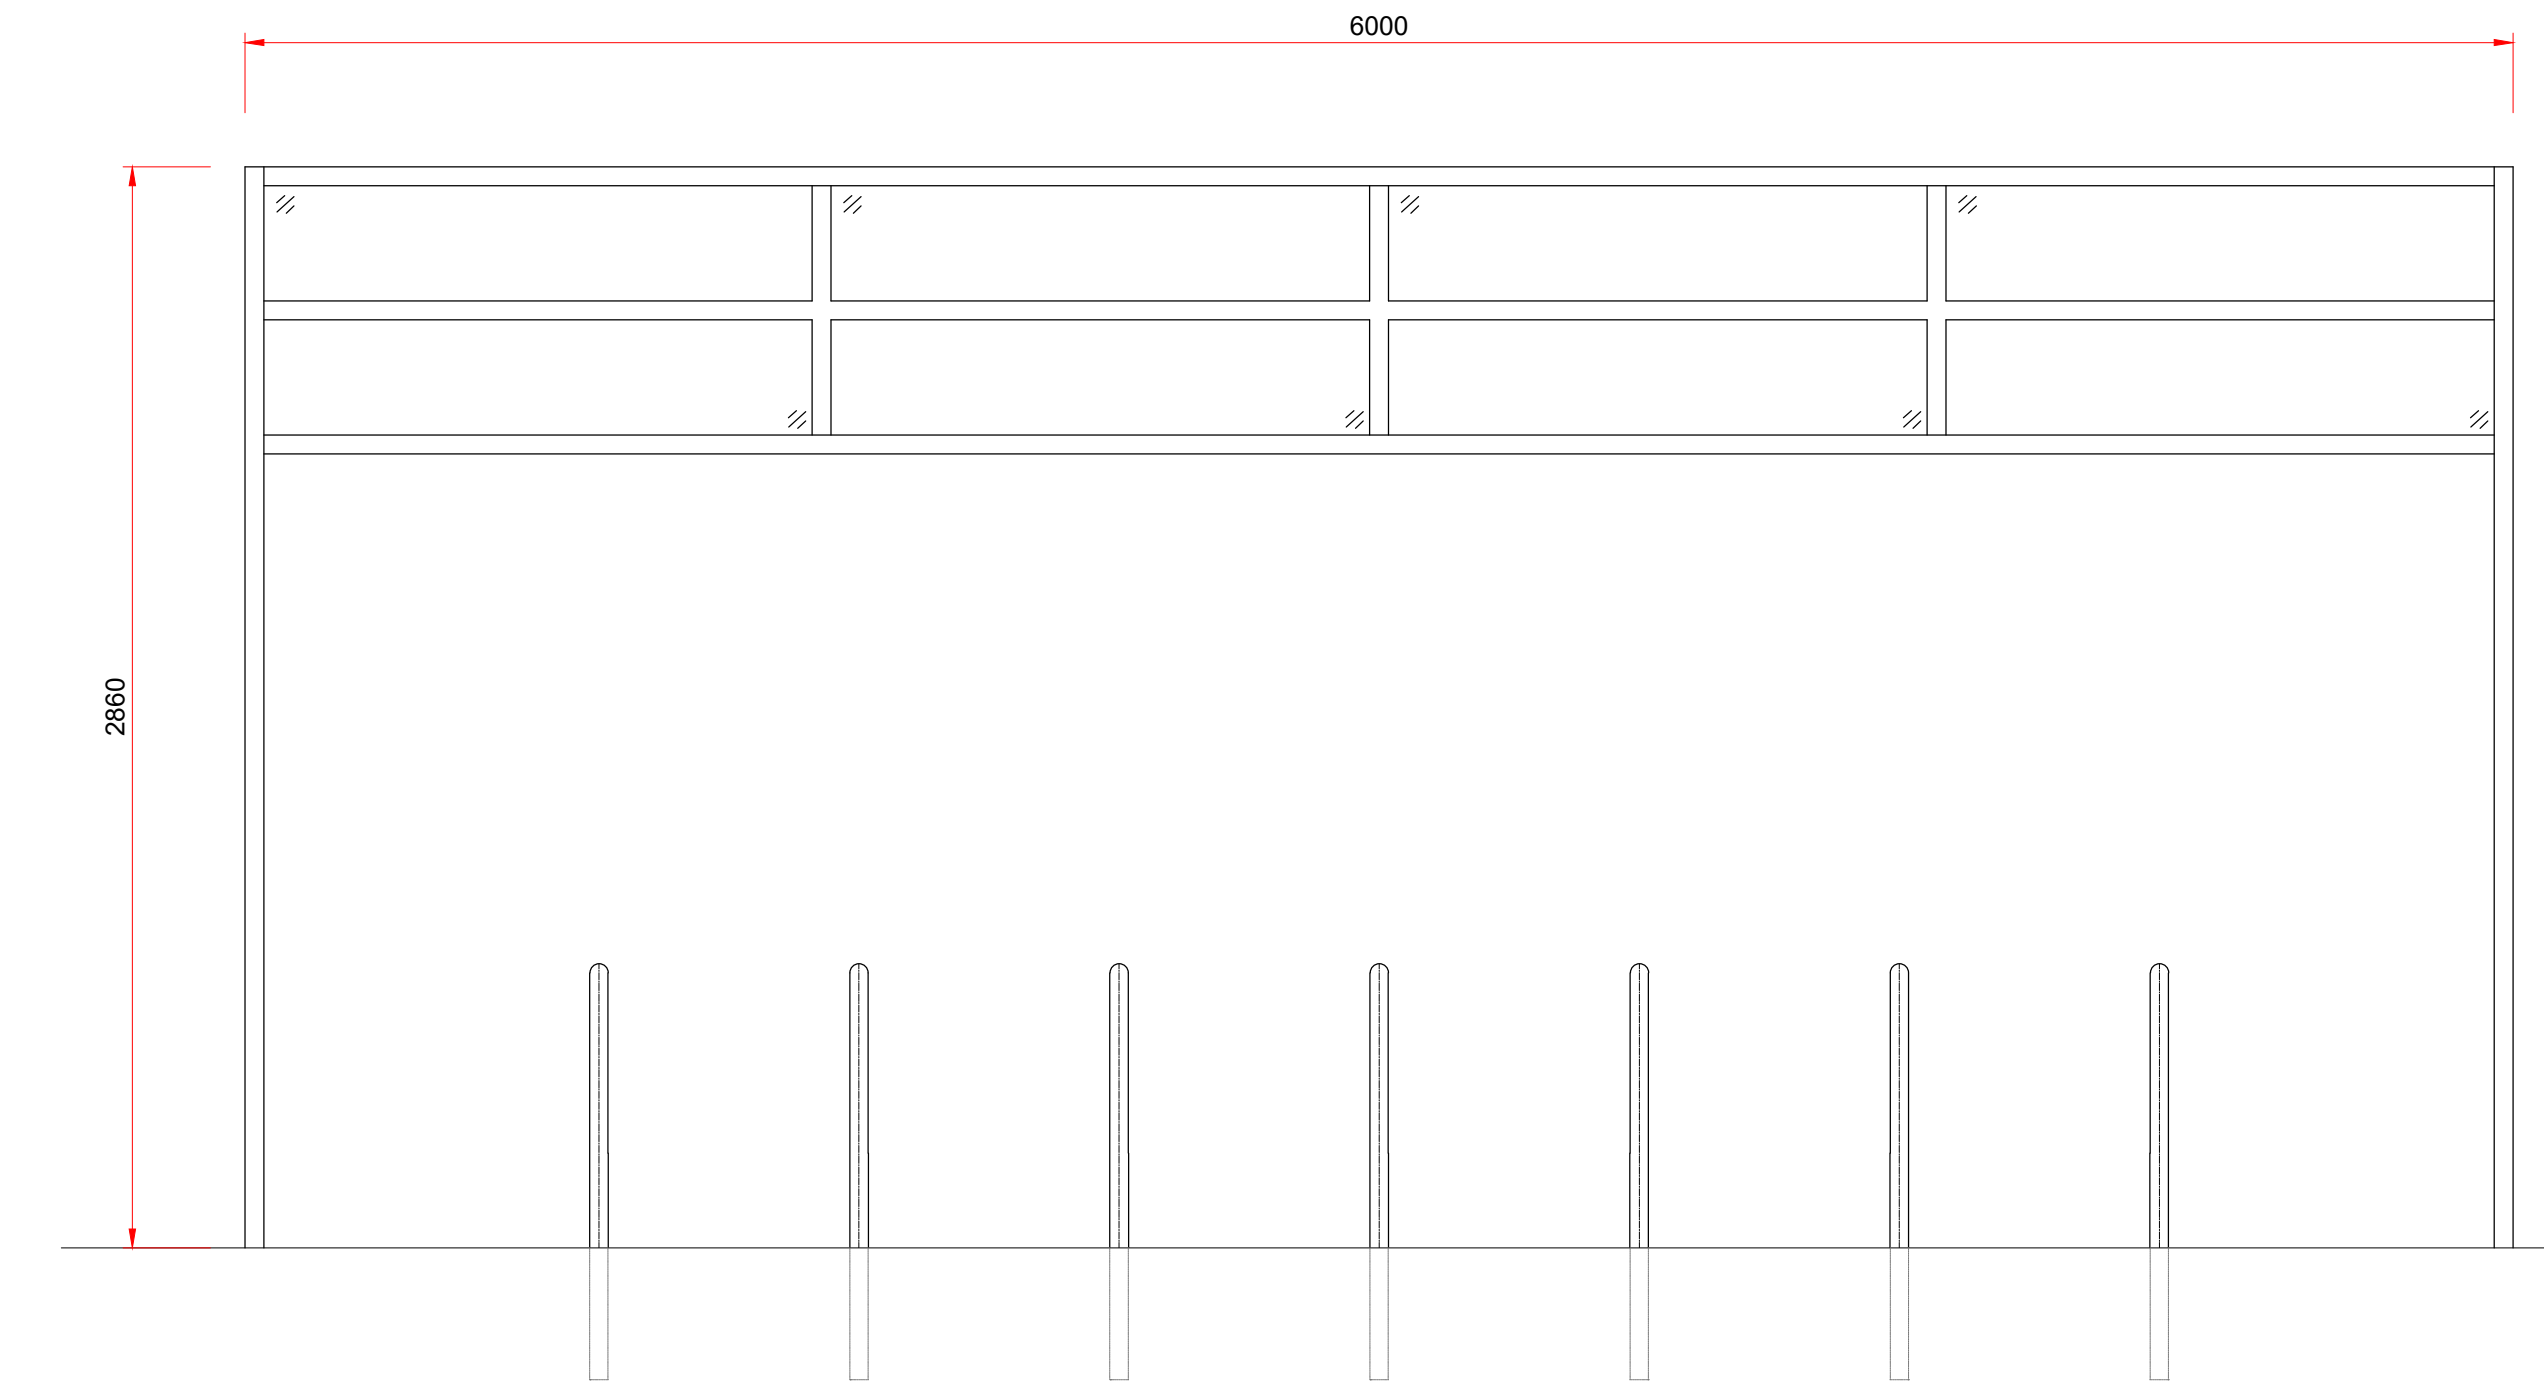


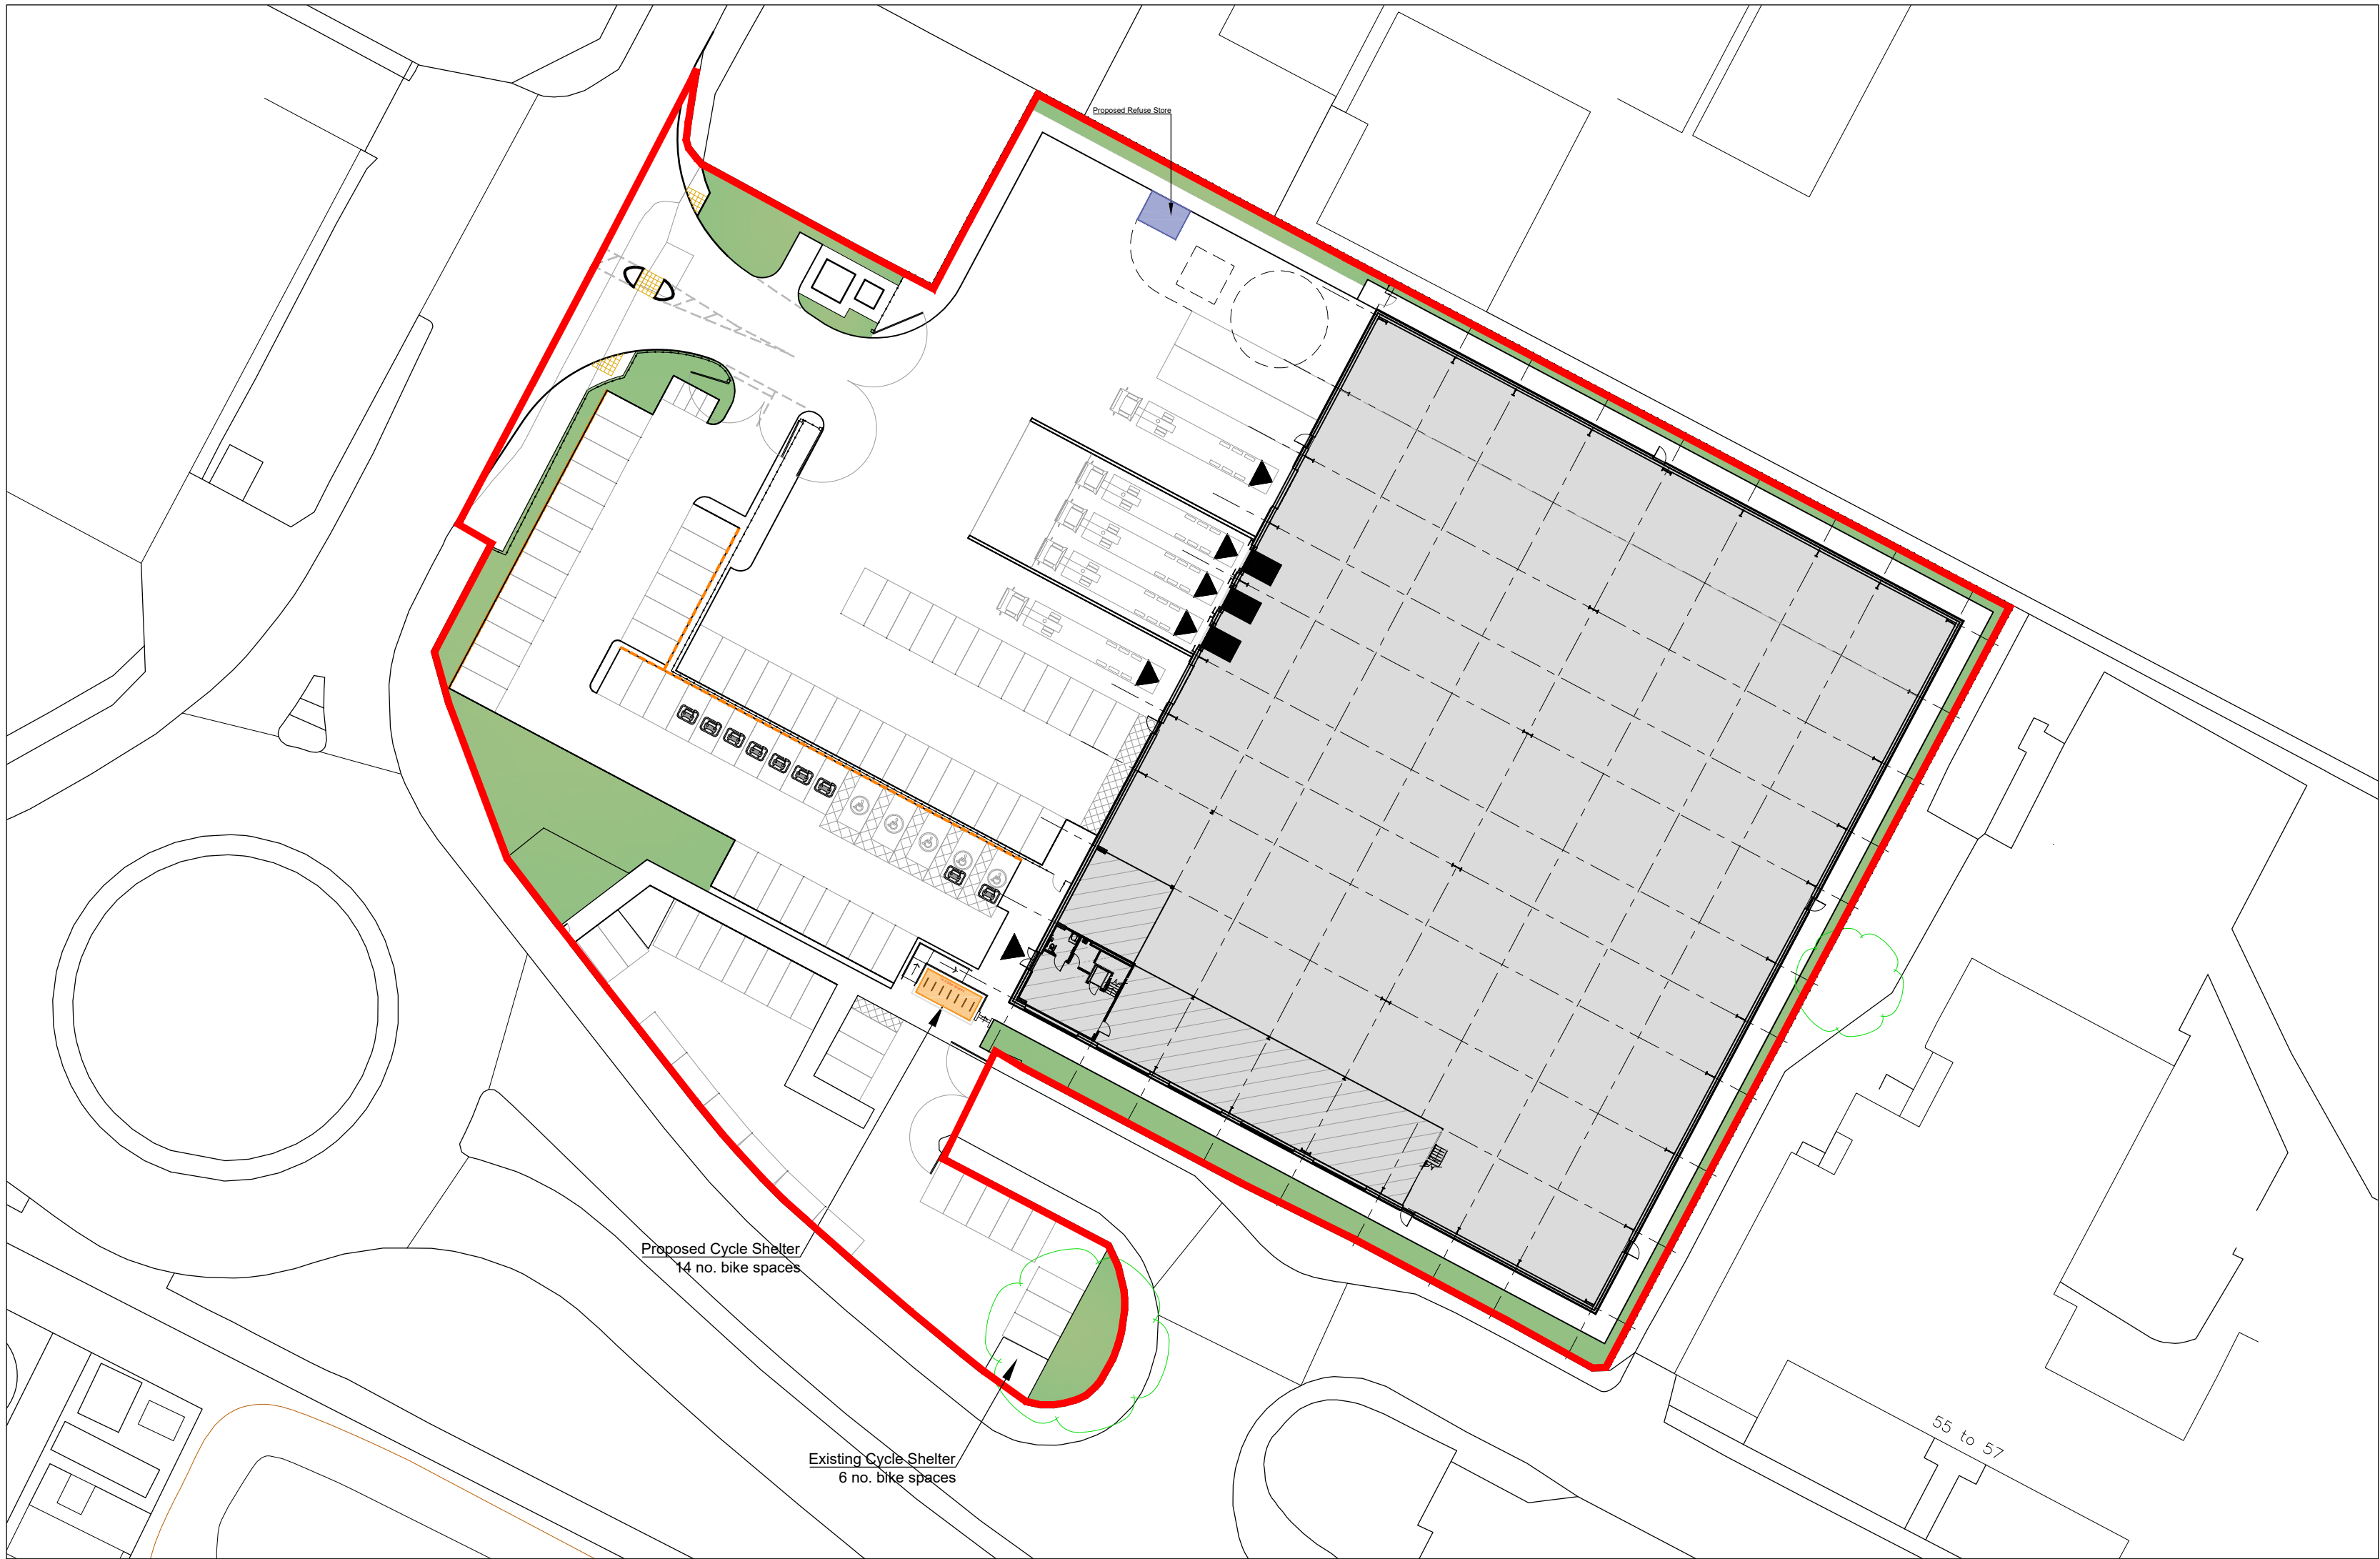


Cycle shelter to have clear top with Sheffield type hoops or rack, to accommodate a minimum of 14 no. cycles. SHS frame finish to be PPC RAL 7016 Anthracite.

PPC Frame Proposed Broxap Apollo Cycle Shelter and Galvanised Cycle Hoops / Rack, or an acceptable equivalent

Proposed cycle shelter details
Scale 1:20

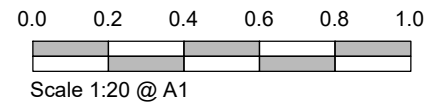

Proposed Cycle Shelter Location Plan
Scale 1:500

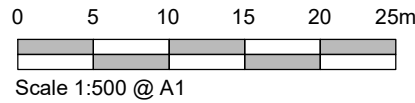

NOTES AEWTP026C

- All dimensions and levels are to be checked on site.
- Any discrepancies are to be reported to the architect before any work commences
- This drawing shall not be scaled to ascertain any dimensions. Work to figured dimensions only.
- This drawing shall not be reproduced without express written permission from AEW.
- Title overlay drawings and ownership boundaries are produced using all reasonable endeavors. AEW cannot be responsible for the accuracy or scale discrepancy of base plans supplied to them.
- All works are to be undertaken in accordance with Building Regulations and the latest British Standards.
- All proprietary materials and products are to be used strictly in accordance with the manufacturers recommendations.

CDM 2015

Client notified of duties: 18/08/22

Principal Designer: AEW Architects

Unless noted below, all known hazards have been highlighted on the drawing:

P3	25/05/23	ES	DOH
Cycle shelter style revised			
P2	24/11/22	ES	DOH
Cycle shelter frame colour amended			
P1	15/11/22	ES	DOH
Planning Issue			
REV	Date	Drawn by: -	Checked by: -
Status	Purpose of Issue		
S2	For Approval		
drawing stage	RIBA Stage 3 Spatial Coordination		
client	Redsun Projects Ltd		

project
South Boundary Road, Knowsley

drawing title
Cycle Shelter Details

date	15/11/22	drawn	ES
scale@A1	as indicated	checked	DOH

Rev
P3

Job No
12877-AEW-XX-XX-DR-A-0508

aew architects
0161 214 4370
www.aewarchitects.com
aew