



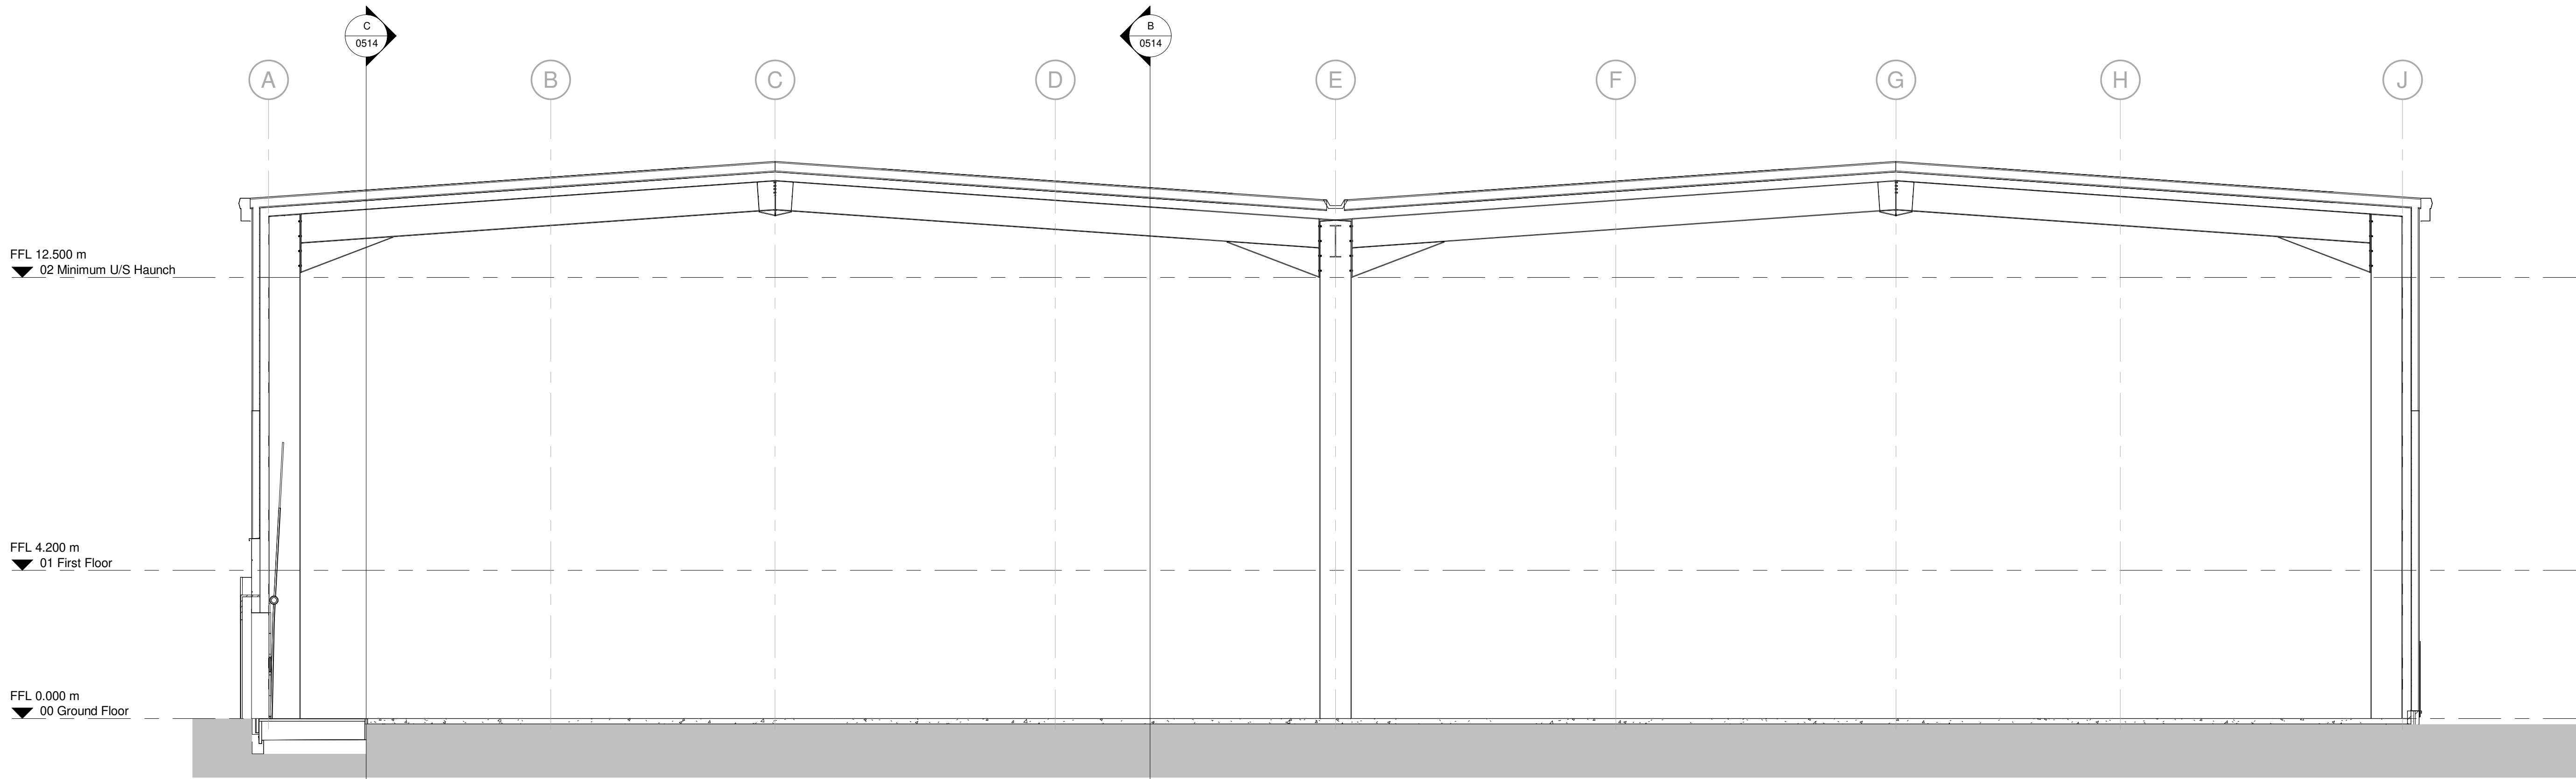


Section A-A

Scale @ 1 : 100

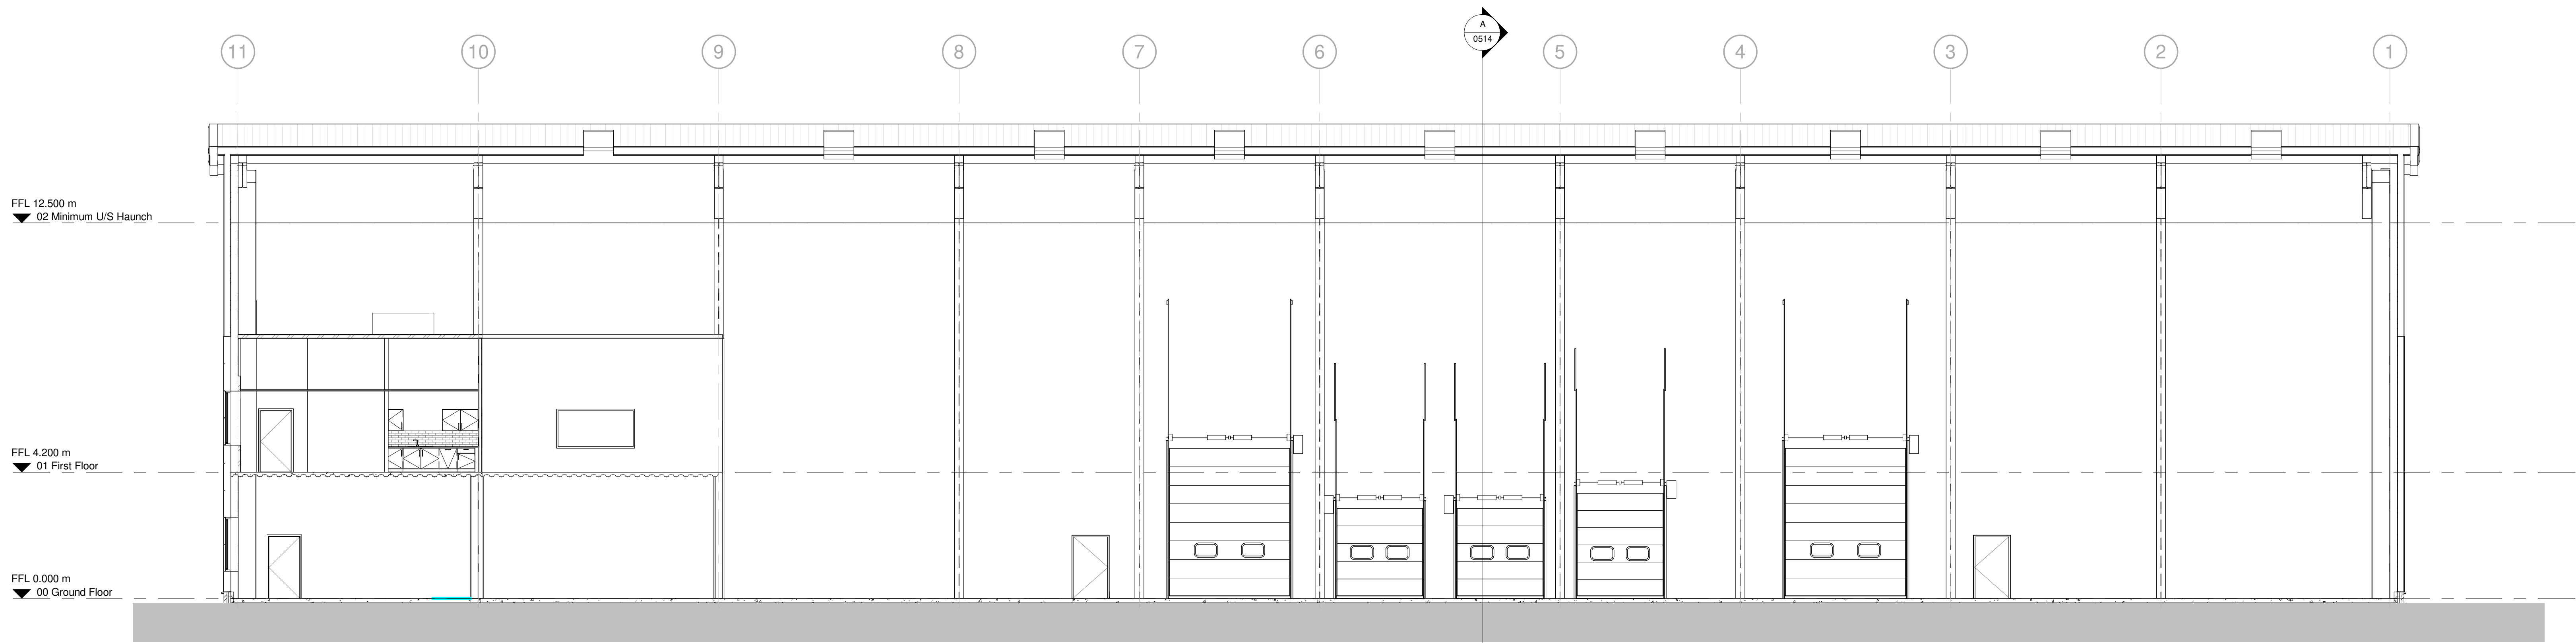


Section B-B

Scale @ 1 : 100

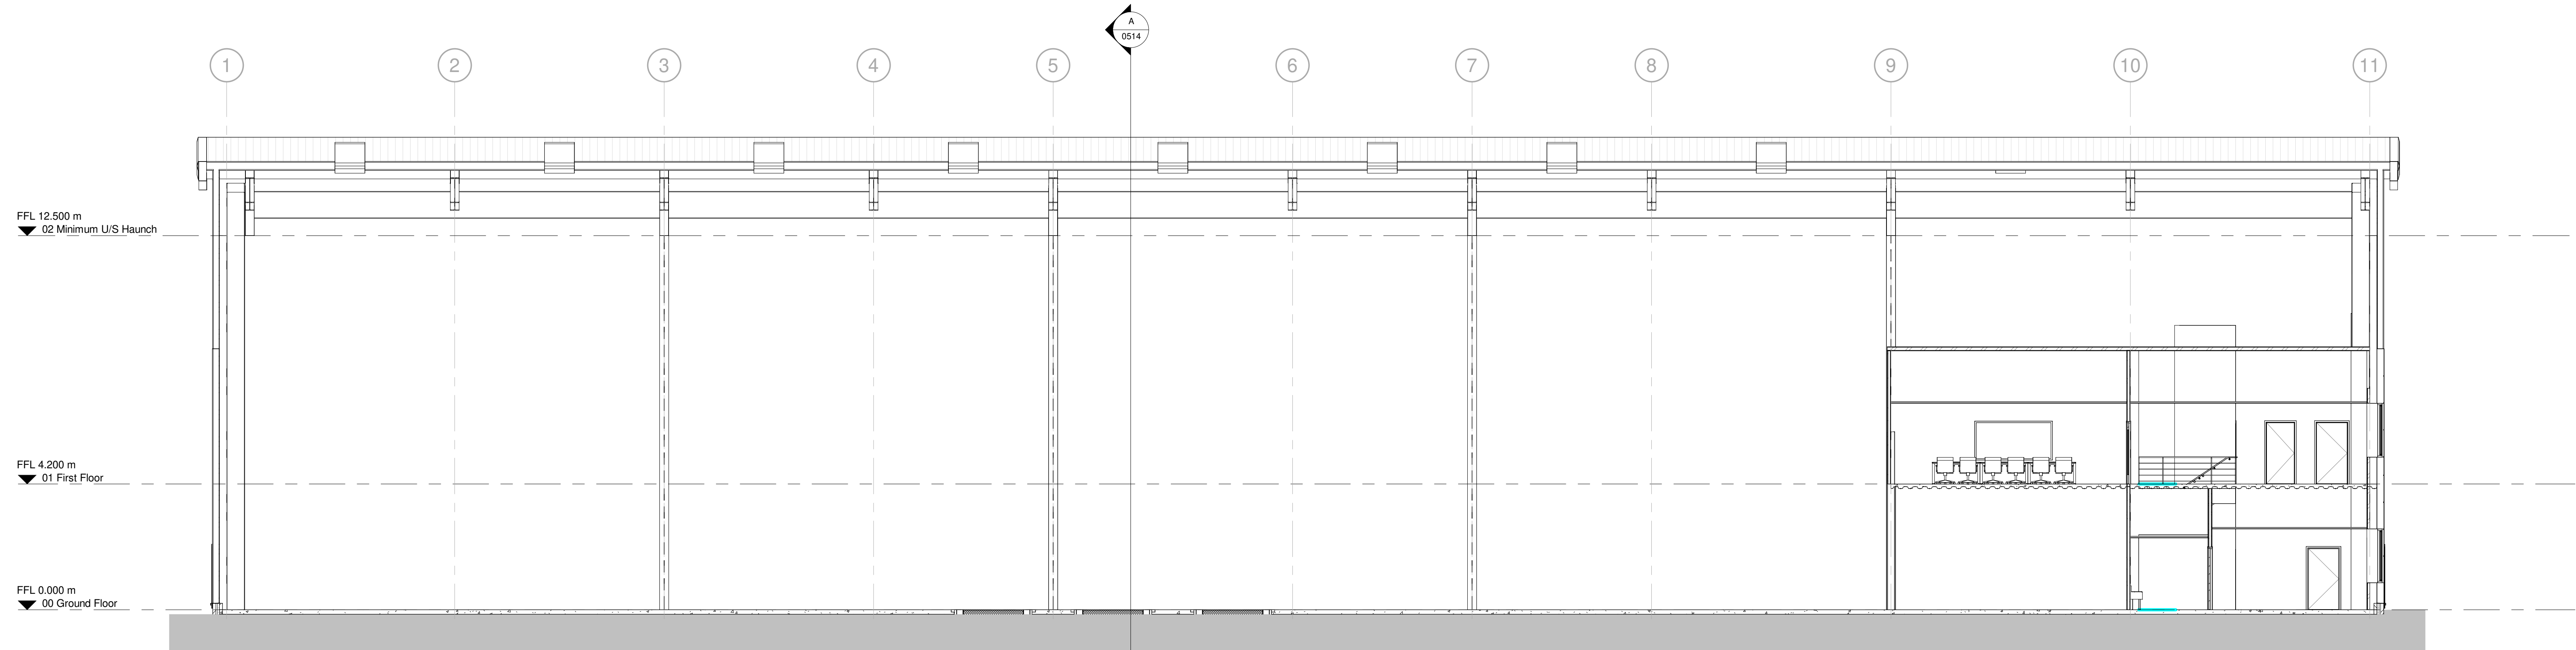


Section C-C

Scale @ 1 : 100

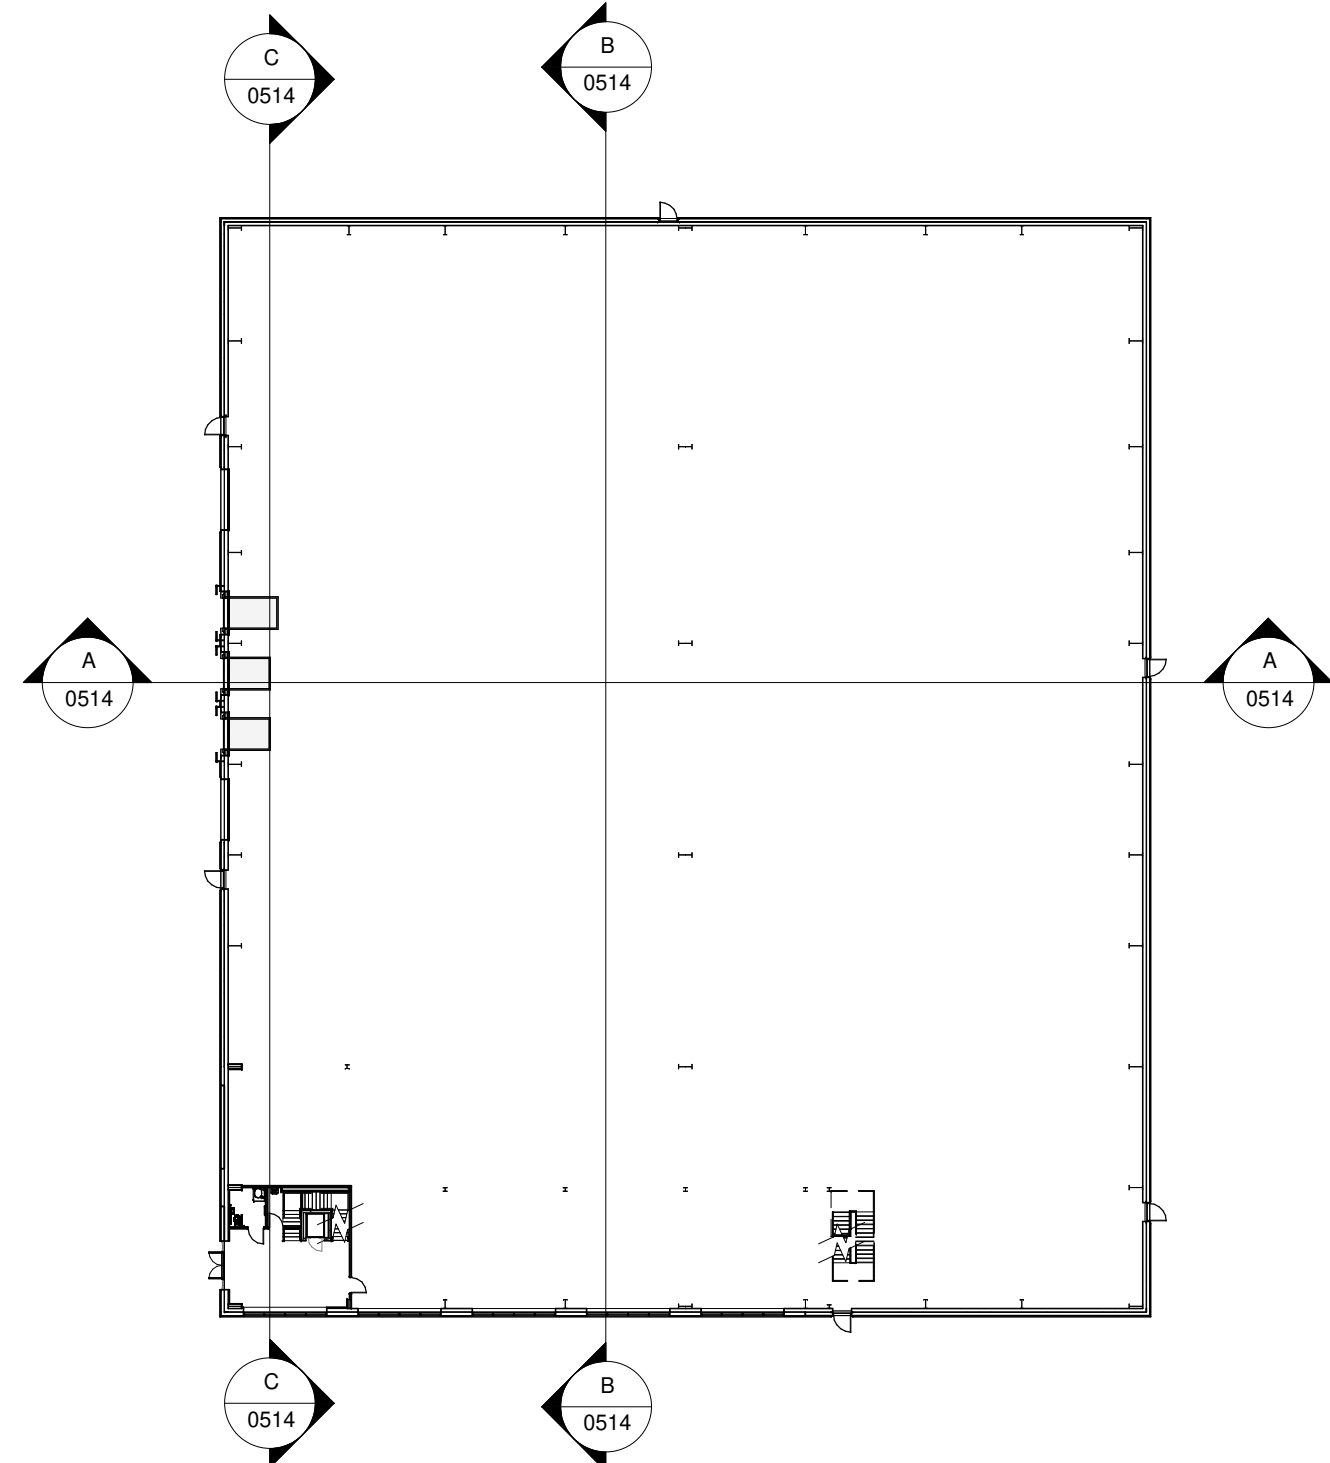

Sections Key Plan

Scale @ 1 : 500

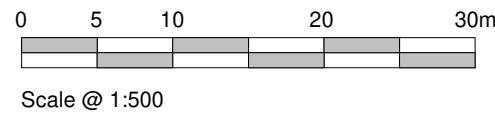

Scale @ 1 : 500

NOTES


- All dimensions and levels are to be checked on site.
 - Any discrepancies are to be reported to the architect before any work commences.
 - This drawing shall not be scaled to ascertain any dimensions. Work to figured dimensions only.
 - This drawing shall not be reproduced without express written permission from AEW.
 - Title overlay drawings and ownership boundaries are produced using all reasonable endeavours. AEW cannot be responsible for the accuracy or scale discrepancy of base plans supplied to them.
 - All works are to be undertaken in accordance with Building Regulations and the latest British Standards.
 - All proprietary materials and products are to be used strictly in accordance with the manufacturers recommendations.
- This drawing contains the following model files: -
- 12877-AEW-XX-XX-MS-A-0001

CDM 2015

Client notified of duties: 18/08/22

Principal Designer: AEW Architects

Unless noted below, all known hazards have been highlighted on the drawing.

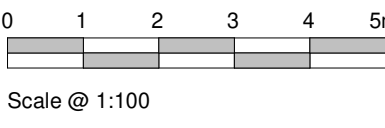

Scale @ 1 : 100

P04	24/11/22	Roof Lights Revised	ES	DOH
P03	15/11/22	Planning Issue	ES	DOH
P02	14/11/22	Layout updates following client meeting 21/10/22 and 01/11/22. Roof updated to 4m approach canopy added, cladding increases increased, U/S haunch increased to 12.5m	SE/ES	DOH

P01	17/10/22	Initial Issue	GM/ES	DOH
Rev	Date	Description	Drawn	Checked
			By	By

Status: For Approval

S2

drawing stage: RIBA Stage 3 Spatial

Coordination

client: Redsun Projects

project: Knowsley East Hub, South Boundary Road

drawing title: Proposed Sections

date: 17/10/22

scale @ A0: As indicated

drawn: CM

checked: DOH

Rev

P04

12877-AEW-XX-XX-DR-A-0514

Drawn By

project

Knowsley East Hub, South Boundary Road

drawing title

Proposed Sections

date

17/10/22

drawn

CM

scale @ A0

As indicated

checked

DOH

aeu architects
0161 214 4370
www.aeuarchitects.com

aeu