
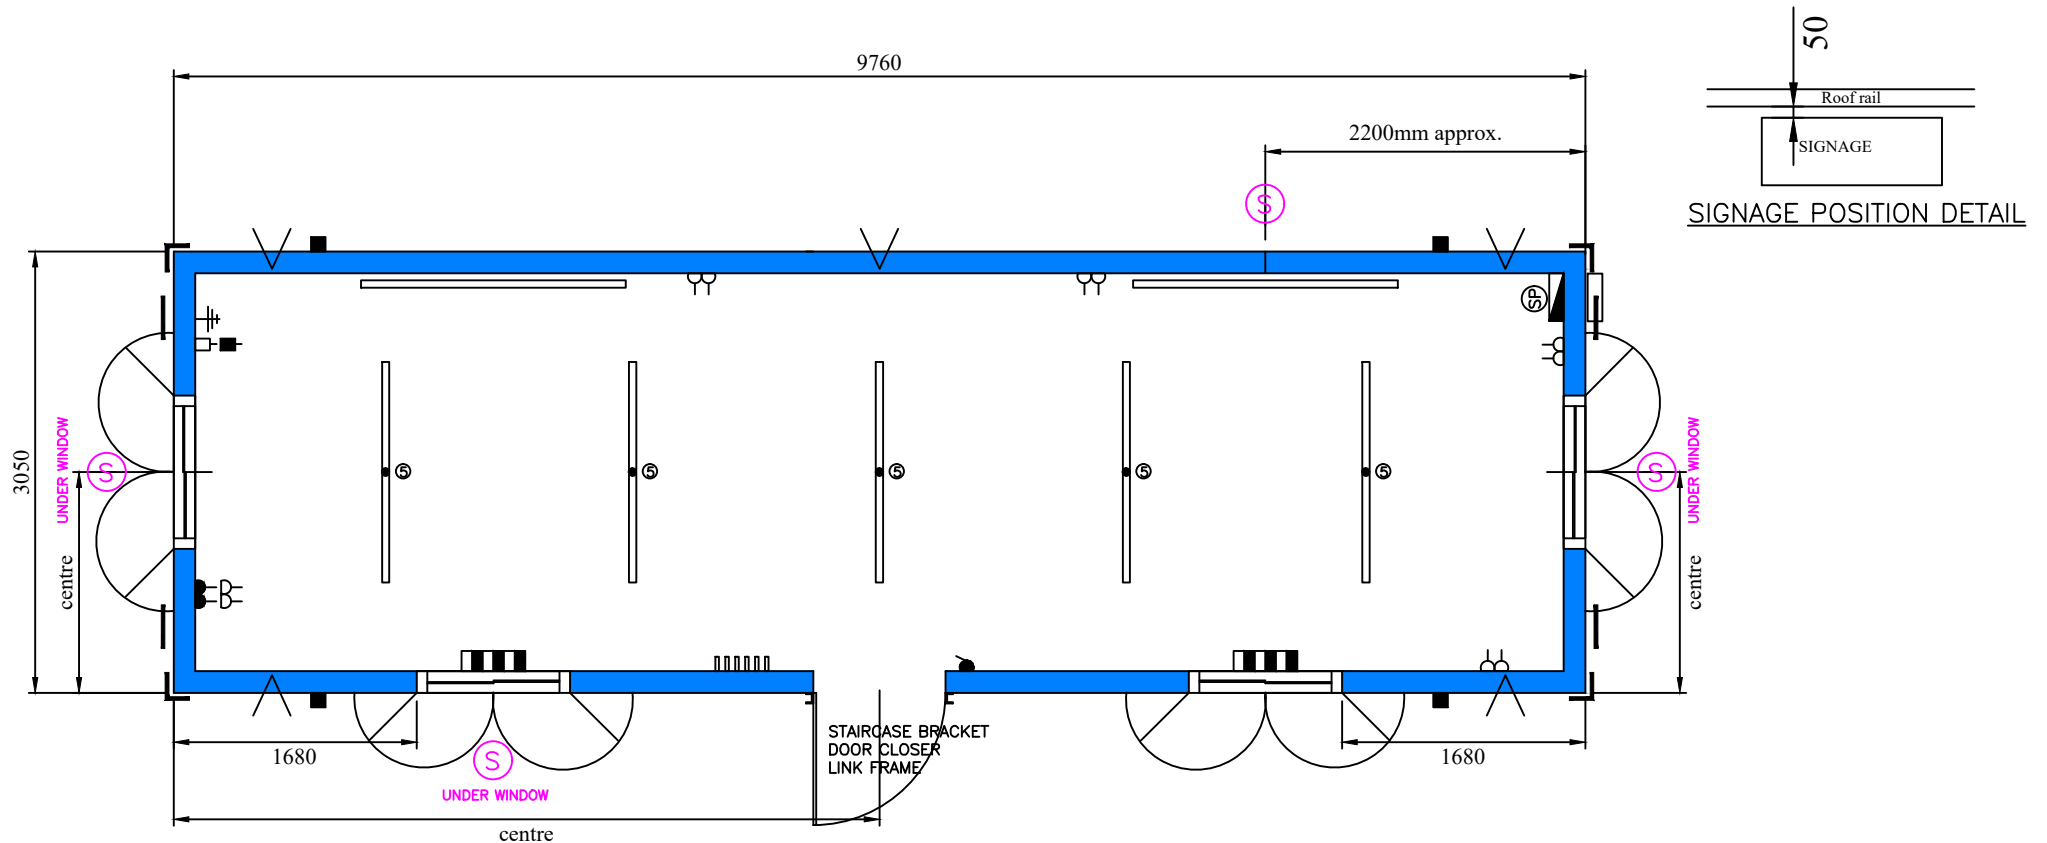


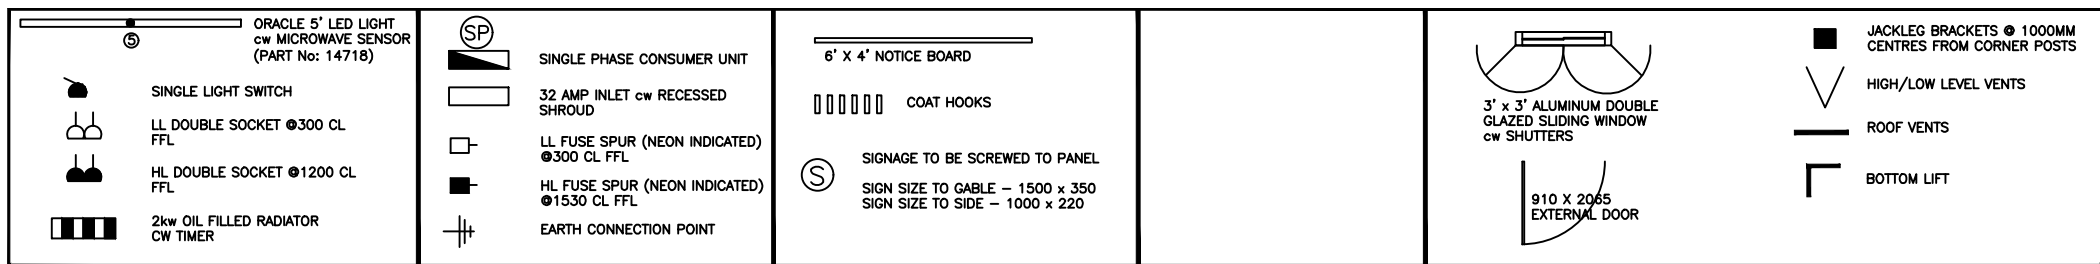

Fittings	Yes	No	General Specifications:		Amendments/Additions to Specifications:	+/- 5mm TOLERANCE			
Fork pockets:	X		Wall boards:	12.5mm SWANSDOWN	FORK POCKETS @ 1800MM CENTRES				
Wiring System:			Flooring:	POLYFLOOR- GREY 9120	100mm CHANNEL BASE RAIL – 25mm BASE PLATES	3	23.08.24	Spec Updated	RB.WS
6242YH to BS 6004			Cabin Profile:	PROFILE –1	UNIT TO BE PAINTED BS 20–E–56	2	11.03.19	Decal plates removed signage size added	NP.IC
Checked and Signed			Insulation:	50mm SLAB INSULATION		1	02.02.18	FIRST ISSUE (4259)	NP
Customer:			Kitchen:			Issue	Date	Amendments	Drawn
Sales:			Drawing No:	STACK – 9229	9760mm x 3050mm OFFICE	CW INSTANT SPACE			
Production:			Job No:						