


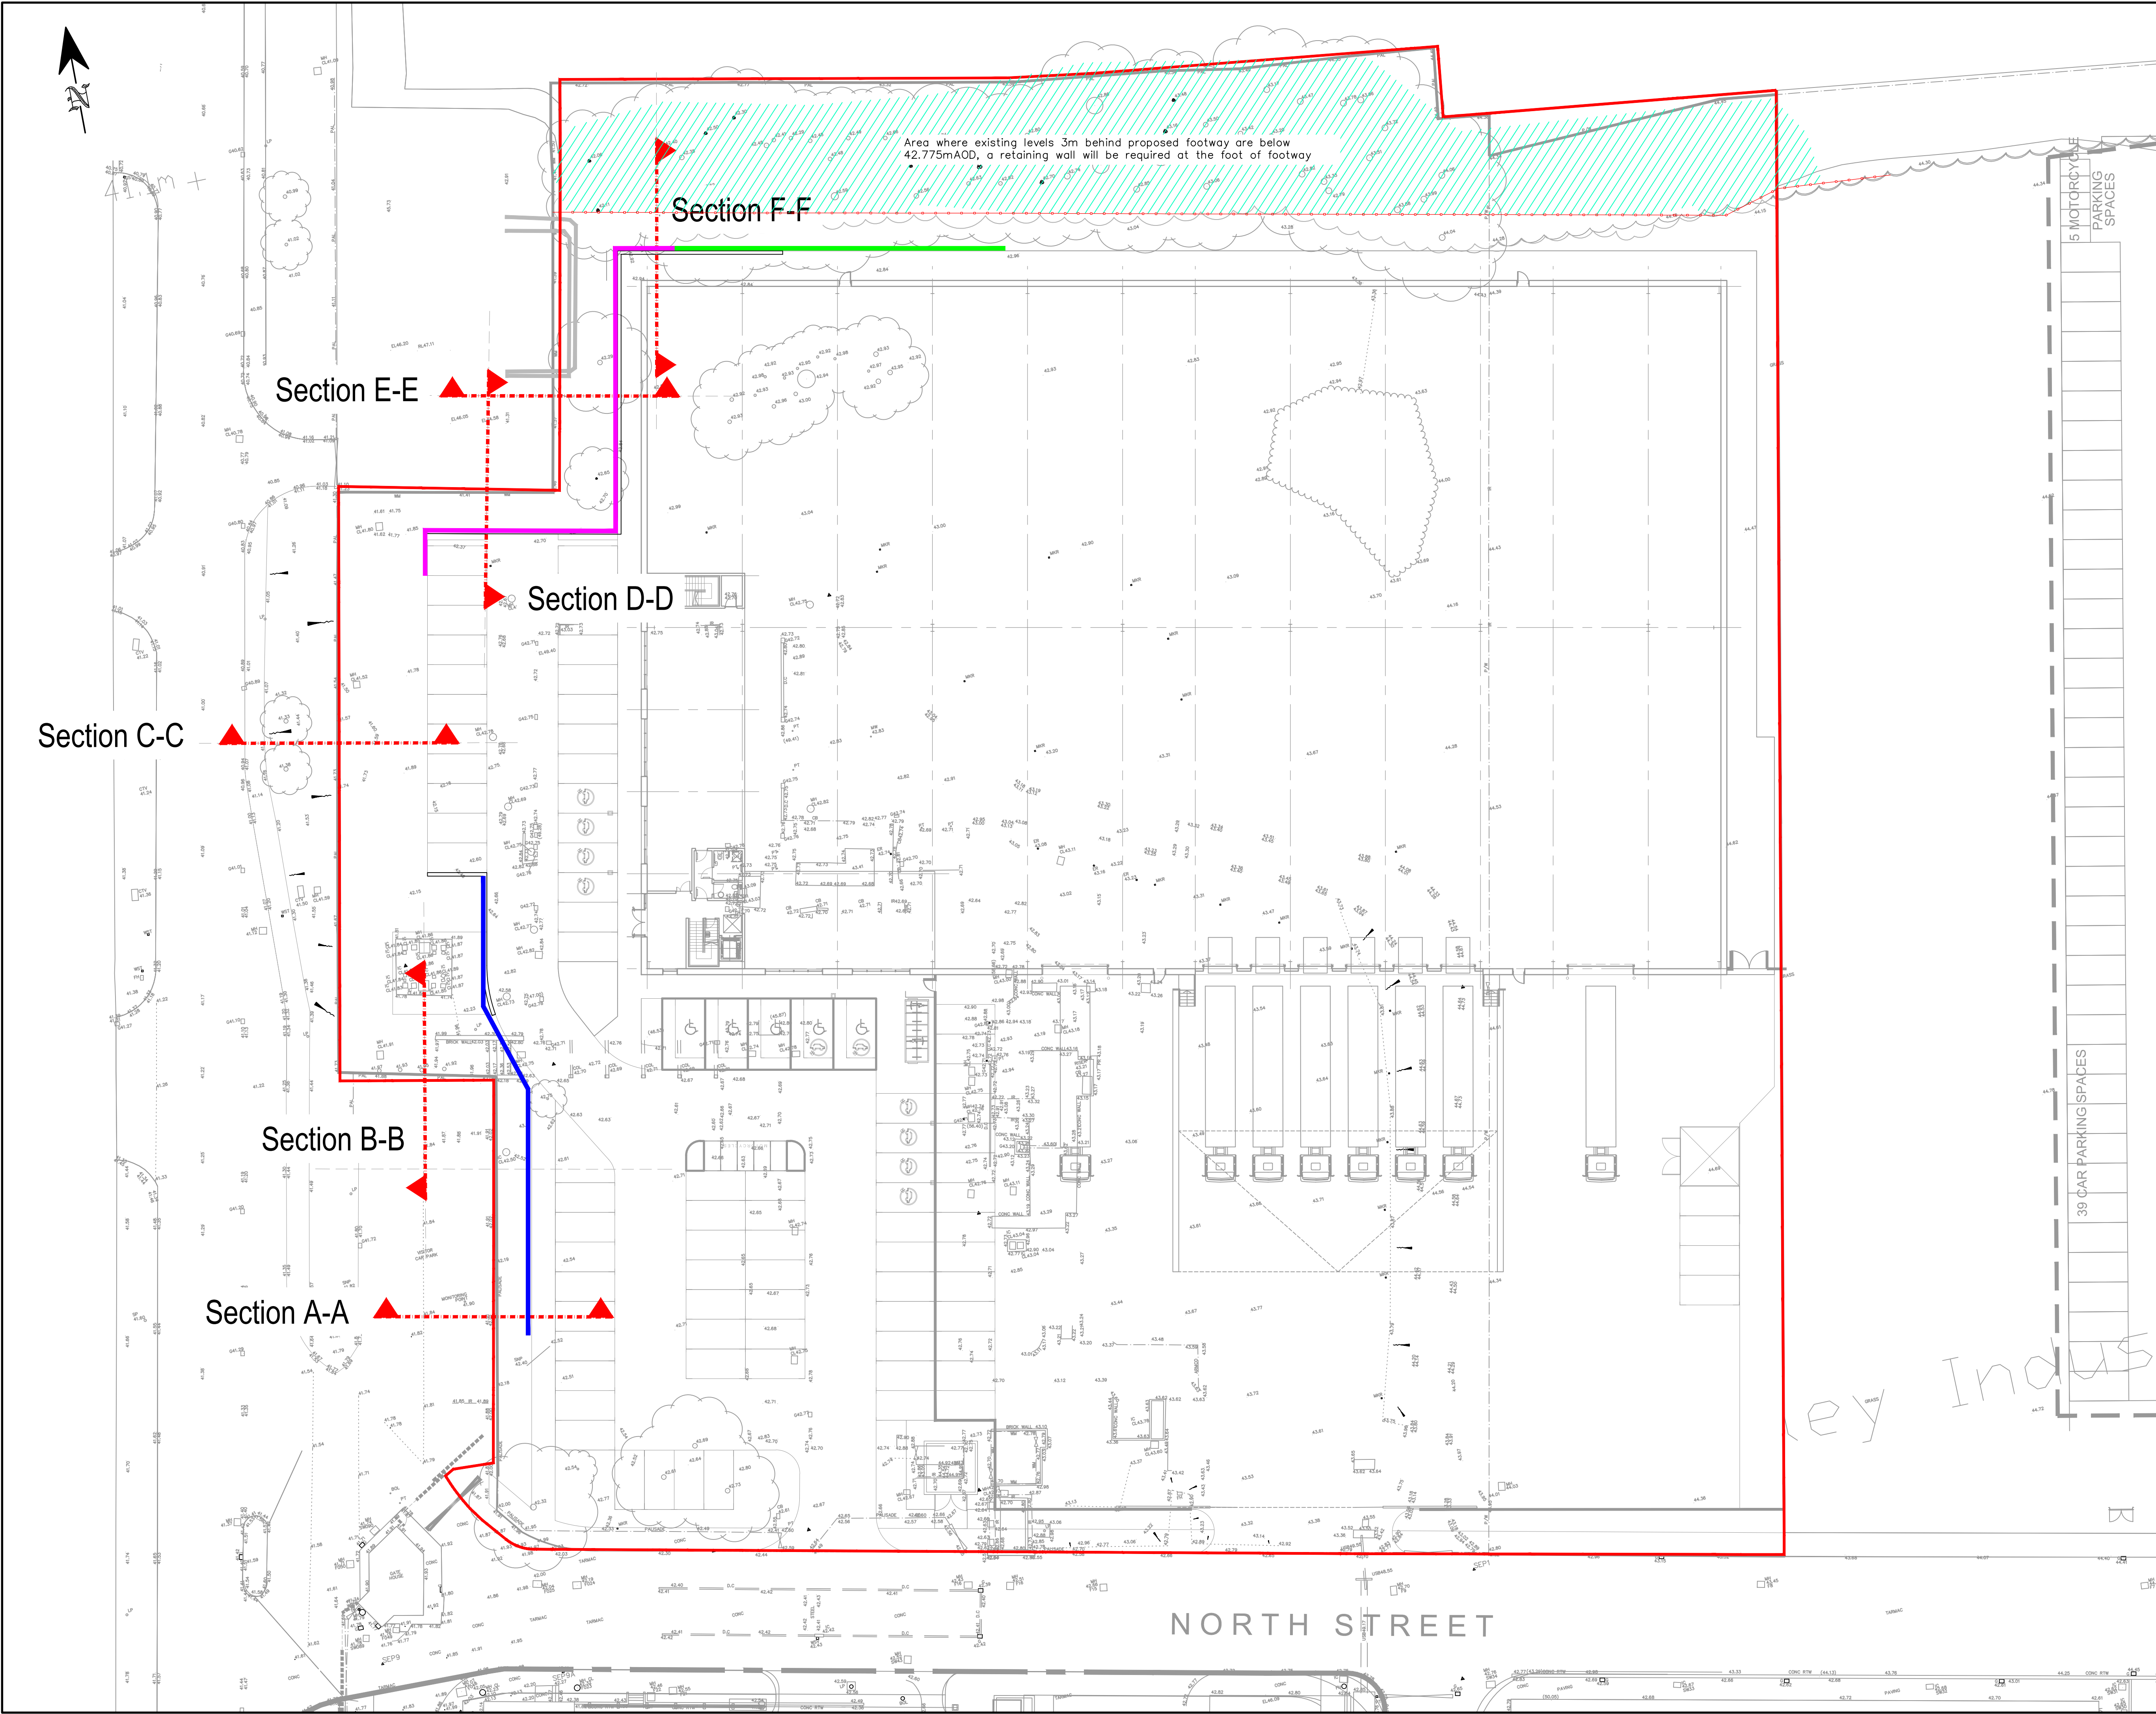

Notes:

- Do not scale from this drawing.
- In case of any discrepancies in drawings, details or bills, refer to engineers for clarification: unilateral decisions by the Contractor will not be accepted.
- This drawing is to be read in conjunction with all related Architects, Consultants & Sub-Contractors drawings and specifications.
- The Contractor is advised that all design drawings and information are to be read concurrently and any discrepancies or omissions reported directly to PTA's Civil Engineering Department.

© Powell Tolner & Associates Ltd.

The contents of this drawing may not be reproduced in whole or in part without the prior written permission of Powell Tolner & Associates.

DRAWING STATUS

COMMENT/COSTING/APPROVAL

NOT FOR CONSTRUCTION

P03	Revised to Latest Site Layout	TA	10.10.24	SLW
P02	Updated Carpark Levels	GW	24.11.21	
P01	First Issue	GW	22.11.21	SLW
REV	DESCRIPTION	BY	DATE	CHK'D

PROJECT TITLE

Image Business Park
Knowsley Site 2

DRAWING TITLE

Proposed Sections
Overview

DATE	Nov 2021	This drawing is issued only for the purposes described in the drawing status box.	PTA PROJ No
DRAWN	GW		9865
SCALE	1:250		REVISION
DWG SIZE	A1		P03

DRAWING No

9865-PTA-XX-XX-DR-C- 8350

Consulting Civil & Structural Engineers

pta

29 Red Lion Street
Chesham
Bucks.
HP5 1EJ
Tel. 01494 772721

www.ptaconsult.co.uk