


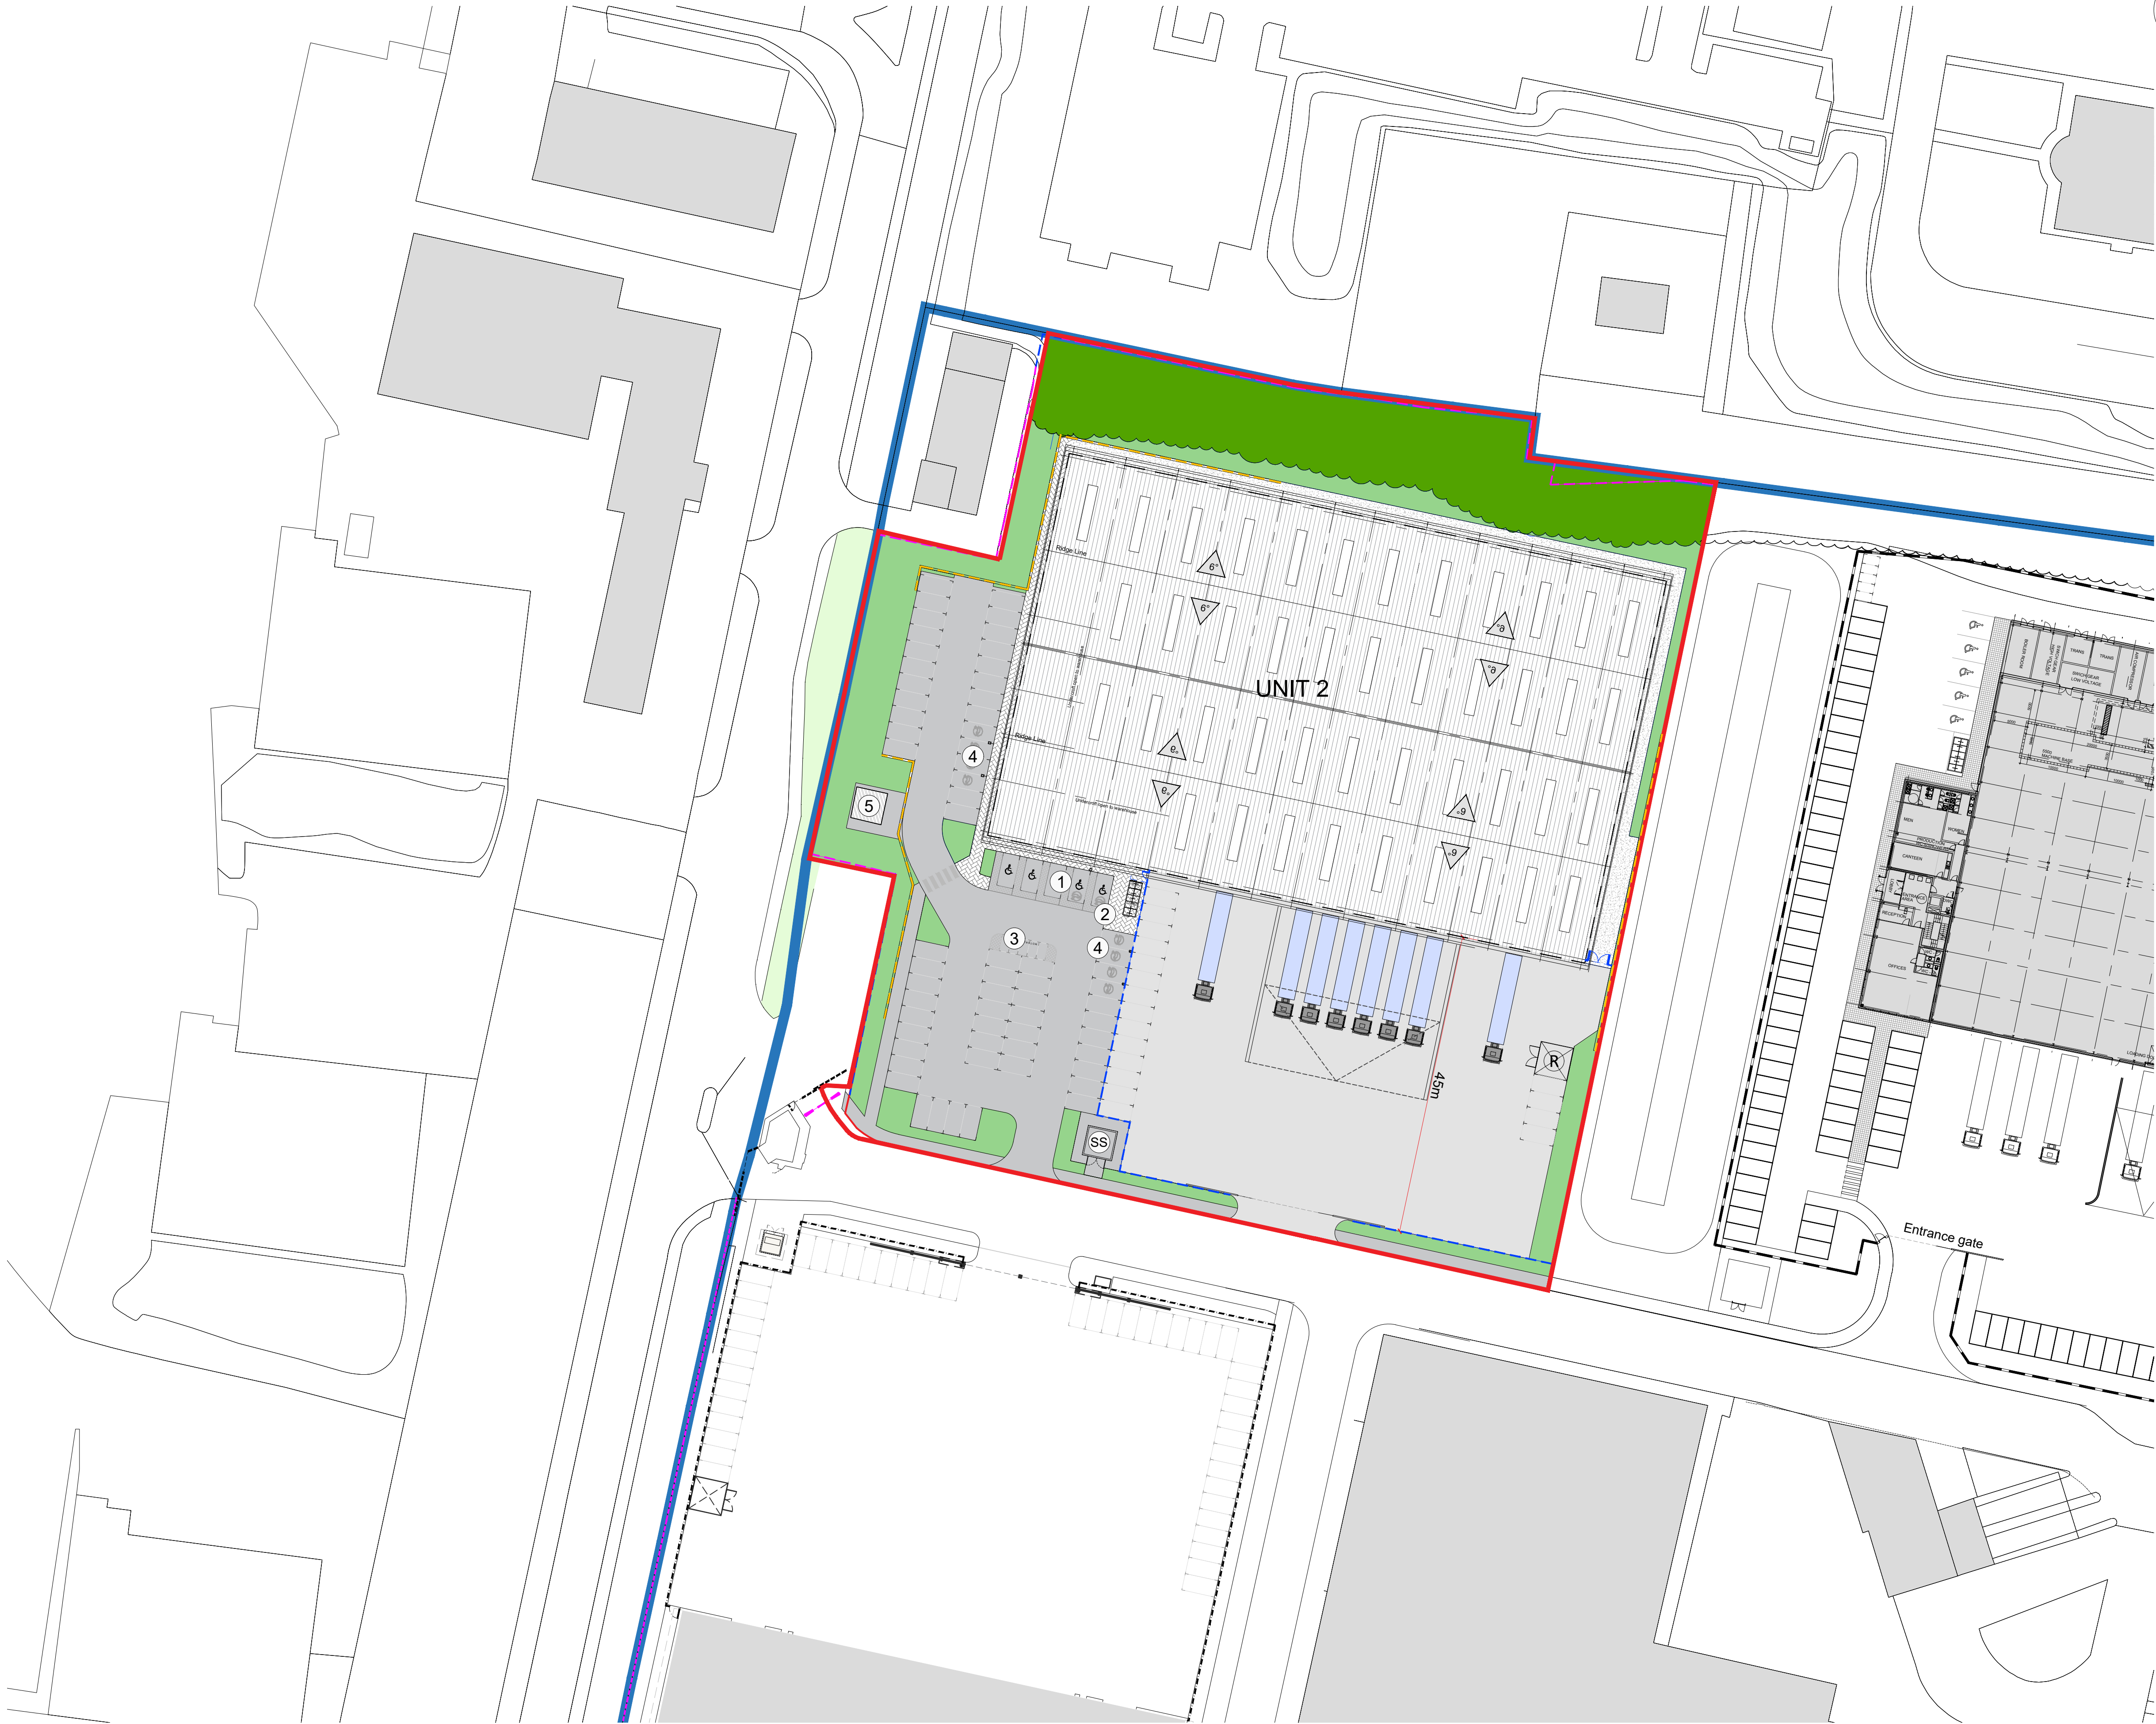

Disclaimer:
Subject to survey.

Notes:

- KEY**
- Image Business Park
 - Site Boundary Line
(13,885m²/ 3.43acres/ 1.39ha)


AREA SCHEDULE(GIA)

UNIT 2 (GIA)	60,000ft²
Warehouse (incl. office Undercroft)	55,800ft ²
Office (FF Only)	4,200ft ²
Car parking spaces (Incl 5 disabled bays)	86

- EXTERNAL MATERIALS:**
- In-situ concrete
 - Concrete block paving
 - Permeable paving
 - In-situ concrete path
 - Soft landscaping
(See landscaping proposal by BEA)
 - Existing Fence Line
 - Proposed Fence Line
2.1m Black paladin fence
 - Proposed Retaining Wall
 - R Refuse
 - SS Electrical Substation
 - 1 Disabled Parking Bays
 - 2 Cycle Parking
 - 3 Motorcycle Parking
 - 4 EV Charging Points
 - 5 Water Meter

B	Update following HV easement	14.10.24	HT	HA
A	Unit No. Amendment	21.10.21	HT	HA
-	First issue	20.05.21	HT	HA

Rev: Notes: Date: Dwn: Iss:

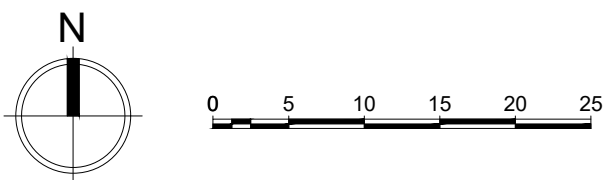

Client:

SEYBOURNE

hale
ARCHITECTURE | DESIGN MANAGEMENT
22c Leathermarket Street, London, SE1 3HP

Project:
Imagination 02
Image Business Park, Knowsley

Drawing Title:
Site 2
Proposed Block Plan

Project No: 21065	Scale @ A1/A3: 1:500 / 1:1000	Revision: B
Drawing No: 21065 - PL1003		