


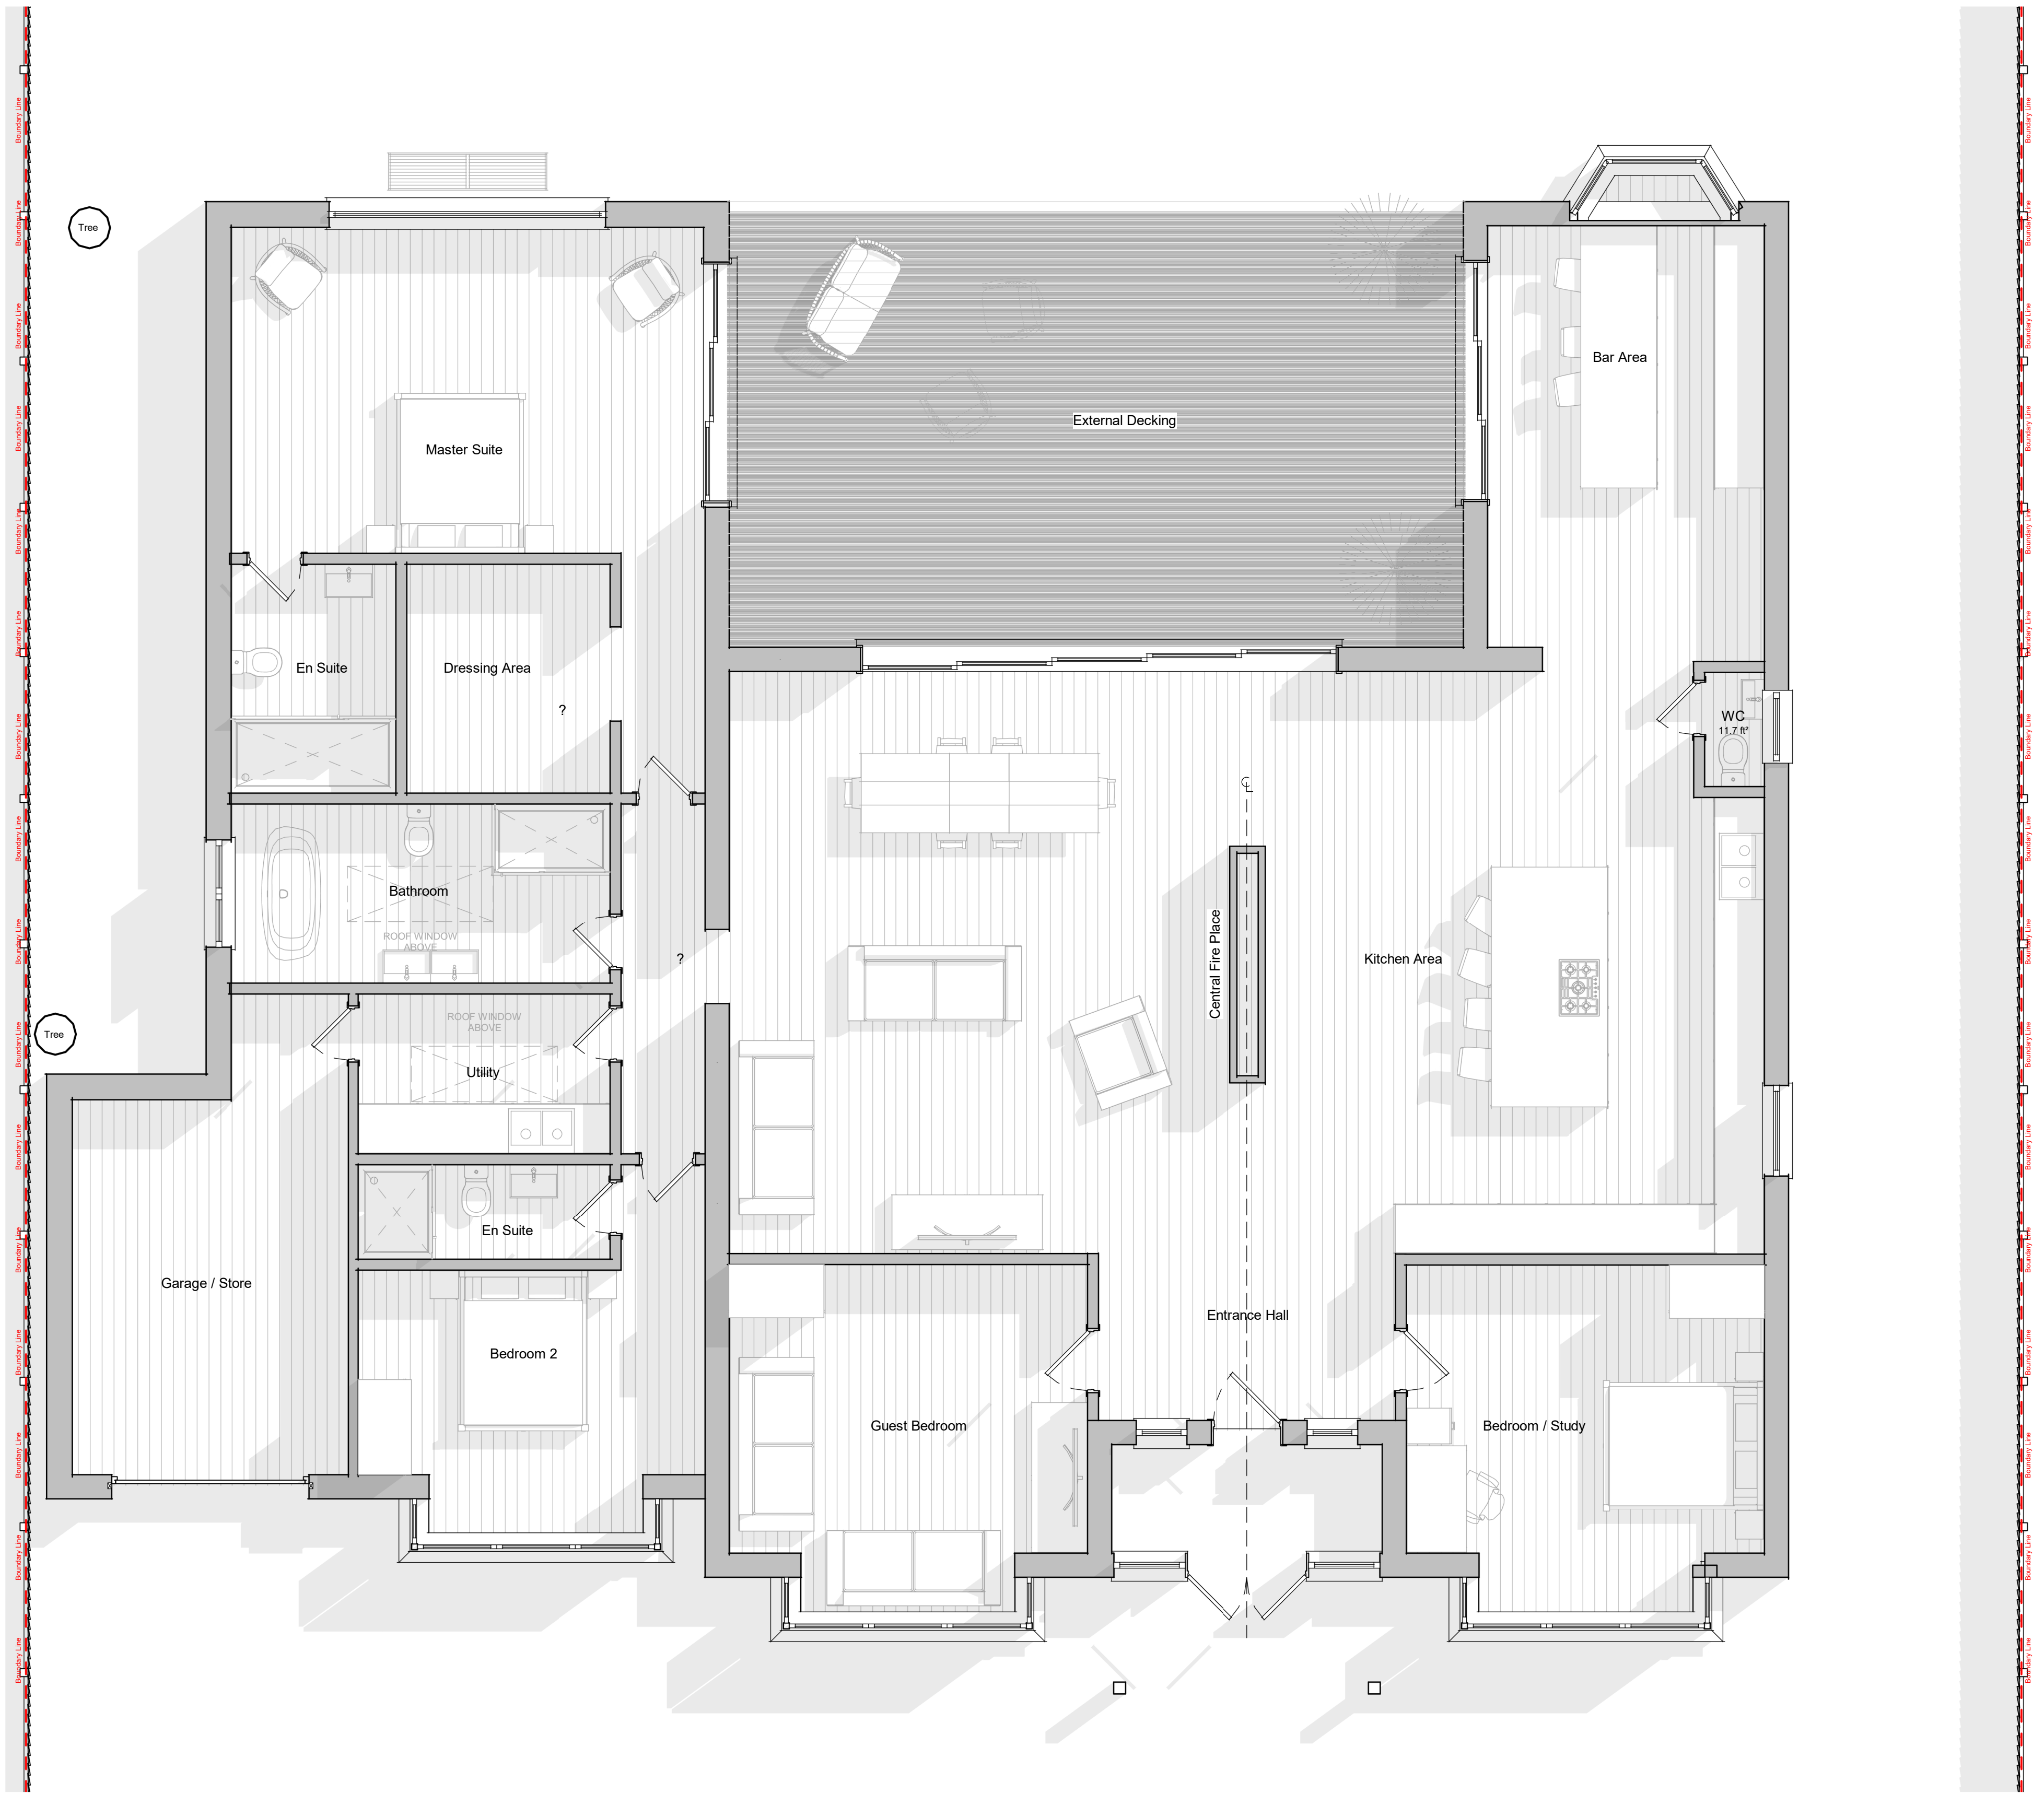

Proposed Ground Floor General Arrangement Layout
1 : 50

NOTES

All dimensions to be verified on site. Do not scale this drawing. All discrepancies to be clarified with project Architect.

This drawing is the property of HamlynBentley Architects and is issued on the condition it is not reproduced, retained or disclosed to any unauthorised person, either wholly or in part without written consent of the partners at HamlynBentley.

Ordnance Survey material is used with the permission of The Controller of HMSO, Crown copyright AR 159570.

The CDM hazard management procedures for the HamlynBentley aspects of the design of this project are to be found on the "HamlynBentley- Designer's Hazard Identification and Management Sheet" and/or drawings.

ALL DRAWINGS ARE SUBJECT TO FULL SITE
VALIDATION

KEY

- STAIR NUMBER
- WINDOW
- ENTRANCE

P09	12/11/2021	Dorma reduced in scale	TH	AB
P08	20/10/2021	Roof Design Amended	TH	AB
P07	05/10/2021	Updated to Client Comments	TH	AB
P06	12/05/2021	Dimensions Added	TH	AB
P05	22/03/2021	Planning Issue	TH	AB
P04	19/03/2021	Planning Preview to Client	TH	AB
P03	16/03/2021	Column to doors removed under client request. Other minor amends	TH	AB
P02	09/03/2021	Fireplace Amended	TH	AB
P01	04/03/2021	Updated to Client Comments	TH	AB
P00	25/02/2021	First Issue of Drawing	TH	AB

REV	DATE	DESCRIPTION	DRAWN	CHECKED
-----	------	-------------	-------	---------

hamlynbentley
Architecture + Development + Project Management

Client
Jacqueline Wilkinson


Project
5 Mill Lane
Kirkby
Liverpool
L32 2AU

Drawing Title
Proposed
Ground Floor
General Arrangement Plan

Scale	Paper Size	Date	Drawn	Checked
A.S	A1	Feb '21	TH	AB

PROJECT No	DRAWING No	Revision
00147	20902	P09

t+44 (0) 781 339 8740
e hello@hamlynbentley.com
www.hamlynbentley.com

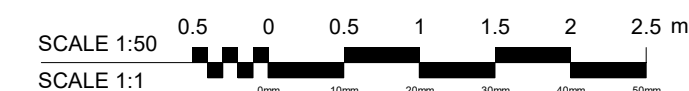

PLANNING