


NOTE
This drawing must not be reissued, loaned or copied without the written consent of the originator Woodfellows LLP.
All errors, omissions, discrepancies should be reported to the originator immediately.
All dimensions to be checked before site fabrication by the contractor, his sub-contractor or supplier.
Do not scale plans - use figures or grid dimensions where given.
Any deviation from the drawing to be reported to the originator immediately.

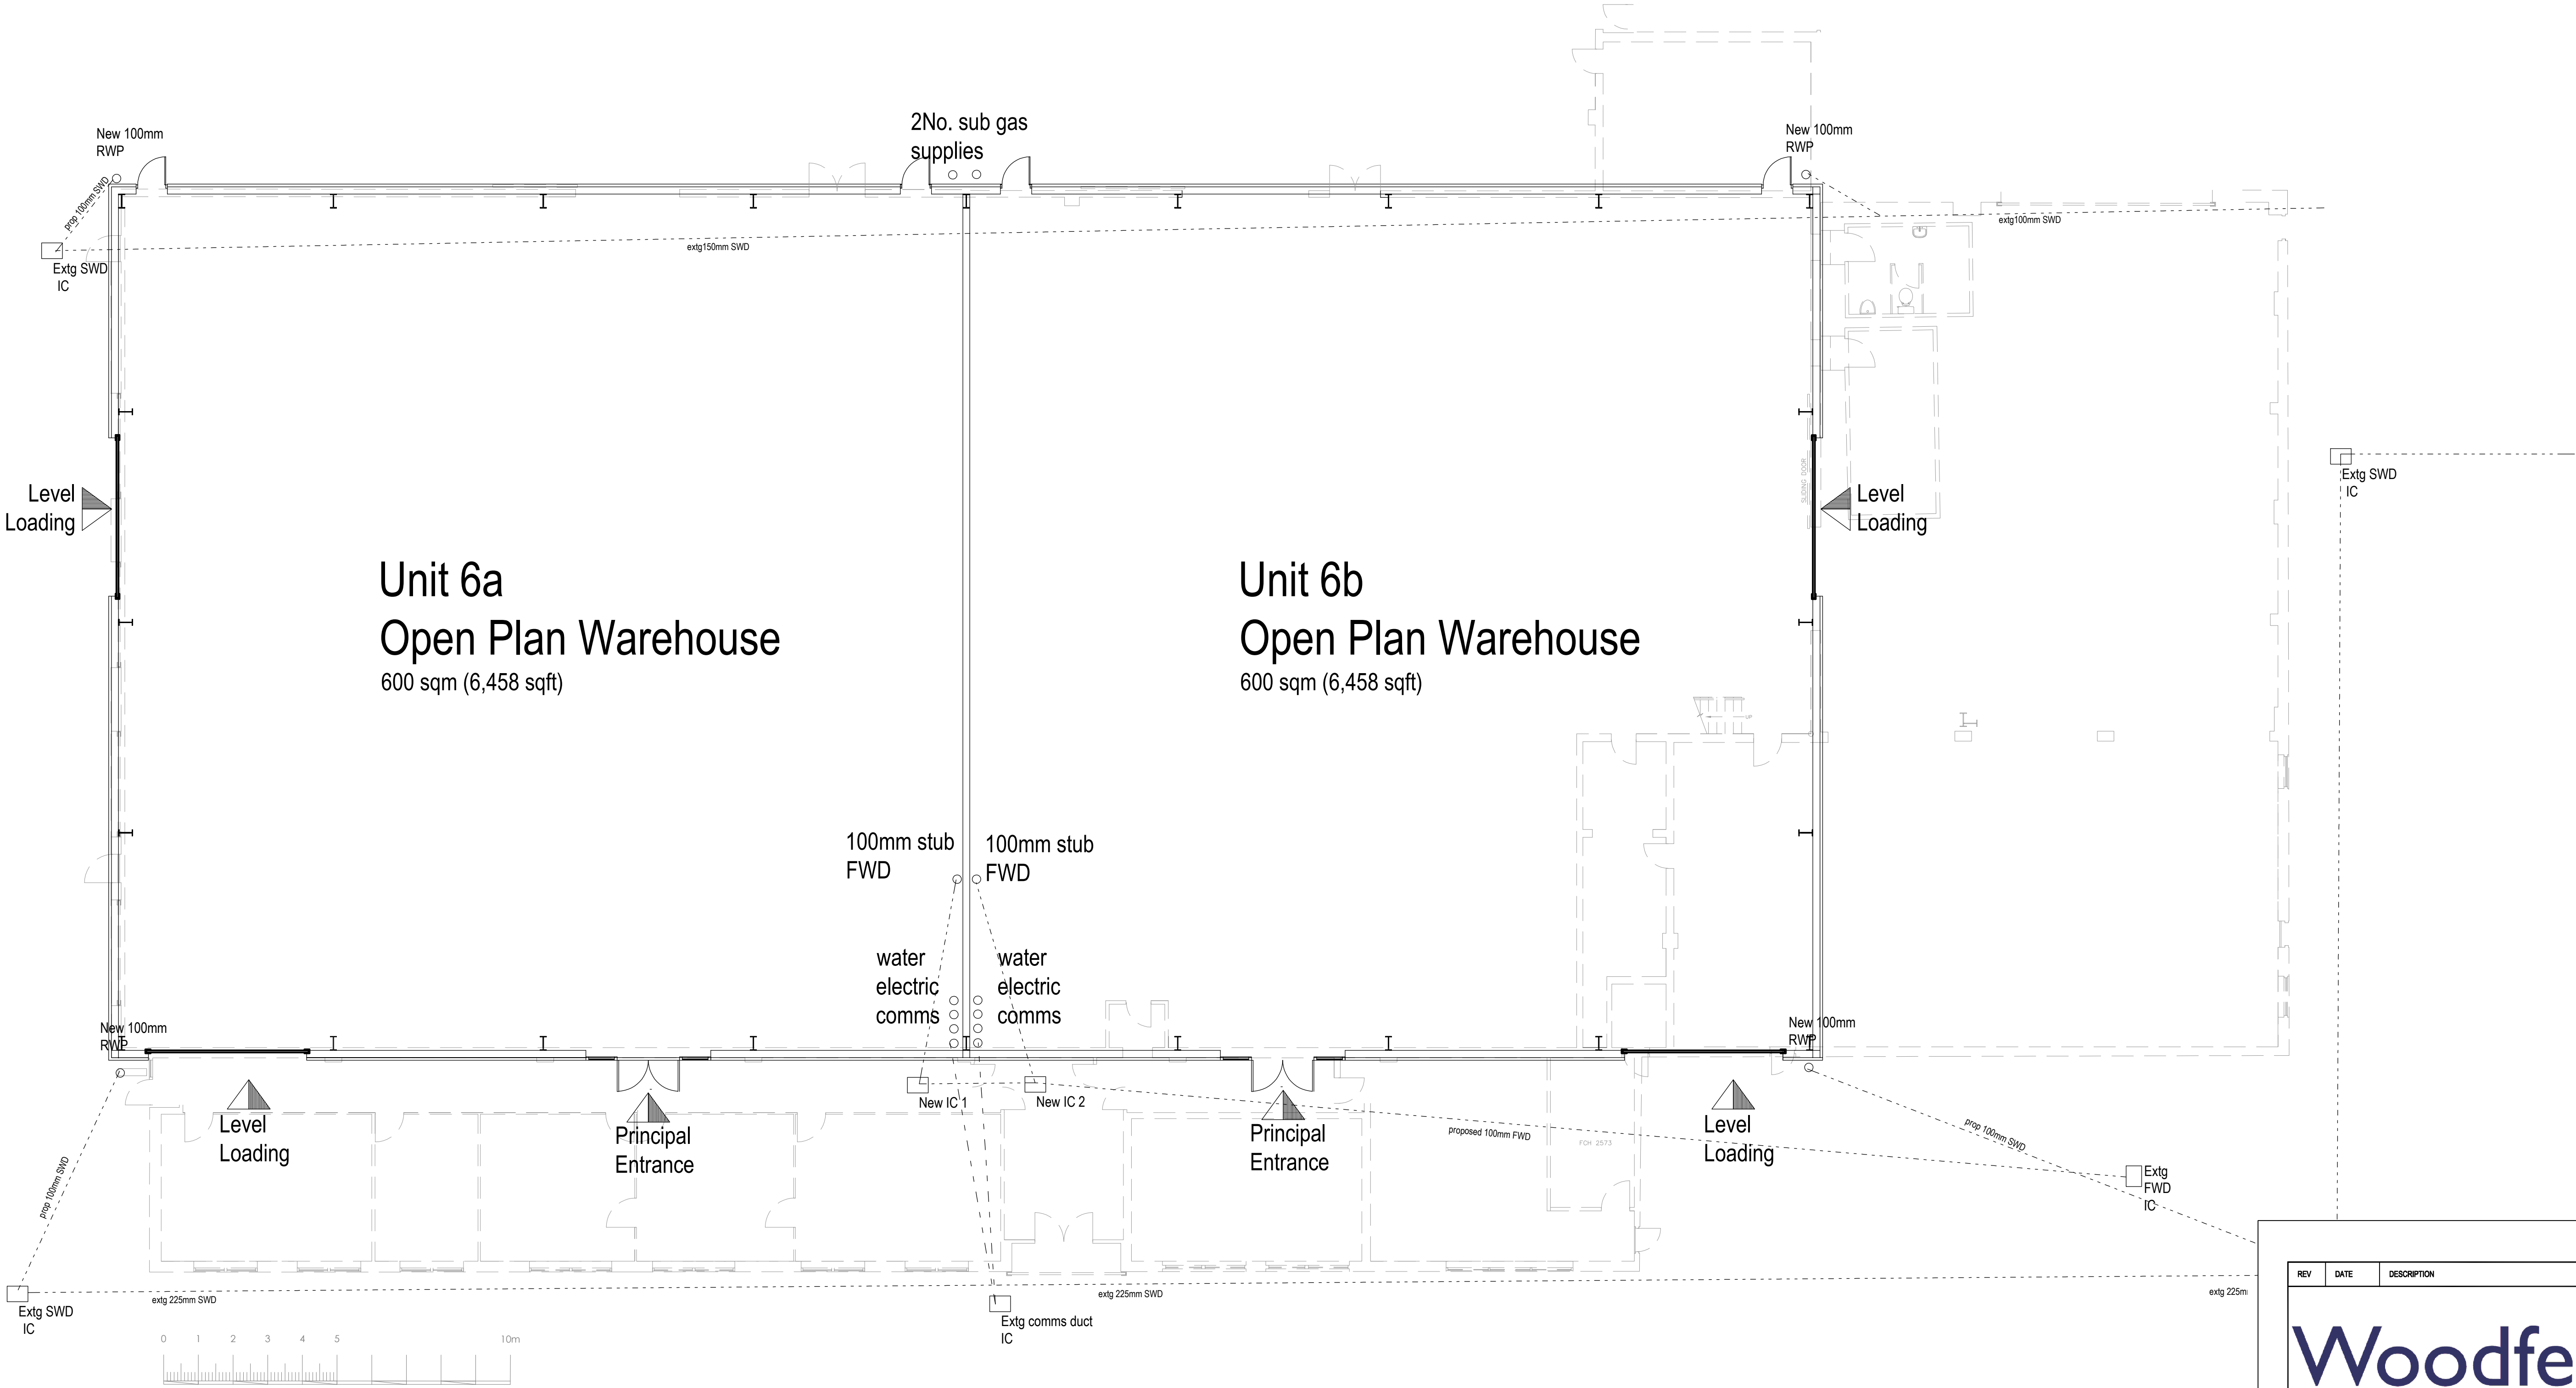

Unit 6

REV

DATE

DESCRIPTION

Woodfellows

building consultancy

PROJECT		CLIENT		
Unit 6, Wilson Road, Huyton Business Park, Huyton Liverpool, L36 6JF		Strang Investments (2007) Ltd c/o Peloton Ltd		
SUBJECT		DATE	SCALE	
Proposed Floor Layouts		March 2021	1:100 @ A1	
Job Number	DRAWING NR	REV	DRAWN	CHECKED
21-046	21-046/U6/04		WF	WF