


NOTE:
This drawing must not be reused, loaned or copied without the written consent of Woodfellows LLP. It is to be used for the project and location specified only.
All errors, omissions, discrepancies should be reported to the originator immediately.
All dimensions to be checked before site fabrication by the contractor, his sub-contractor or supplier.
Dimensions are given in millimetres unless otherwise stated.
Any deviation from the drawing to be reported to the originator immediately.

Unit 6

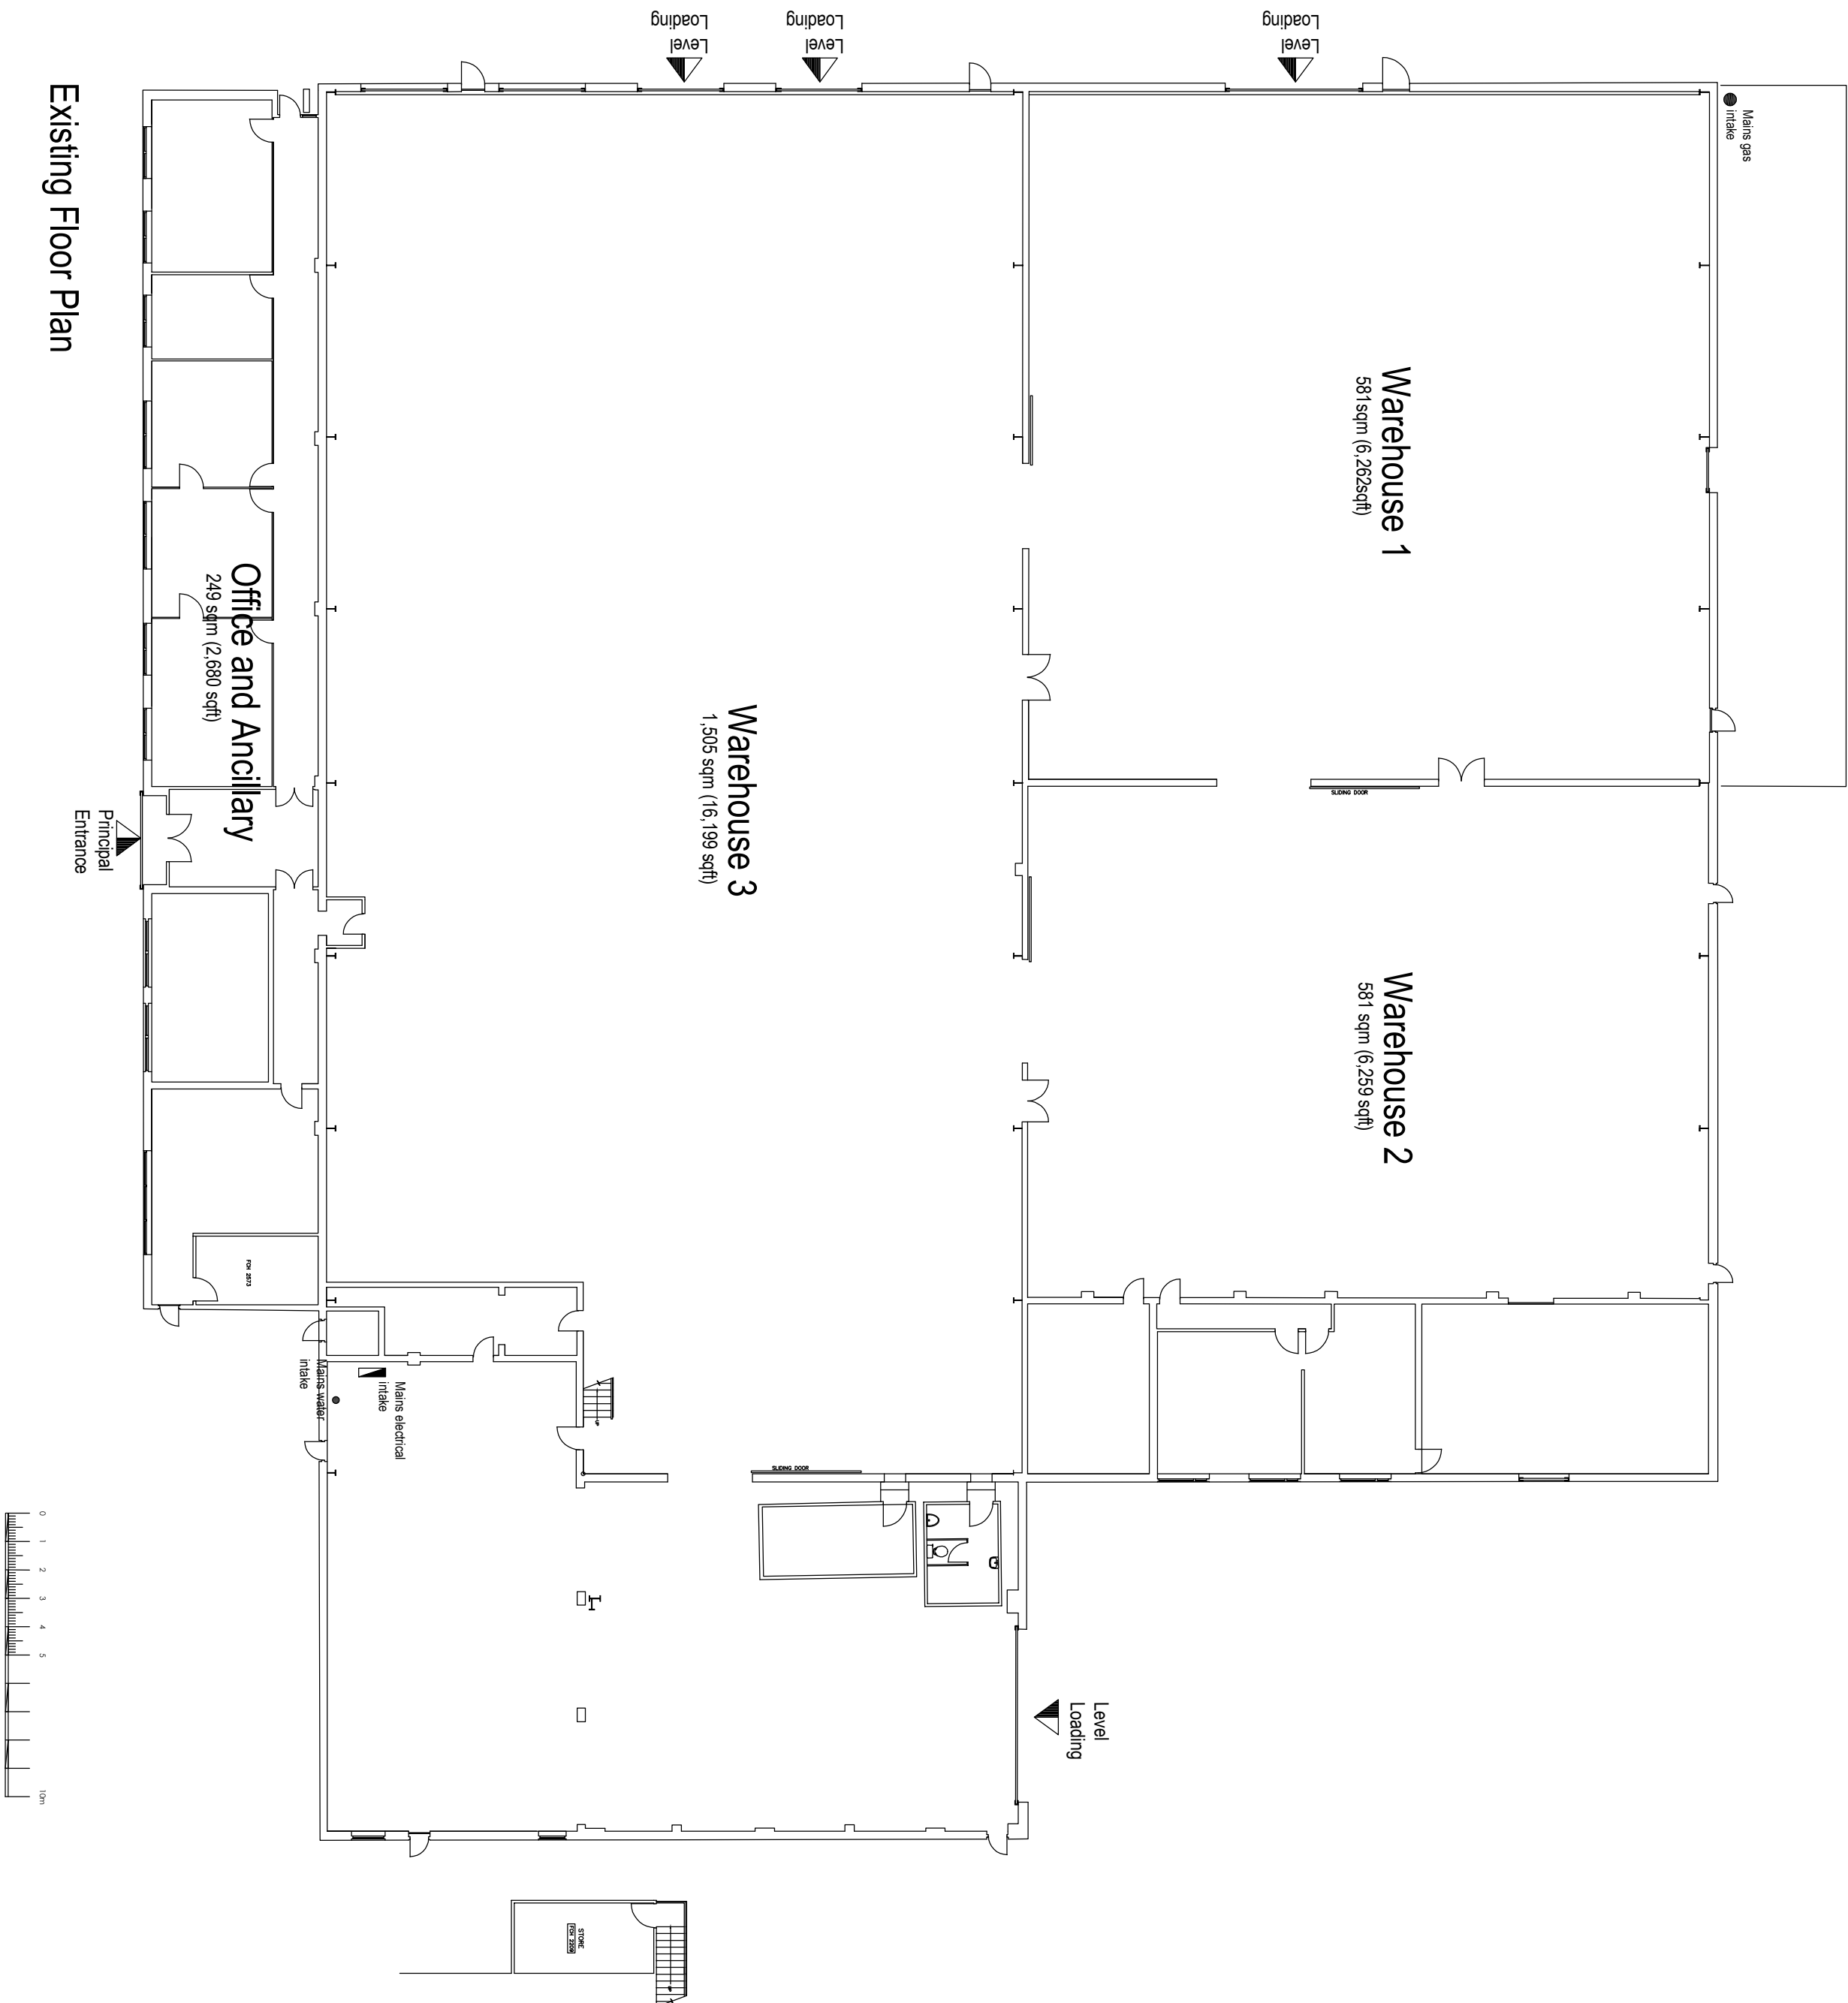

Existing Floor Plan

REV	DATE	DESCRIPTION
Woodfellows building consultancy		
PROJECT		CLIENT
Unit 6, Wilson Road, Huyton Business Park, Huyton Liverpool, L38 6JF		Strong Investments (2007) Ltd c/o Palden Ltd
SUBJECT		DATE
Existing Floor Layouts		March 2021
SCALE		1:200 @ A1
JOB Number		DRAWING NR
21-046		21-046U/0/02
REV		DRAWN
		WF
CHECKED		WF