


NOTE
This drawing must not be reissued, loaned or copied without the written consent of the originator Woodfellows LLP.
All errors, omissions, discrepancies should be reported to the originator immediately.
All dimensions to be checked before site fabrication by the contractor, his sub-contractor or supplier.
Do not scale plans - use figure or grid dimensions where given.
Any deviation from the drawing to be reported to the originator immediately.

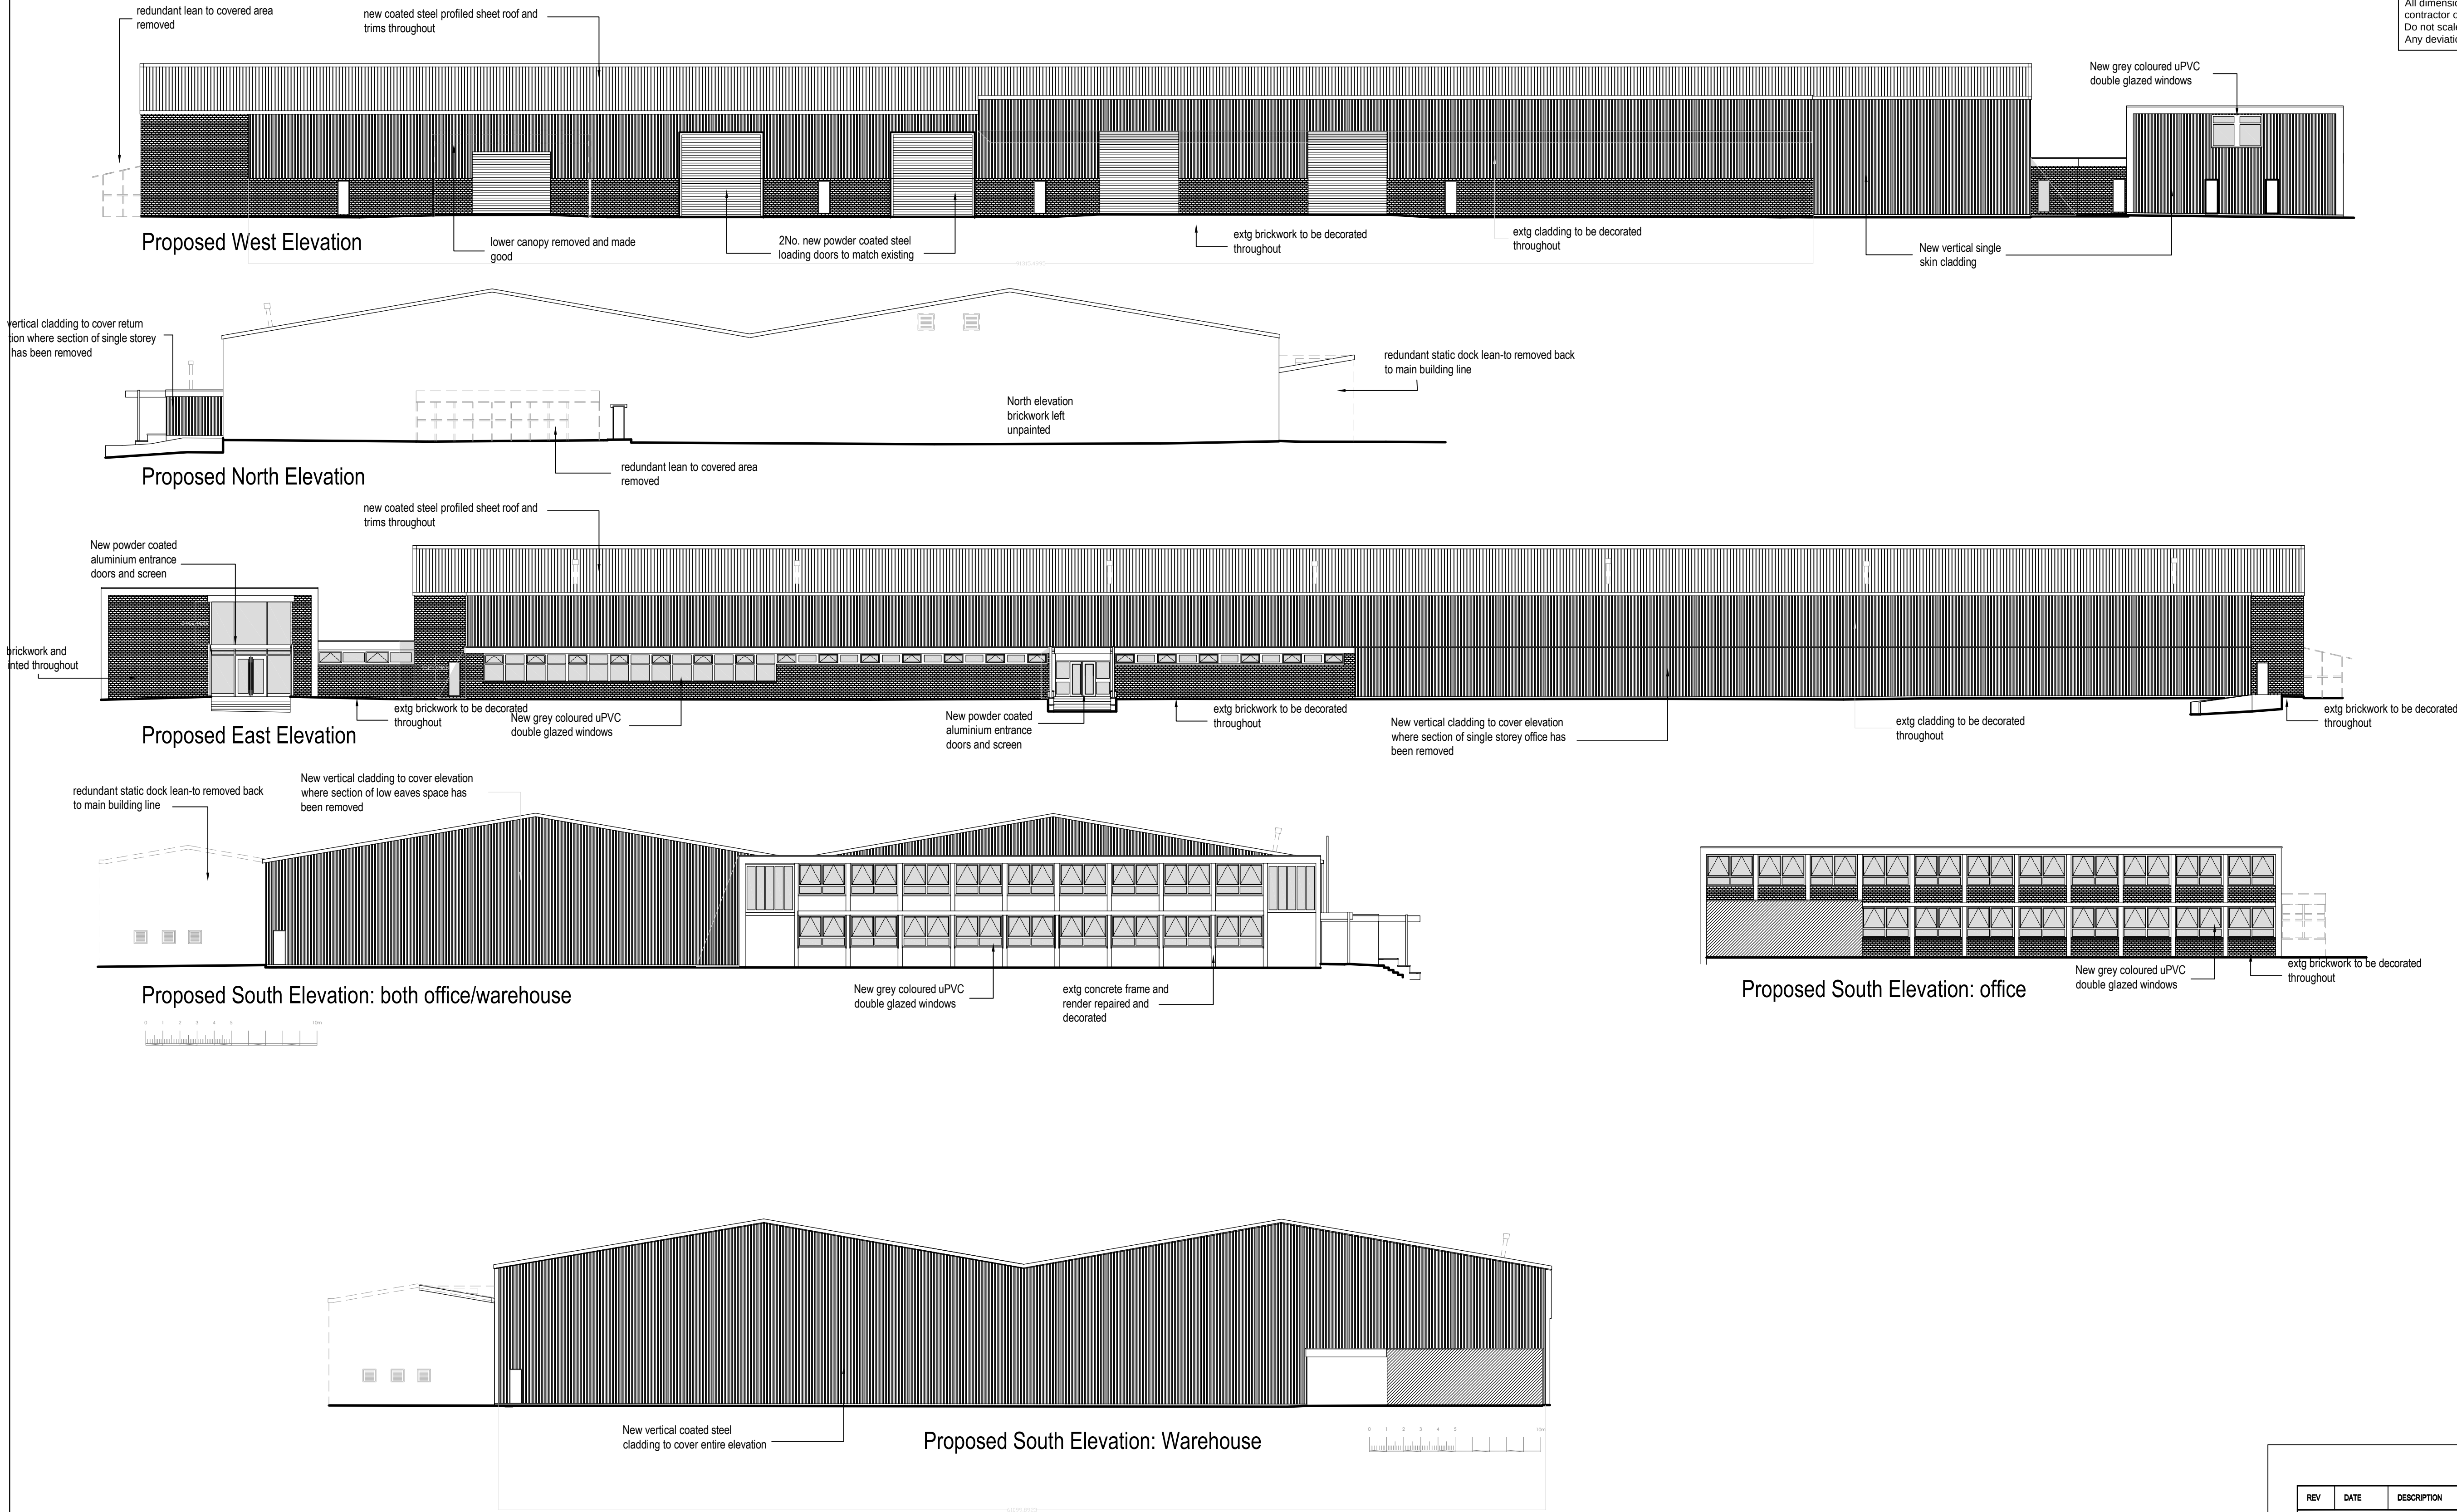

Unit 1

REV	DATE	DESCRIPTION
Woodfellows. building consultancy		
PROJECT Unit 1, Wilson Road, Huyton Business Park, Huyton Liverpool, L36 6JF		CLIENT Strang Investments (2007) Ltd c/o Peloton Ltd
SUBJECT Proposed Elevations		DATE March 2021
		SCALE 1:200 @ A1
Job Number 21-046	DRAWING NR 21-046/U1/03	REV WF
		DRAWN WF
		CHECKED WF