


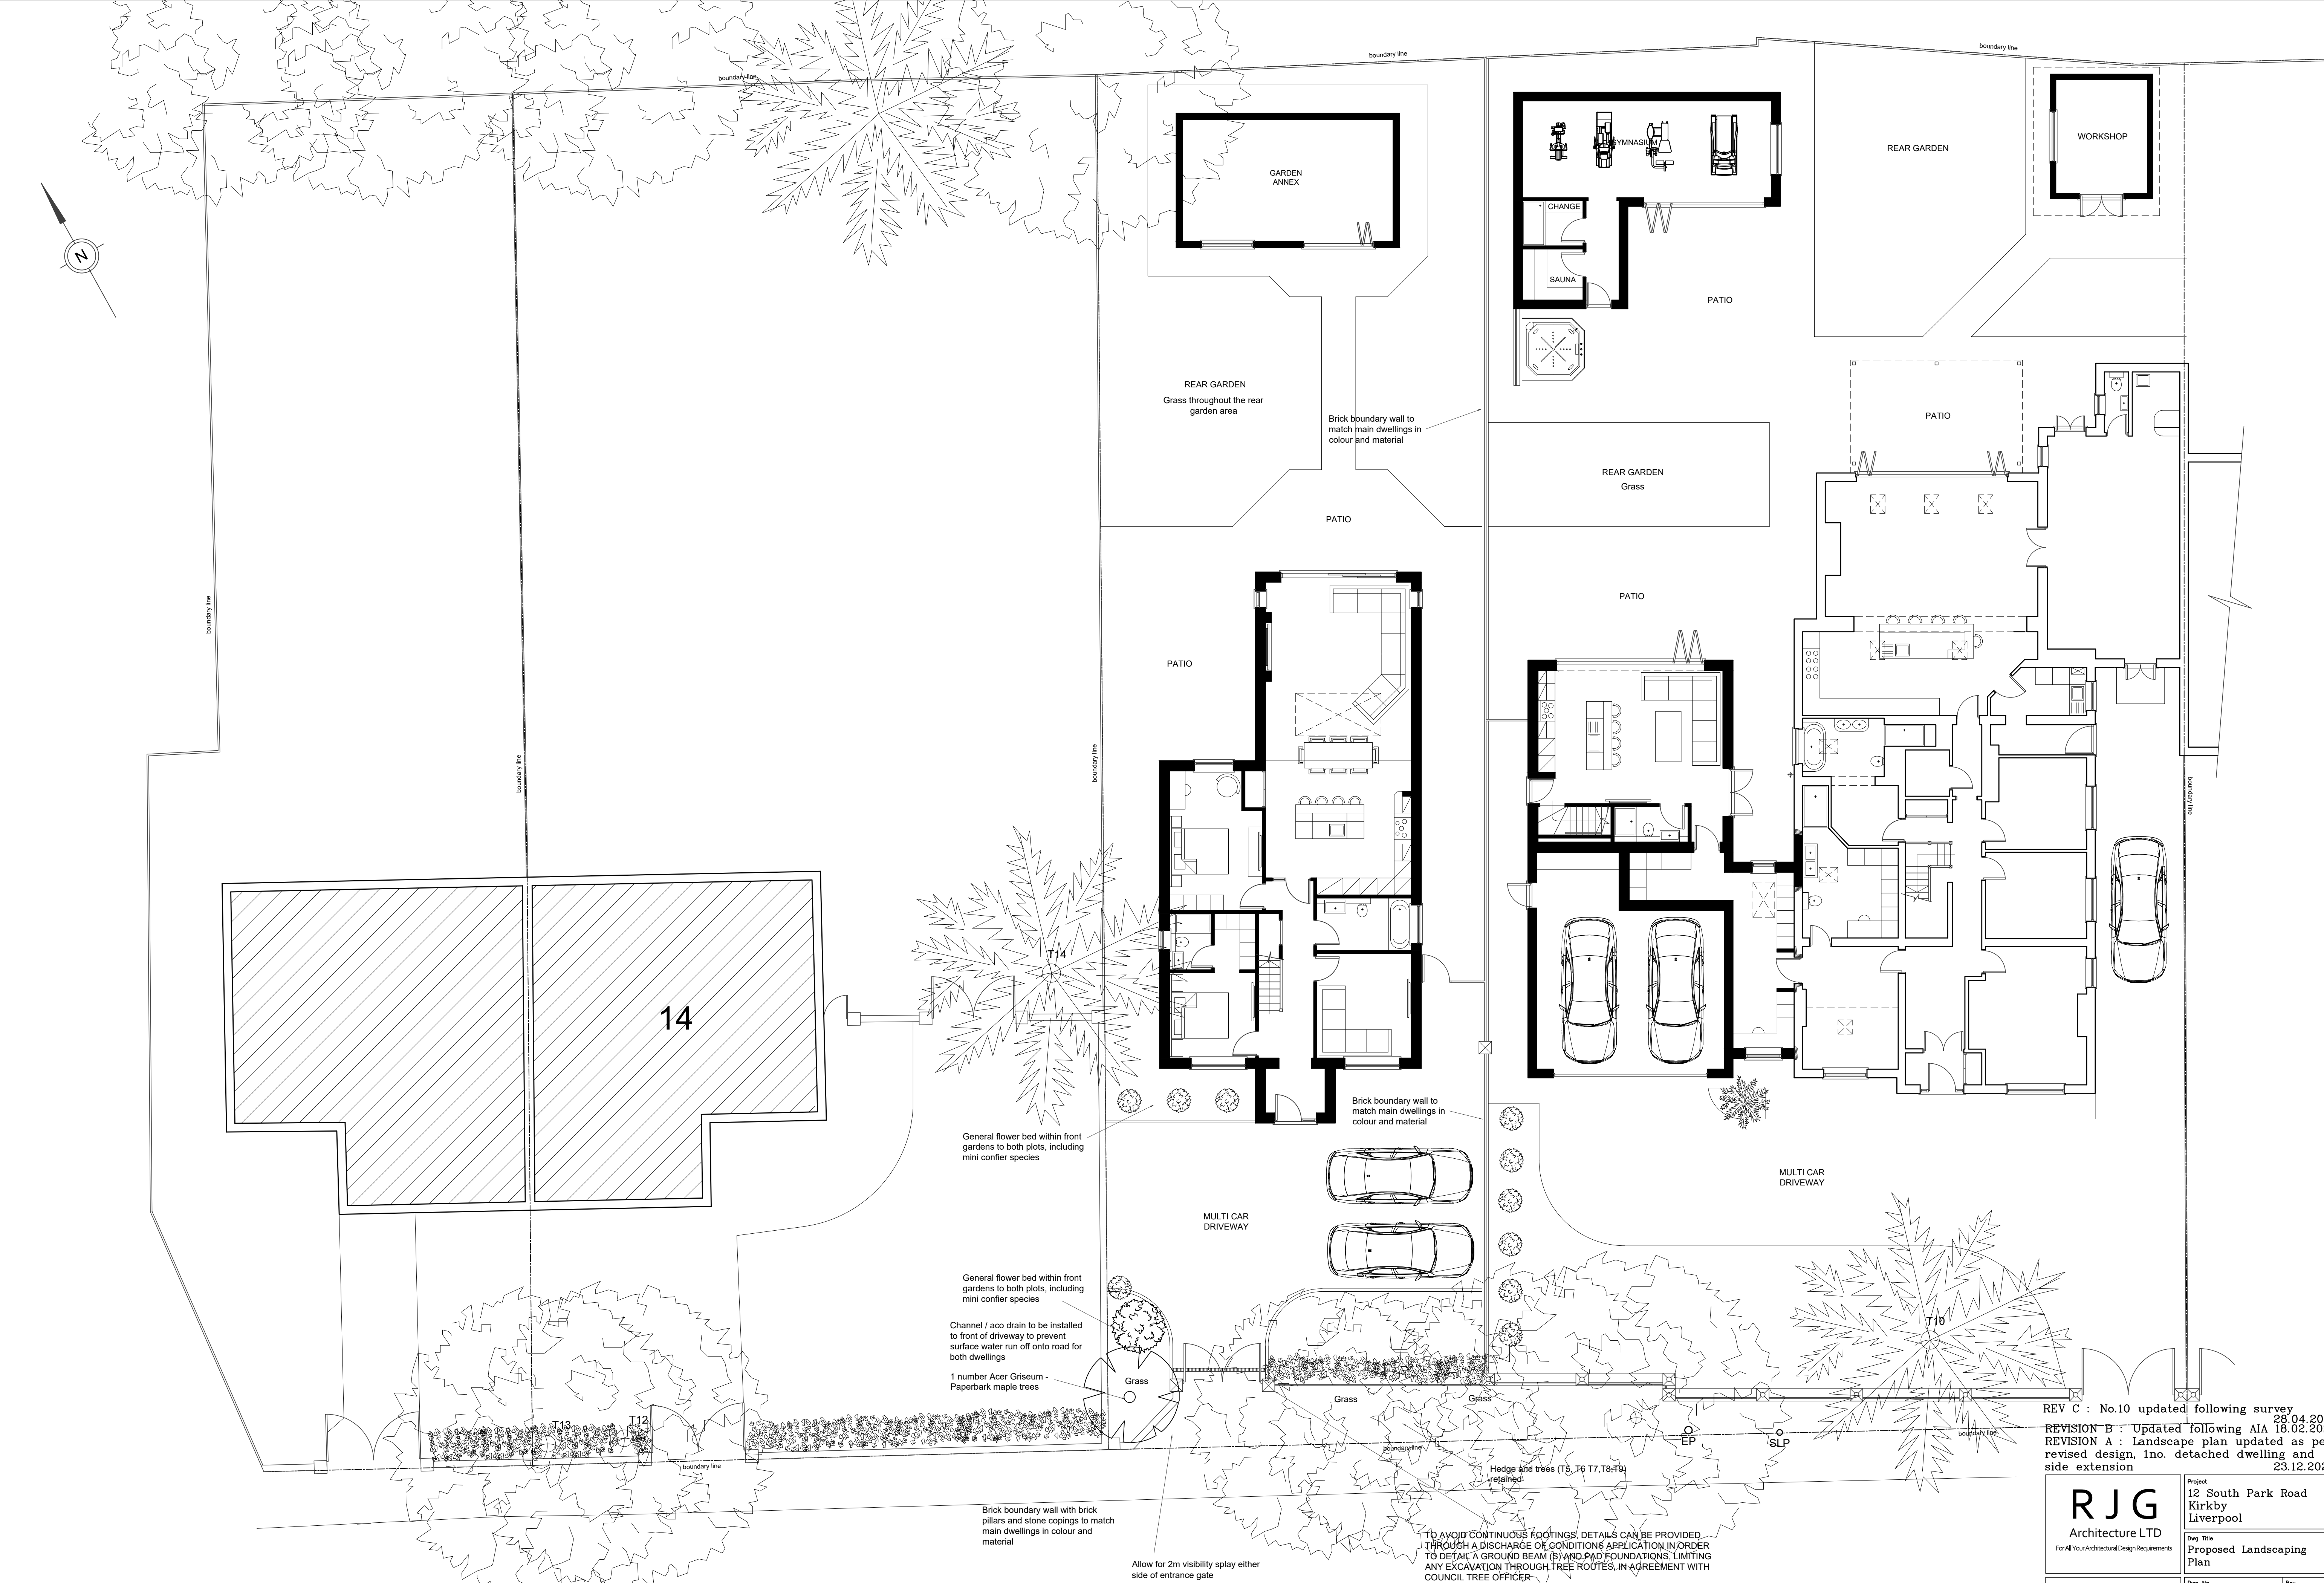

PROPOSED LANDSCAPING PLAN

1:100 scale bar 0 1 2 3 4 metres

REV C : No.10 updated following survey 28.04.2026
REVISION B : Updated following AIA 18.02.2026
REVISION A : Landscape plan updated as per revised design, Ino. detached dwelling and side extension 23.12.2025

RJG Architecture LTD For All Your Architectural Design Requirements		Project 12 South Park Road Kirkby Liverpool	
Dwg No 01737/SK/05		Rev C	
Tel : 07832 341 664 e-mail: info@rjgarchitecture.co.uk		Drawn by O.G	
1. Figure dimensions to be followed in preference to scale. 2. All dimensions to be checked on site. 3. This drawing remains the copyright of the architect and may not be copied without prior consent.		Scale 1:100 Date Jul '23	