


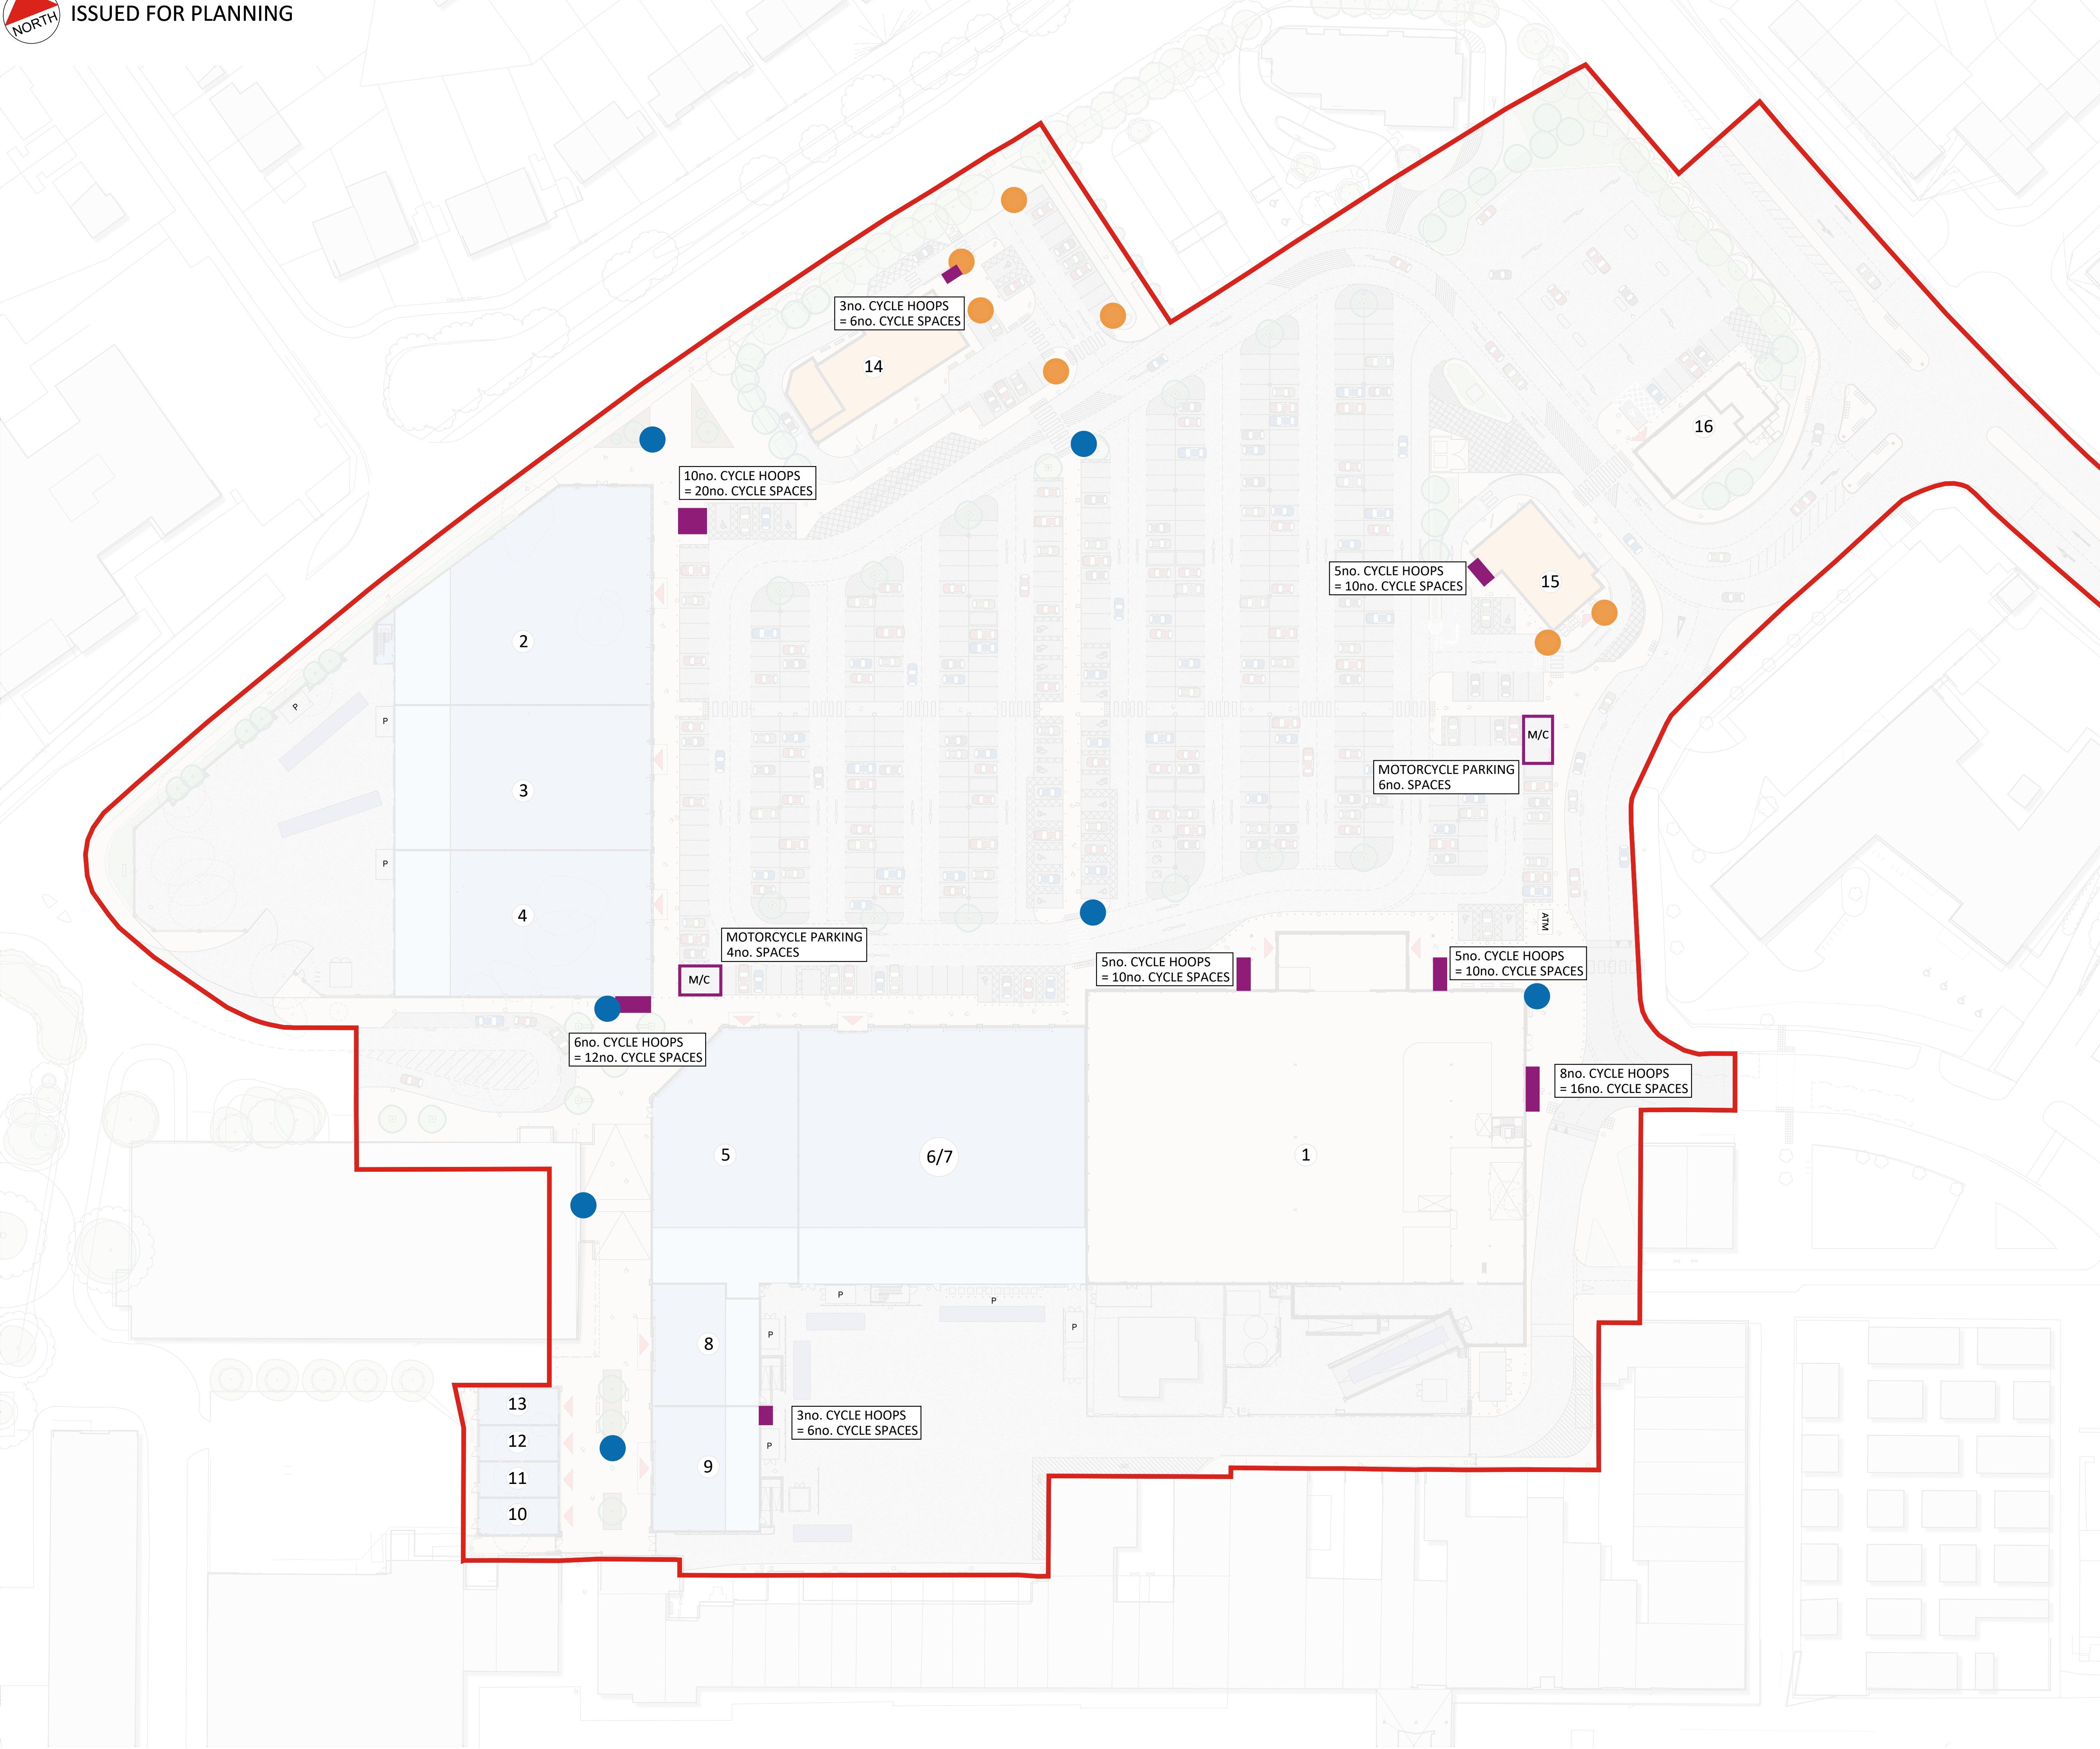

NOTES

This drawing to be read in accordance with the specification/Bills of Quantities and related drawings.

No Dimensions to be scaled from this drawing. All stated dimensions to be verified on site and the Architect notified of any discrepancies.

0 100

Scale bar 100mm at 1:1

NOTES

- Landscaping is indicative only and to be agreed by Landscape Architect. Refer to latest Landscape Architects drawings for accurate detailed Landscape scheme
- Highways arrangement shown on our drawings is indicative only. Latest Highways design and detailed highways design is subject to agreement between Highways Authority and Highways Consultant
- Existing levels have been taken from Ordnance Survey and Topographical Survey information by others
- Proposed levels and FFLs to be confirmed by Structural and Civil Engineer and to be agreed with client. Proposed levels subject to change following any remediation work carried out to the site after our drawings have been issued in which instance we advise a revised Topographical Survey is carried out.

LEGEND

SITE BOUNDARY

TOTAL PUBLIC:-
45no. CYCLE HOOPS
= 90no. CYCLE SPACES
Stainless steel Sheffield hoops
- 715 x 48 x 1050mm *,
supplied by Logic Street & Park
Furniture. (Or equal approved)
(750mm height from ground
level)

TOTAL PUBLIC:-
10no. MOTOR CYCLE HOOPS
= 10no. MOTOR CYCLE SPACES
Stainless steel Sheffield hoops
- 715 x 48 x 1050mm *,
supplied by Logic Street & Park
Furniture. (Or equal approved)
(600mm height from ground
level)

BIN TYPE A - 7no.
Glasdon Bullseye black bins with
Tenant supplied logo/signage:
• Unit 14: KFC
• Unit 15: Taco Bell
Supplied by Glasdon UK Ltd

BIN TYPE B - 7no.
Derby Double Stainless Steel recycling
bin supplied by Broxap.
(Or equal approved)

Management of customer litter -
The site is to be machine swept in the mornings 7 days
per week with ongoing litter picking throughout the
day, hours dependant upon trading patterns of
retailers.

* Final sizes may vary to suit manufacturers details

All items fixed/cast into foundations below ground
finishes to manufacturers details

A	09.04.21	BIN OUTSIDE UNIT 11 RELOCATED ONTO MSCP PEDESTRIAN RAMP AND 2 NO. BENCHES OUTSIDE UNIT 10 OMITTED. MSCP RAMP UPDATED TO SUIT CLIENT REQUIREMENTS	GD
REV.	DATE	NOTE	IN

Project

KIRKBY SHOPPING CENTRE
KIRKBY

Title
PROPOSED SITE LITTER BIN AND
CYCLE/MOTORCYCLE
PARKING LAYOUT

Scale 1:500 @ A1	Date FEBRUARY 2021
Drawn DMH	Checked AG
Drawing Number 7563_V2_P721	Revision A

Saunders
Architecture+Urban Design