


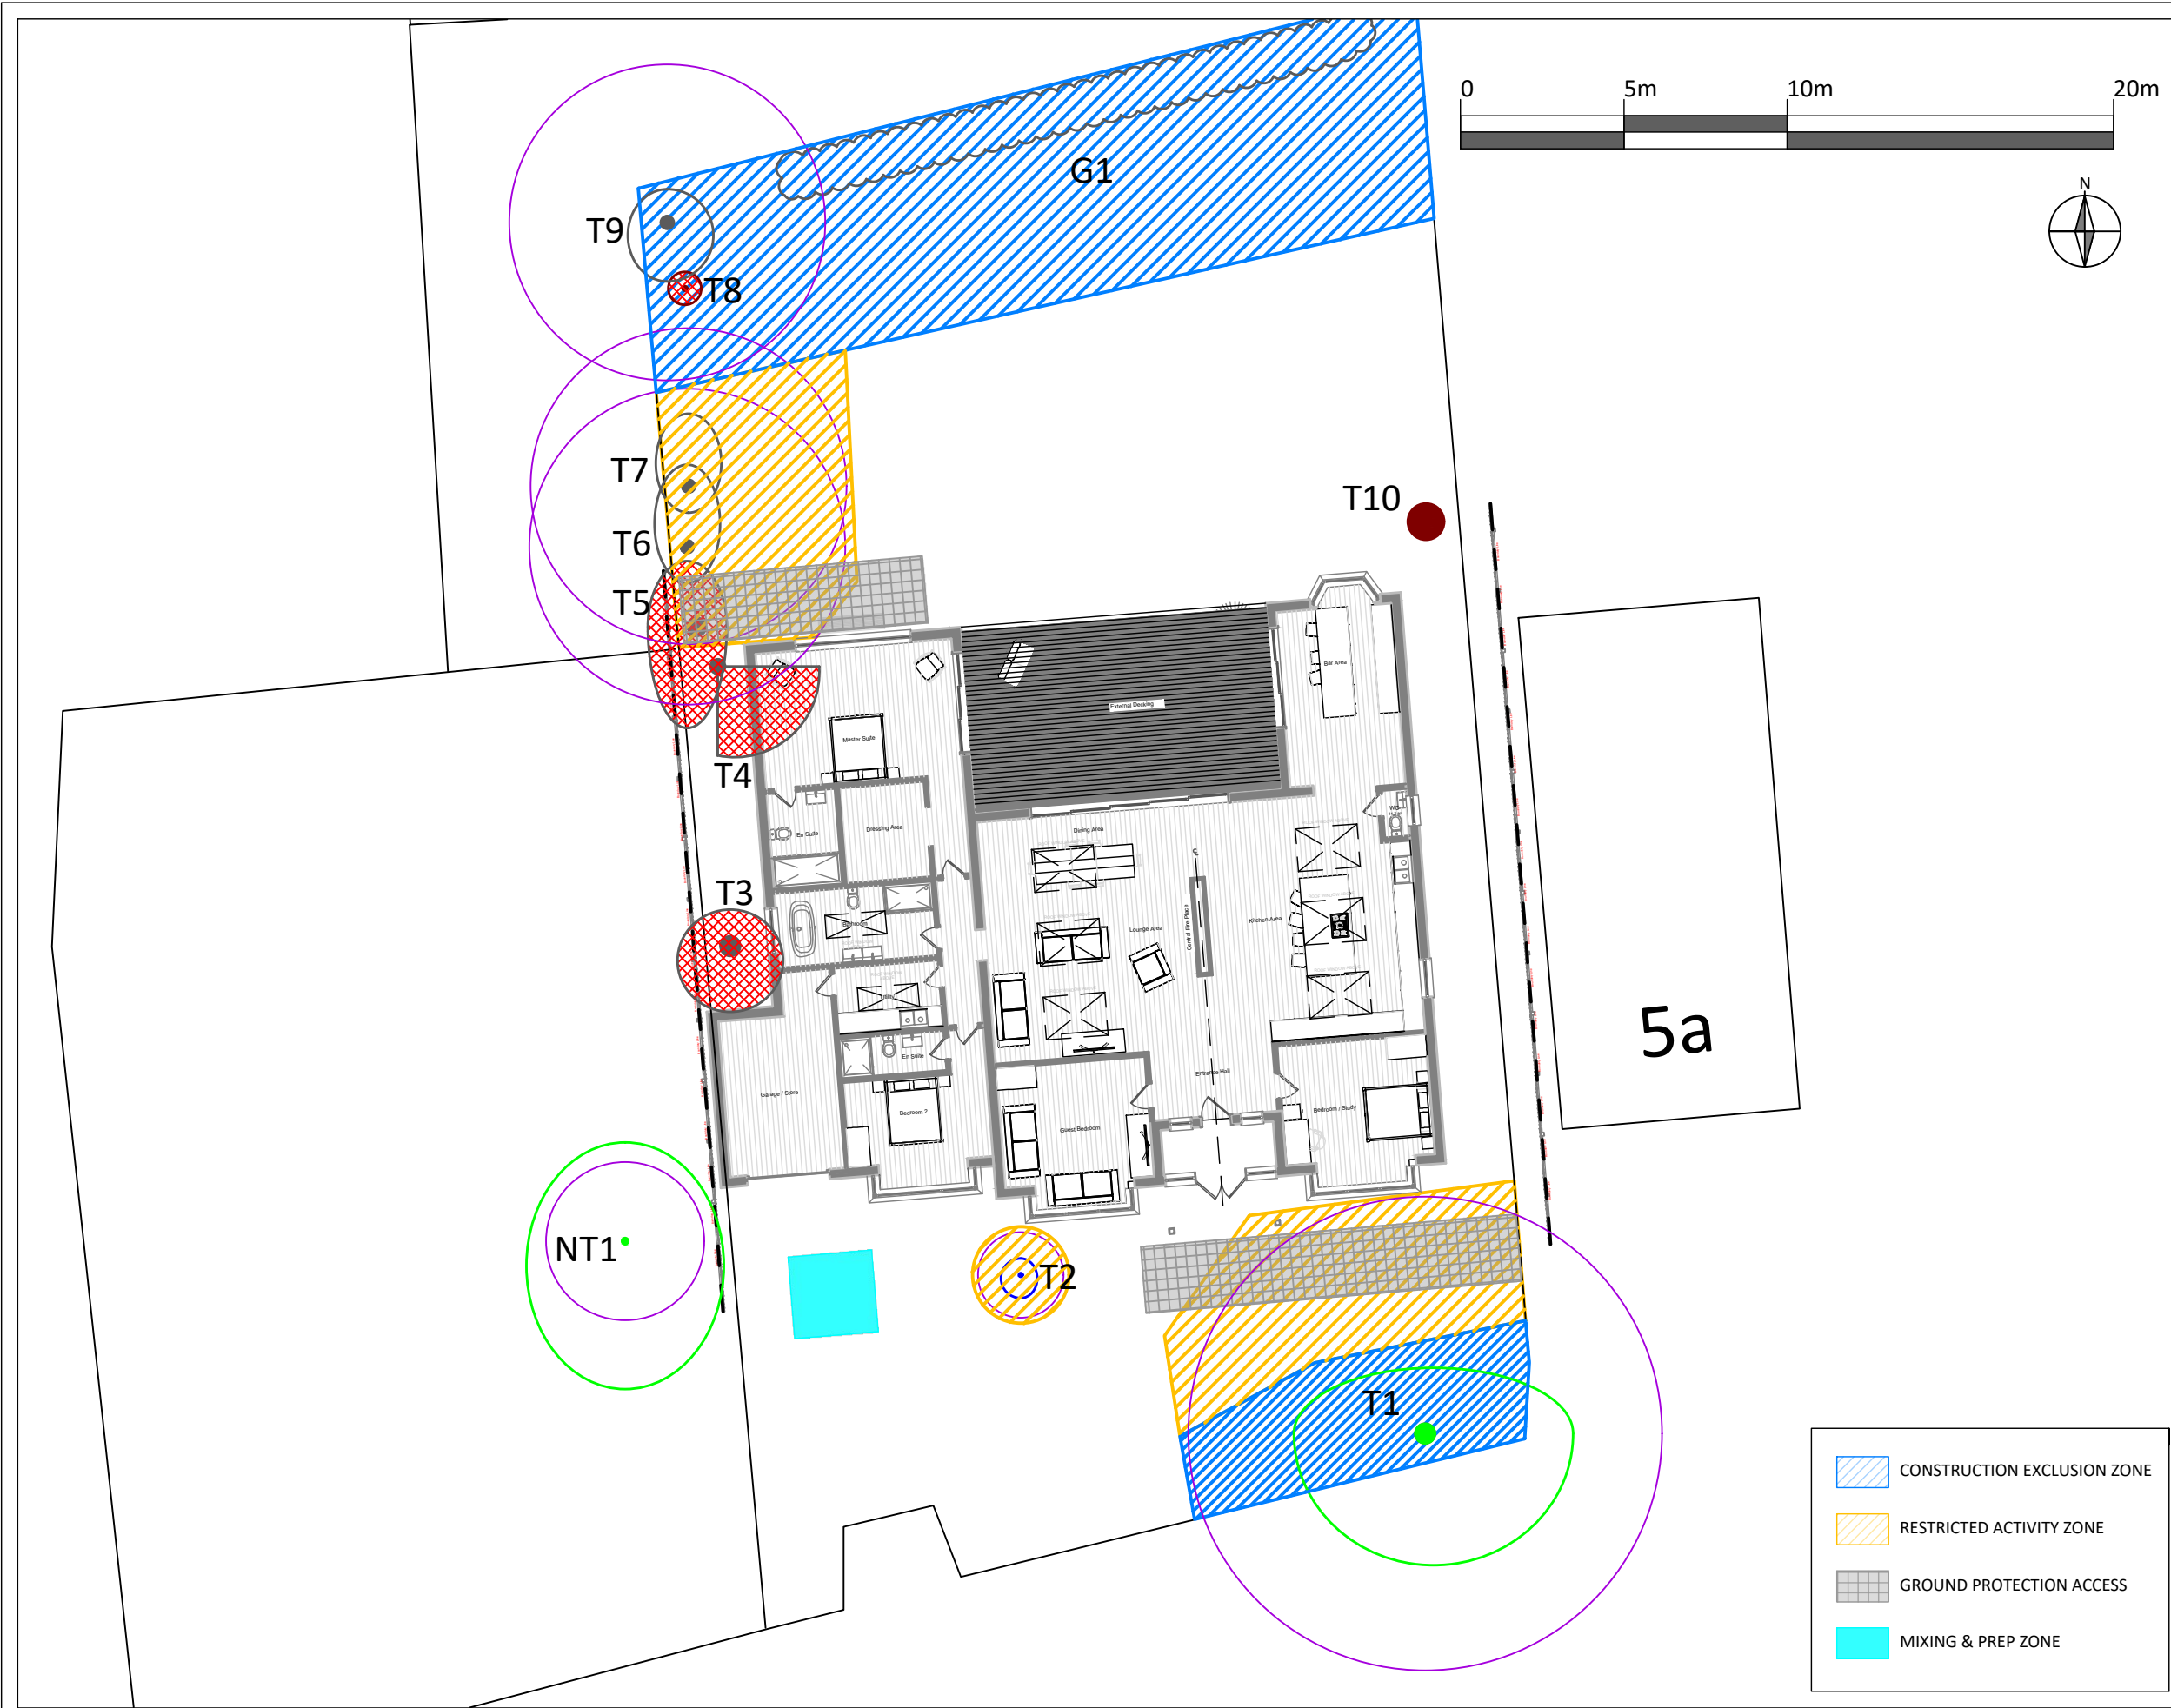

9 Chaloner Grove, Liverpool L10 0PT
www.iros-uk.com
0151 280 1175

LEGEND

Root Protection Area
Canopy Spread
Tree Number
Tree Category

TREE CATEGORY A
TREE CATEGORY B
TREE CATEGORY C
TREE CATEGORY U
ROOT PROTECTION AREA
TREE REMOVAL

NOTES

The original of this drawing is produced in colour; a monochrome copy should not be relied upon as trees are categorised using a colour code.

Canopy spread (N, S, E, W) is approximate. Stem diameter (DBH) is taken at 1.5m above ground level, whether of single or multi-stem trees. Stem diameter is functional to determine the extent of the Root Protection Area (RPA).

TITLE:	TREE PROTECTION PLAN
PROJECT:	5 MILL LANE
DATE:	24-05-2021
DRAWN BY:	AM
APPROVED BY:	DE
SCALE:	1:200@A3
DWG NUMBER:	21-026
REVISION:	A

CONSTRUCTION EXCLUSION ZONE
RESTRICTED ACTIVITY ZONE
GROUND PROTECTION ACCESS
MIXING & PREP ZONE