


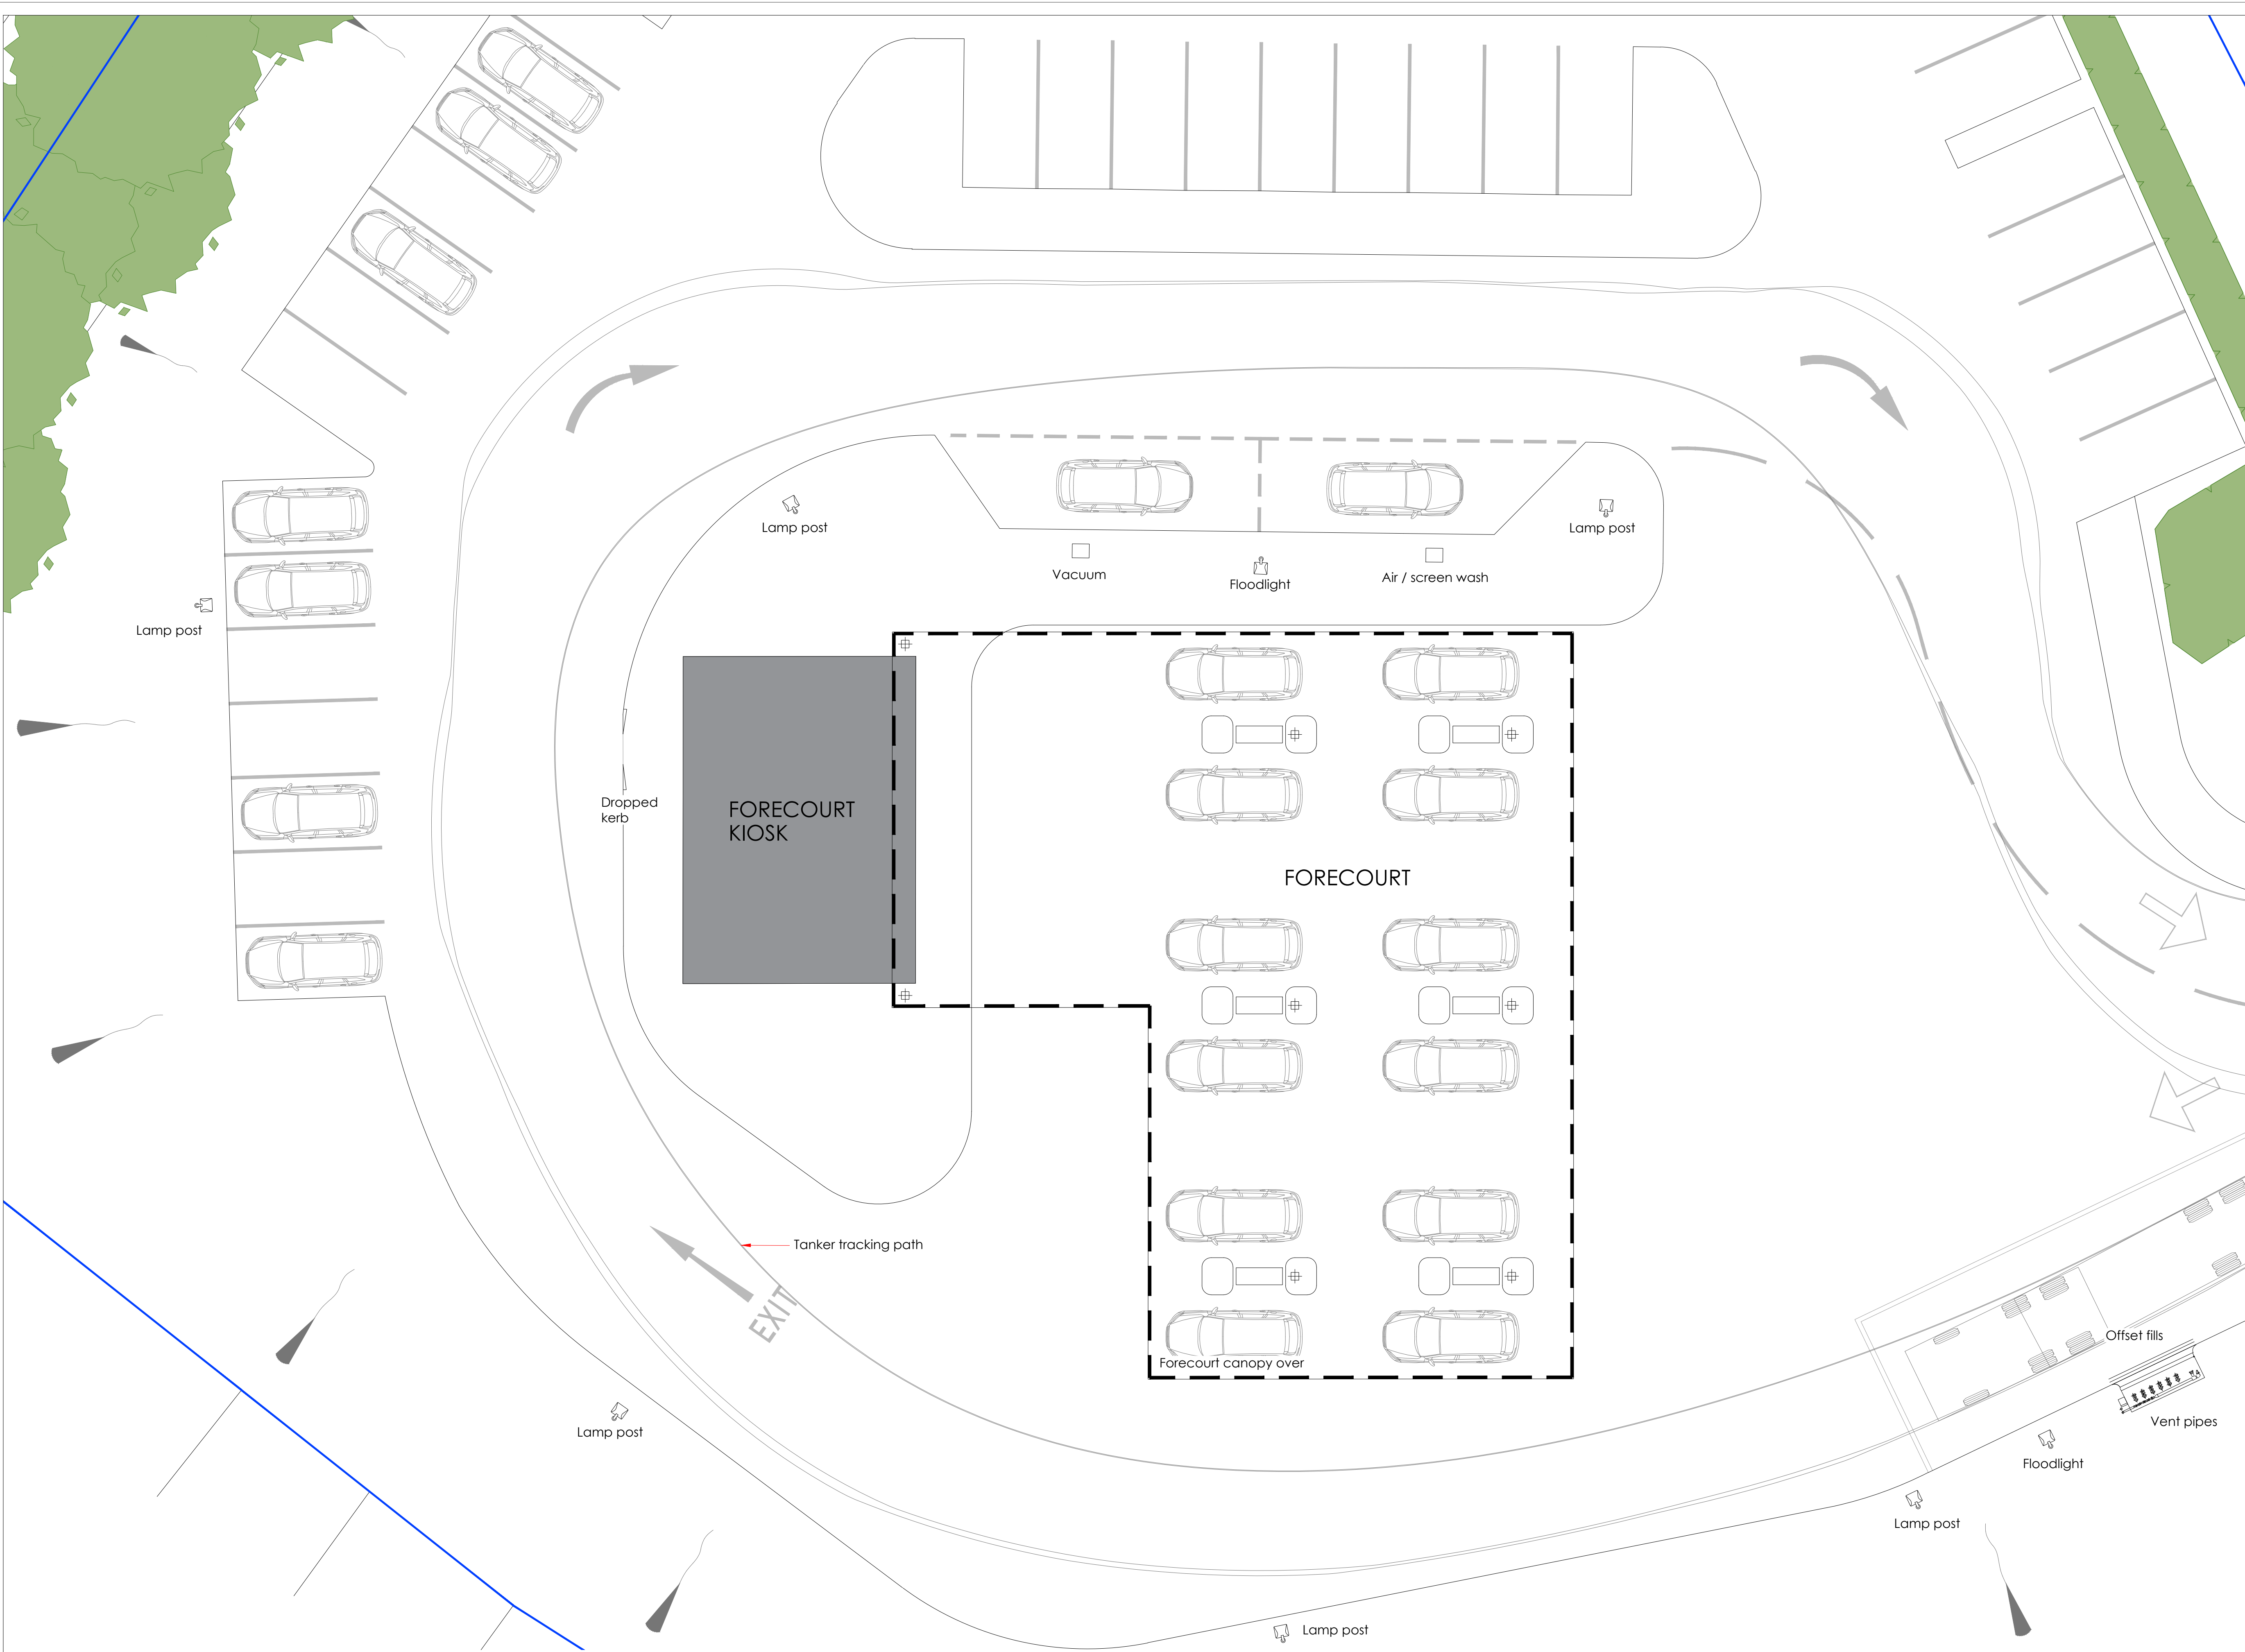

EXISTING SITE LAYOUT

| REVISIONS:   |      |      |
|---|------|------|
| REV   | NOTE | DATE |
|   |      |      |
| NOTES:   |      |      |
| <p>Adcock Associates have prepared this drawing for the sole and specific use of the client and are not responsible for any use of its contents by others.</p> <p>Hard copy prints may not scale accurately. All levels are in metres and dimensions in millimeters unless specified otherwise. To be read in conjunction with all other relevant drawings and specifications.</p> <p>It must not be used for land transfer purposes and not for construction purpose.</p> <p>The shape and size of the site has been taken from existing drawings prepared by others, accuracy and physical boundaries have not been authenticated.</p> <p><b>Local Planning Authority:</b><br/>Knowsley Metropolitan Borough Council</p> |      |      |

**PLANNING APPLICATION PRESCOT 2022**

**CLIENT:** H&B HAMLEE BUILD LTD

**PROJECT:** FORMATION OF JET WASH BAY

**ADDRESS:** TESCO PRESCOT PETROL STATION  
CABLES RETAIL PARK  
STELEY WAY, PRESCOT  
MERSEYSIDE, L34 5NQ

**TITLE:** EXISTING SITE LAYOUT

**SCALE:** 1:100 @ A1

**JOB NO:** 22931-06

**DRAWN DATE:** 25/10/2022

**DWG NO:** PA02

**CHECKED DATE:**

**REVISION DATE:**

**RETAIL ROADSIDE DESIGN AND PLANNING**

**ADCOCK ASSOCIATES**

**ASSOCIATES**