


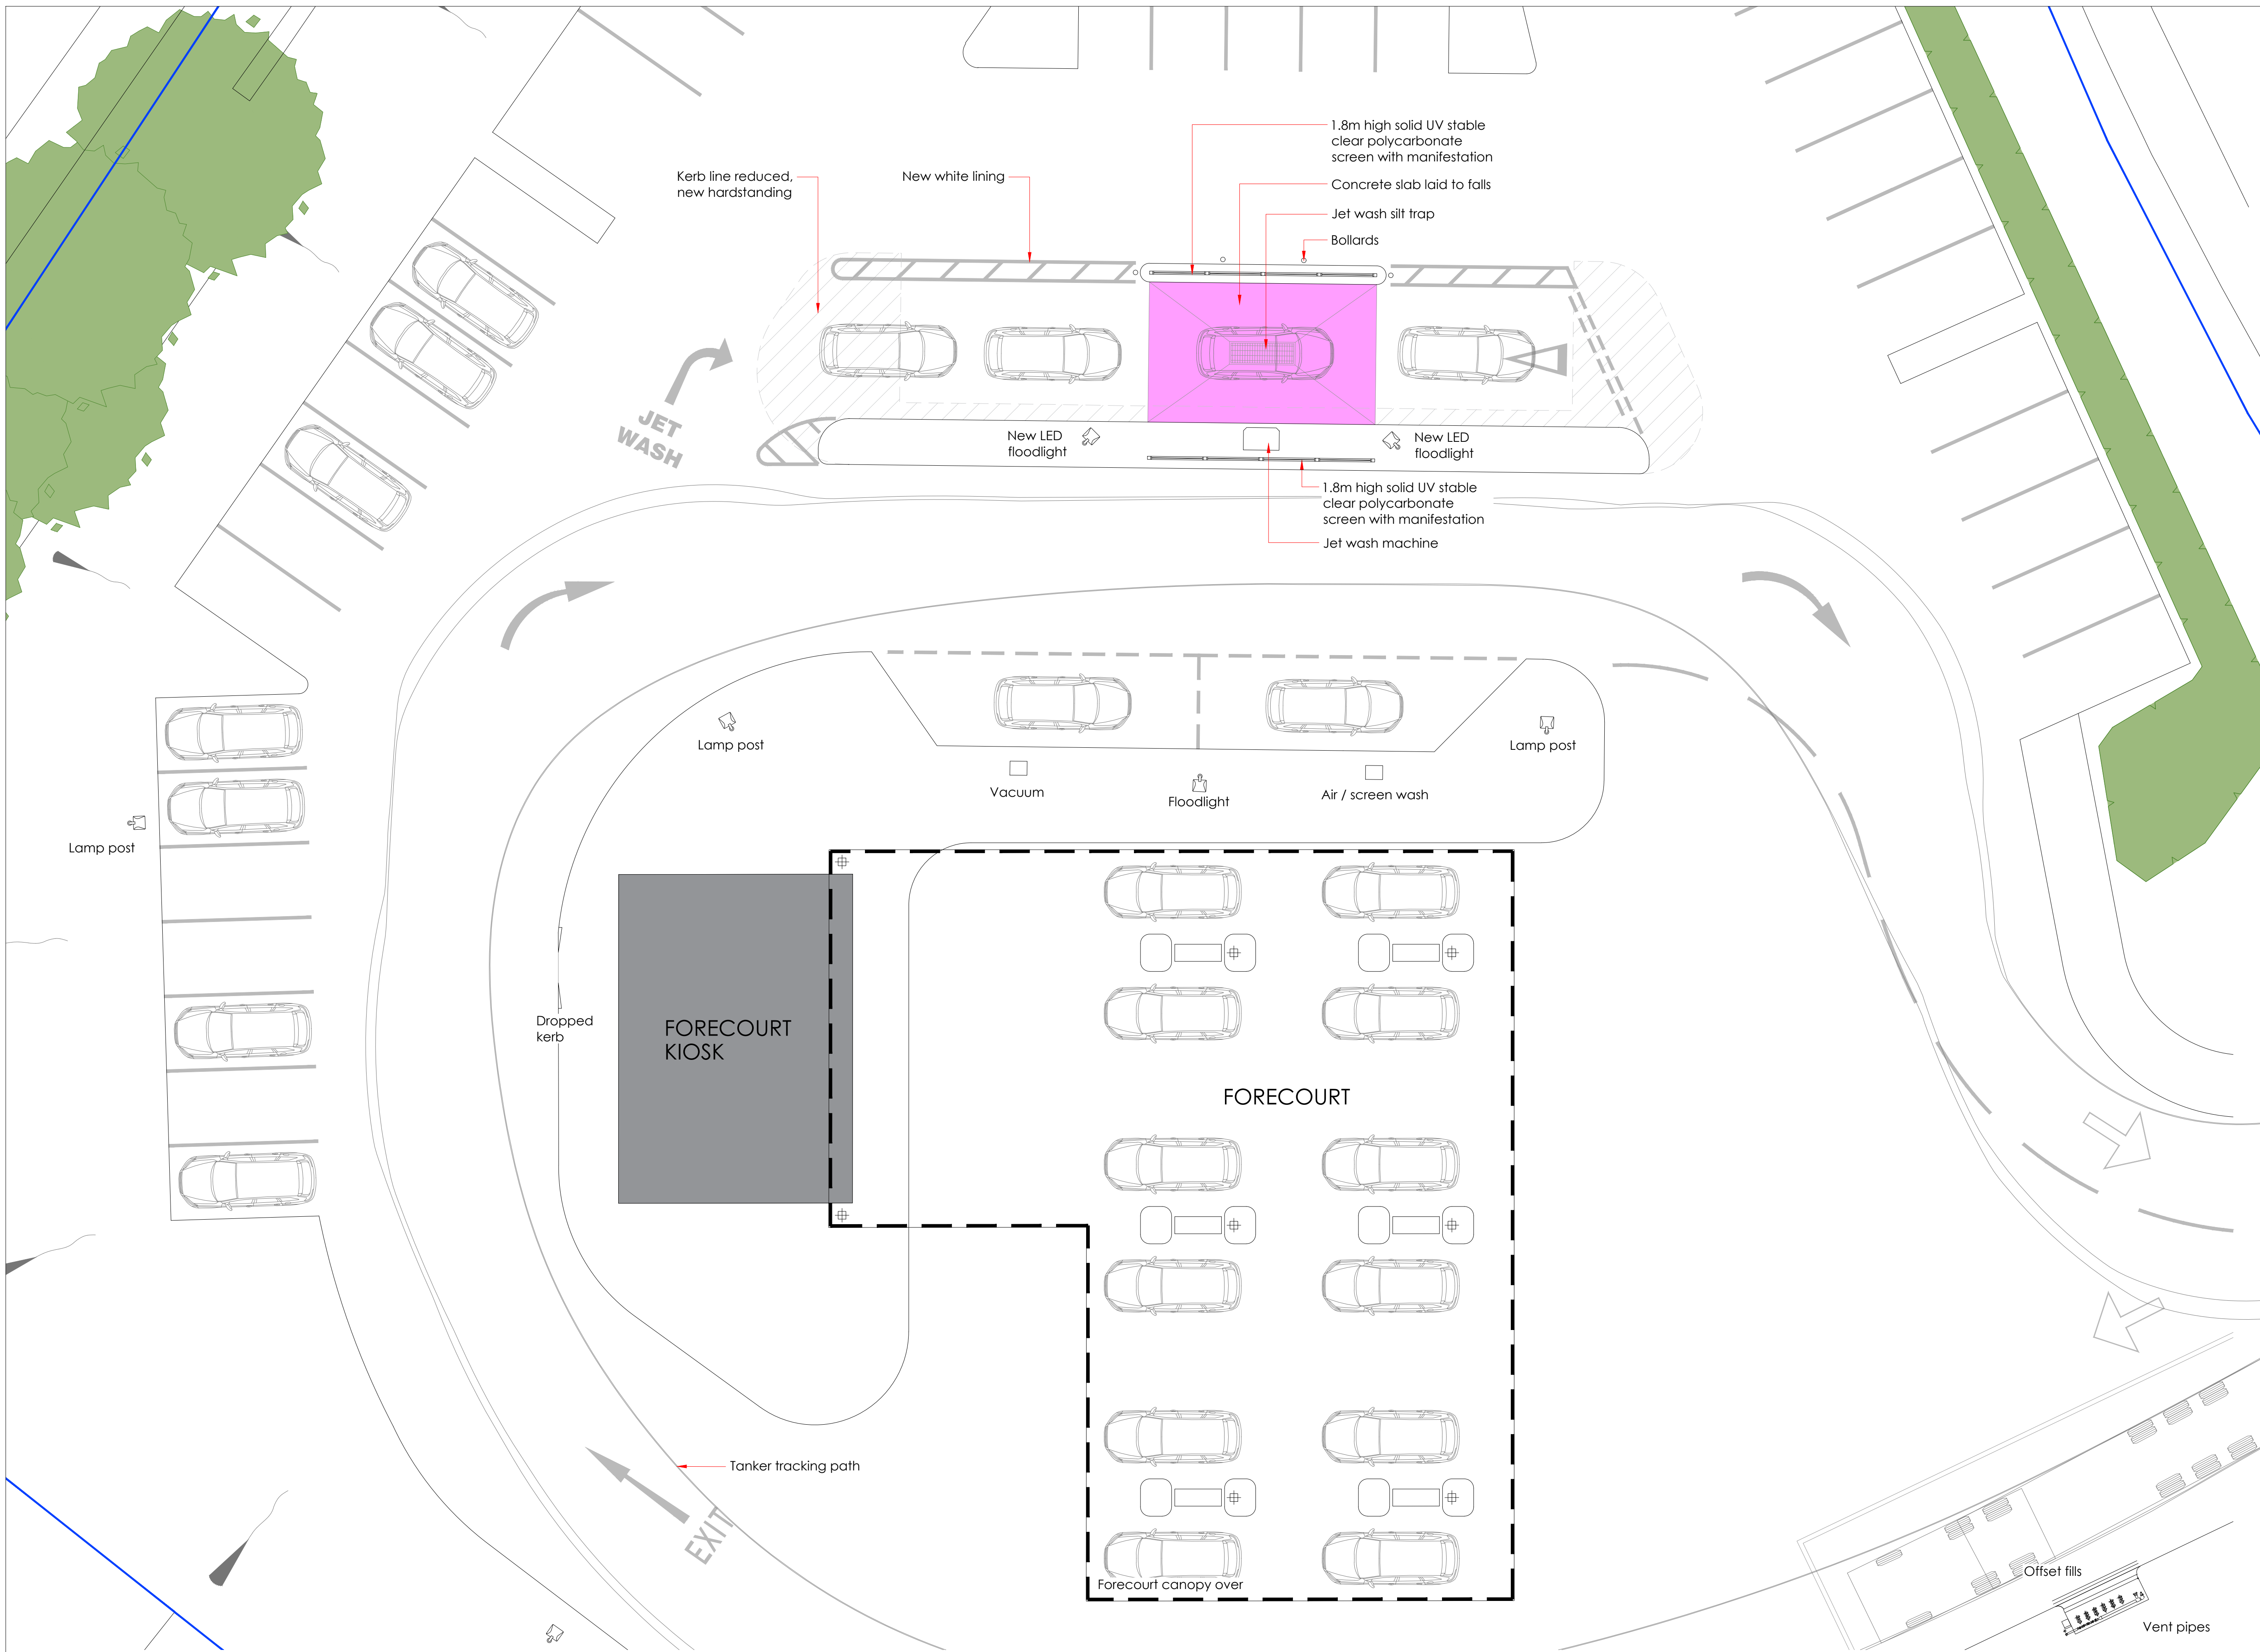

PROPOSED SITE LAYOUT

REV

NOTE

DATE

a	Solid acoustic PVC screens	Jan '23
b	Jet wash relocated	Apr '23

NOTES:

Adcock Associates have prepared this drawing for the sole and specific use of the client and are not responsible for any use of its contents by others.
Hard copy prints may not scale accurately. All levels are in metres and dimensions in millimeters unless specified otherwise. To be read in conjunction with all other relevant drawings and specifications.
It must not be used for land transfer purposes and not for construction purpose.
The shape and size of the site has been taken from existing drawings prepared by others, accuracy and physical boundaries have not been authenticated.

Local Planning Authority:
Knowsley Metropolitan Borough Council

PLANNING APPLICATION PRESCOT 2022

CLIENT

PROJECT

ADDRESS

TITLE

HB HAMLEE BUILD LTD

FORMATION OF JET WASH BAY

TESCO PRESCOT PETROL STATION
CABLES RETAIL PARK
STELEY WAY, PRESCOT
MERSEYSIDE, L34 5NQ

PROPOSED SITE LAYOUT

SCALE

DRAWN

CHECKED

DATE

JOB NO

REVISION

DATE

DATE

22931-06

FE 25/10/2022

FE 16/04/2023

PA04b

RETAIL ROADSIDE DESIGN AND PLANNING

ADCOCK ASSOCIATES

0

5

10

15

20 m