

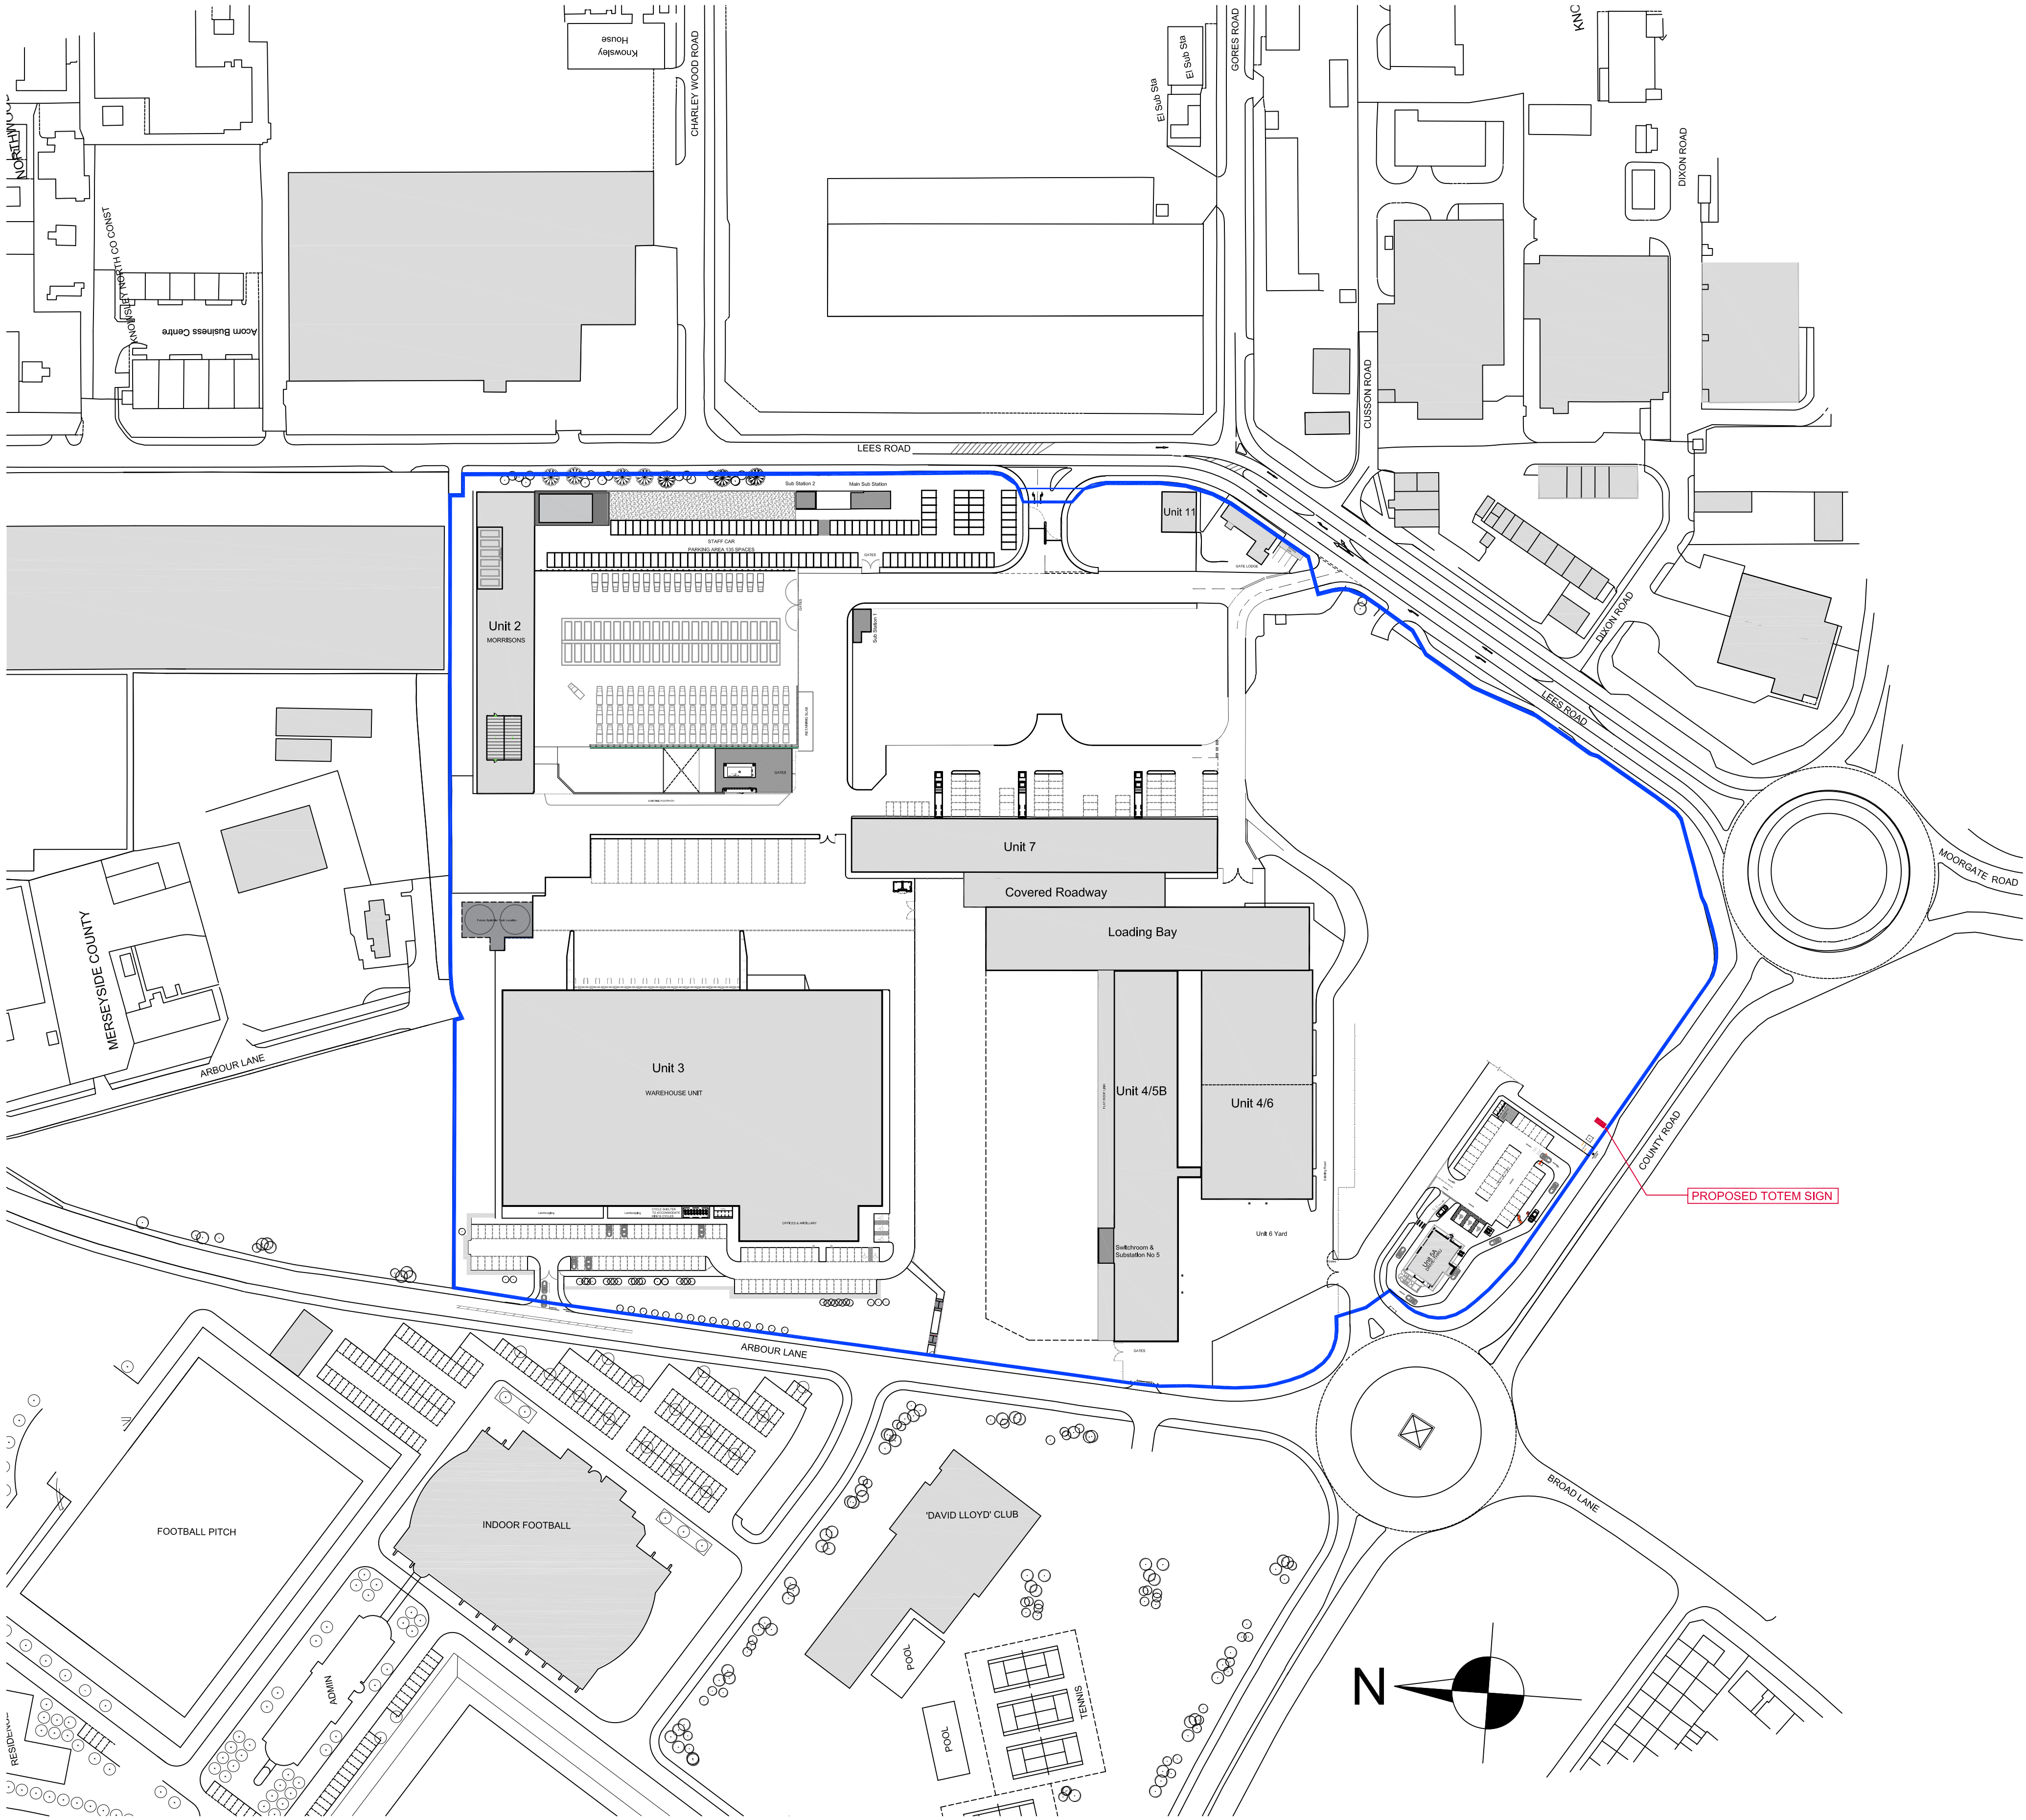


The Contractor is responsible for checking dimensions and any discrepancy to be verified with the Architects before proceeding. Figured dimensions to be worked to only. Subject to all Local Authority and Statutory approvals.
DO NOT SCALE

PLANNING

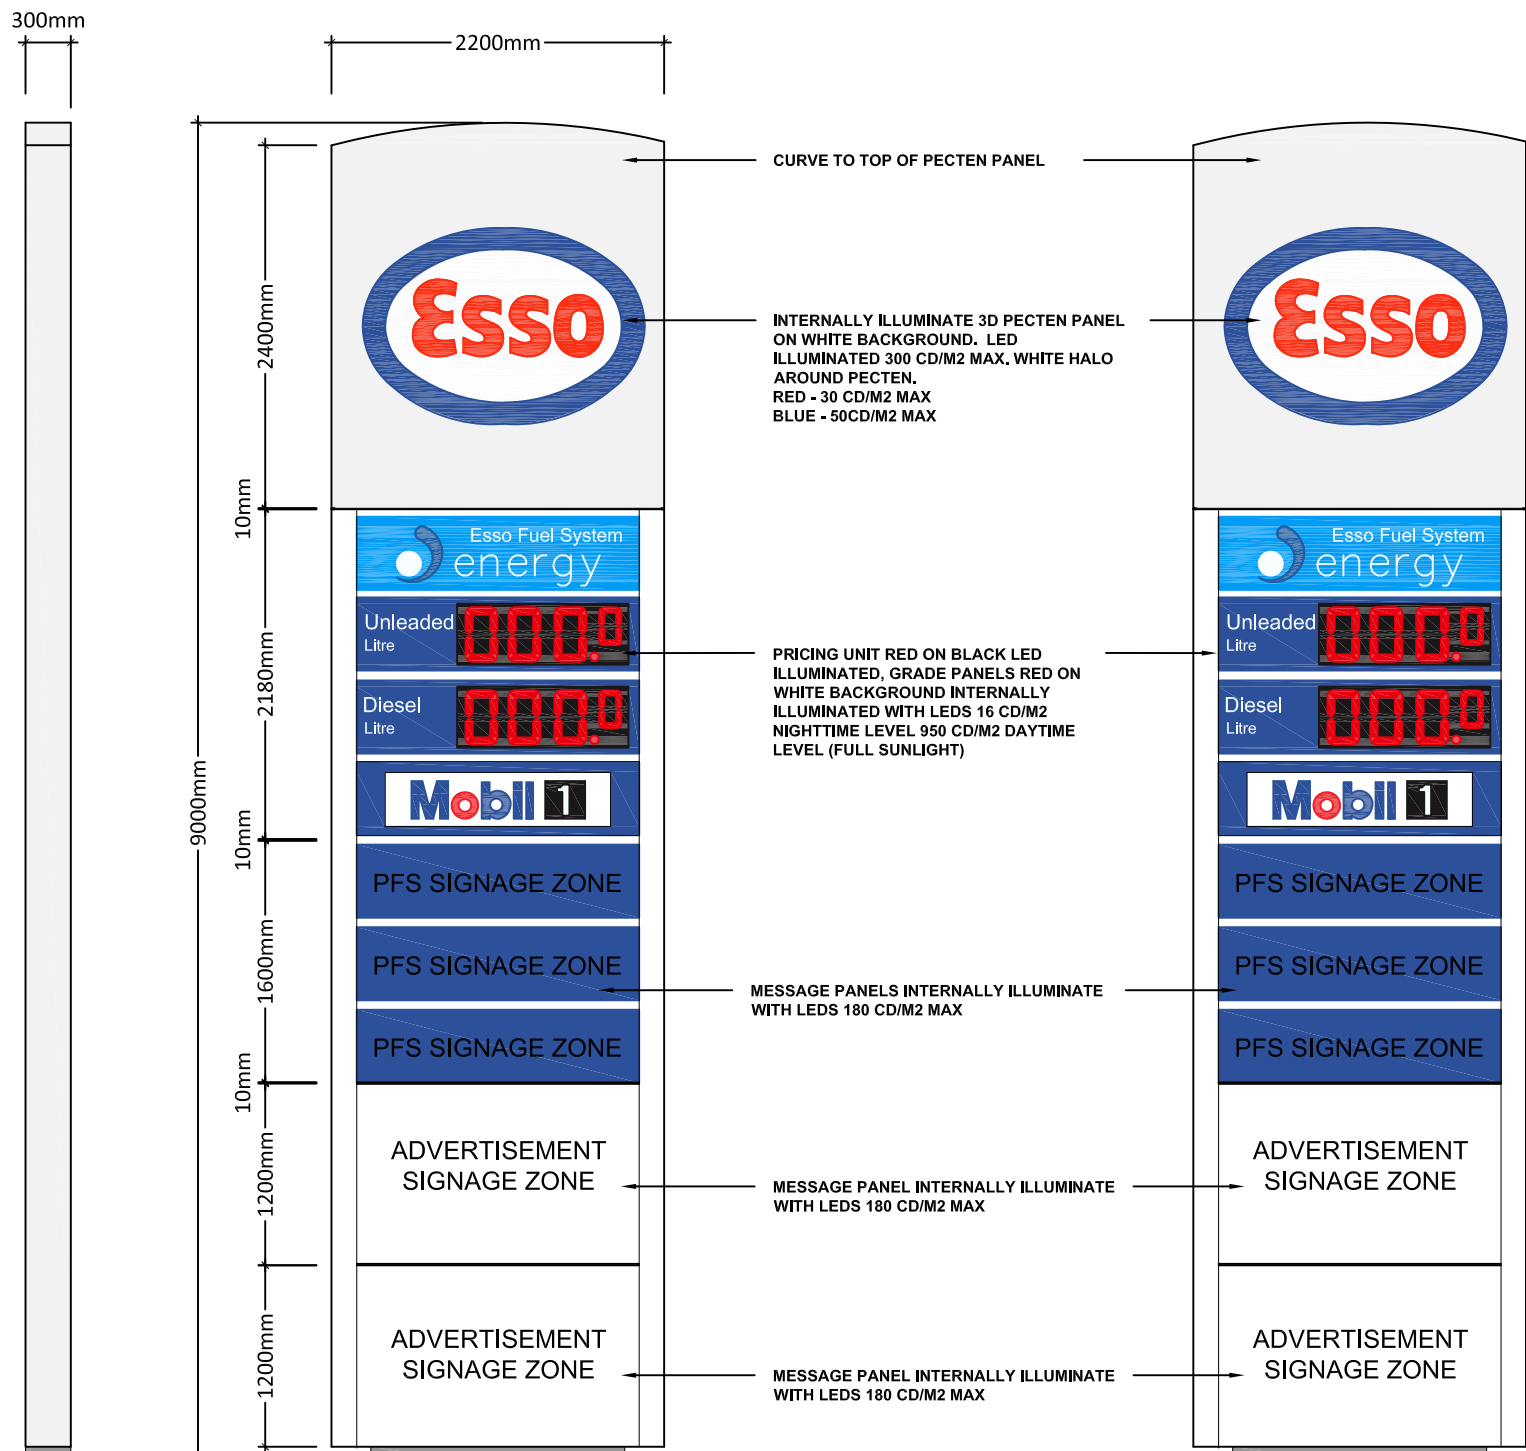

PROPOSED TOTEM ELEVATIONS (Front Rear + Side) scale 1:50 @ A1

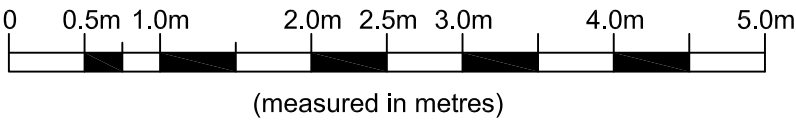

REV	DESCRIPTION	DATE
-----	-------------	------

EMERSON HOUSE, HEYES LANE,
ALDERLEY EDGE,
CHESHIRE SK9 7LF
Tel: (01625) 588400, Fax: (01625) 588276

Orbit
Developments

location
**ACADEMY BUSINESS PARK
LEES ROAD KNOWSLEY L33 7SA**

title
**SITE LOCATION + TOTEM ELEVATION
AS PROPOSED**

scale	ref	checked	date
A.S.	@ A1	t.l.h.	12.07.21

drawing no.
1371-PL-2004