


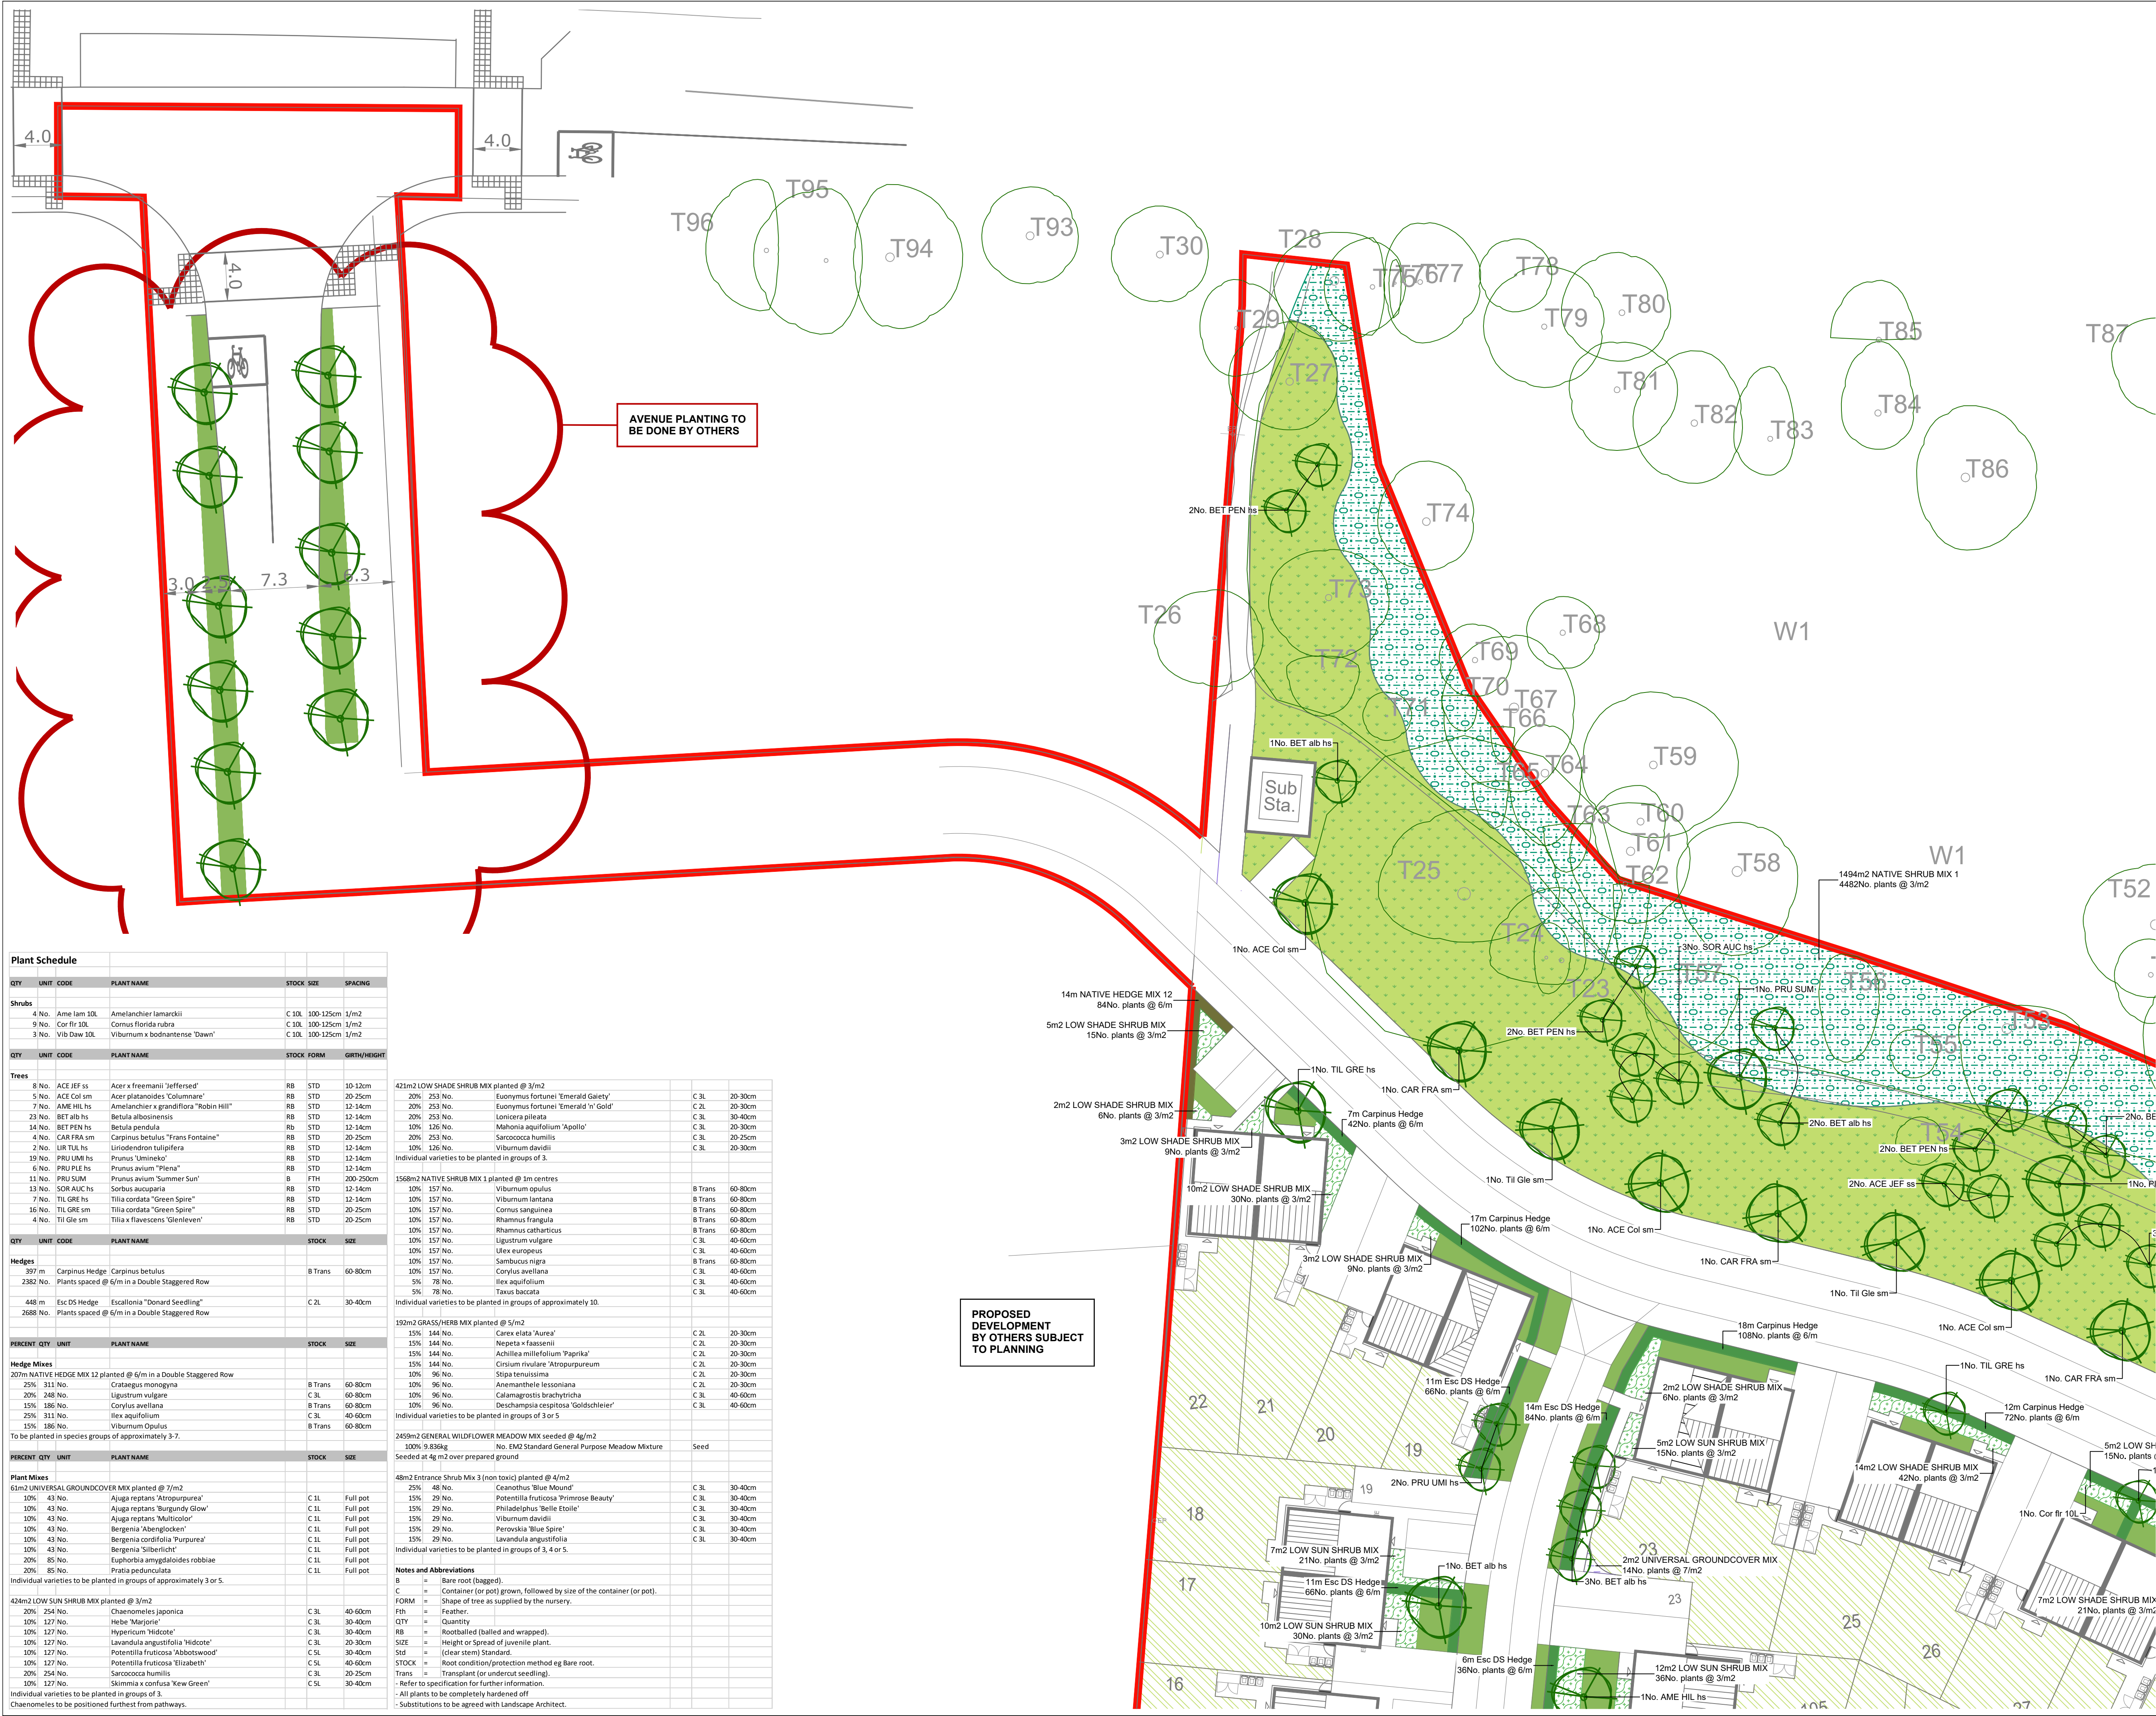

Plant Schedule											
QTY	UNIT	CODE	PLANT NAME	STOCK	SIZE	SPACING					
Shrubs											
4 No.	Amel	lam 10L	Amelanchier lamarkii	C 10L	100-125cm	1/m2					
9 No.	Cor	flr 30L	Cornus florida rubra	C 10L	100-125cm	1/m2					
3 No.	Vib	Daw 10L	Viburnum x bodnantense 'Dawn'	C 10L	100-125cm	1/m2					
QTY	UNIT	CODE	PLANT NAME	STOCK	FORM	GIRTH/HEIGHT					
Trees											
8 No.	ACE	JEF ss	Acer x freemanii 'Jeffersd'	RB	STD	10-12cm					
5 No.	ACE	Col sm	Acer platanoides 'Columnare'	RB	STD	20-25cm					
7 No.	AME	HIL hs	Amelanchier x grandiflora 'Robin Hill'	RB	STD	12-14cm					
23 No.	BET	alb hs	Betula albosinensis	RB	STD	12-14cm					
14 No.	BET	PEN hs	Betula pendula	RB	STD	12-14cm					
4 No.	CAR	FRA sm	Carpinus betulus 'Frans Fontaine'	RB	STD	20-25cm					
2 No.	LIR	TUL hs	Liriodendron tulipifera	RB	STD	12-14cm					
19 No.	PRU	UMI hs	Prunus 'Umineko'	RB	STD	12-14cm					
6 No.	PRU	PLE hs	Prunus avium 'Plena'	RB	STD	12-14cm					
11 No.	PRU	SUM	Prunus avium 'Summer Sun'	B	FTH	200-250cm					
13 No.	SOR	AUC hs	Sorbus aucuparia	RB	STD	12-14cm					
7 No.	TIL	GRE hs	Tilia cordata 'Green Spire'	RB	STD	12-14cm					
16 No.	TIL	GRE sm	Tilia cordata 'Green Spire'	RB	STD	20-25cm					
4 No.	TIL	Gle sm	Tilia x flavescens 'Glenleven'	RB	STD	20-25cm					
QTY	UNIT	CODE	PLANT NAME	STOCK	SIZE						
Hedges											
397 m	Carpinus Hedge		Carpinus betulus	B Trans	60-80cm						
2382 No.	Plants spaced @ 6/m in a Double Staggered Row										
448 m	Esc DS Hedge		Escallonia 'Donard Seedling'	C 2L	30-40cm						
2688 No.	Plants spaced @ 6/m in a Double Staggered Row										
PERCENT	QTY	UNIT	PLANT NAME	STOCK	SIZE						
Hedge Mixes											
207m NATIVE HEDGE MIX 12 planted @ 6/m in a Double Staggered Row											
25%	311 No.		Crataegus monogyna	B Trans	60-80cm						
20%	248 No.		Ligustrum vulgare	C 3L	60-80cm						
15%	186 No.		Cornus avellana	B Trans	60-80cm						
25%	311 No.		Ilex aquifolium	C 3L	40-60cm						
15%	186 No.		Viburnum Opulus	B Trans	60-80cm						
To be planted in species groups of approximately 3-7.											
PERCENT	QTY	UNIT	PLANT NAME	STOCK	SIZE						
Plant Mixes											
61m2 UNIVERSAL GROUND COVER MIX planted @ 7/m2											
10%	43 No.		Ajuga reptans 'Atropurpurea'	C 1L	Full pot						
10%	43 No.		Ajuga reptans 'Burgundy Glow'	C 1L	Full pot						
10%	43 No.		Ajuga reptans 'Multicolor'	C 1L	Full pot						
10%	43 No.		Bergenia 'Abenglocken'	C 1L	Full pot						
10%	43 No.		Bergenia cordifolia 'Purpurea'	C 1L	Full pot						
10%	43 No.		Bergenia 'Silberlicht'	C 1L	Full pot						
20%	85 No.		Euphorbia amygdaloides robbiae	C 1L	Full pot						
20%	85 No.		Pratia pedunculata	C 1L	Full pot						
Individual varieties to be planted in groups of approximately 3 or 5.											
424m2 LOW SUN SHRUB MIX planted @ 3/m2											
20%	254 No.		Chamaemelos japonica	C 3L	40-60cm						
10%	127 No.		Hebe 'Marjorie'	C 3L	30-40cm						
10%	127 No.		Hypericum 'Hidcote'	C 3L	30-40cm						
10%	127 No.		Lavandula angustifolia 'Hidcote'	C 3L	20-30cm						
10%	127 No.		Potentilla fruticosa 'Abbotwood'	C 3L	30-40cm						
10%	127 No.		Potentilla fruticosa 'Elizabeth'	C 3L	40-60cm						
20%	254 No.		Sarcococca humilis	C 3L	20-25cm						
10%	127 No.		Skimmia x confusa 'Kew Green'	C 3L	30-40cm						
Individual varieties to be planted in groups of 3.											
Chamaemelos to be positioned furthest from pathways.											
424m2 LOW SHADE SHRUB MIX planted @ 3/m2											
20%	253 No.		Euonymus fortunei 'Emerald Gaiety'	C 3L	20-30cm						
20%	253 No.		Euonymus fortunei 'Emerald 'n' Gold'	C 2L	20-30cm						
20%	253 No.		Lonicera pileata	C 3L	30-40cm						
10%	126 No.		Mahonia aquifolium 'Apollo'	C 3L	20-30cm						
20%	253 No.		Sarcococca humilis	C 3L	20-25cm						
10%	126 No.		Viburnum davidii	C 3L	20-30cm						
Individual varieties to be planted in groups of 3.											
1568m2 NATIVE SHRUB MIX 1 planted @ 3m centres											
10%	157 No.		Viburnum opulus	B Trans	60-80cm						
10%	157 No.		Viburnum lentana	B Trans	60-80cm						
10%	157 No.		Cornus sanguinea	B Trans	60-80cm						
10%	157 No.		Rhamnus frangula	B Trans	60-80cm						
10%	157 No.		Rhamnus catharticus	B Trans	60-80cm						
10%	157 No.		Ligustrum vulgare	C 3L	40-60cm						
10%	157 No.		Ulex europaeus	C 3L	40-60cm						
10%	157 No.		Sambucus nigra	B Trans	60-80cm						
10%	157 No.		Corylus avellana	C 3L	40-60cm						
5%	78 No.		Taxus baccata	C 3L	40-60cm						
Individual varieties to be planted in groups of approximately 10.											
2459m2 GENERAL WILDFLOWER MEADOW MIX seeded @ 4g/m2											
100%	9.838kg		No. EM2 Standard General Purpose Meadow Mixture		Seed						
Seeded at 4g/m2 over prepared ground.											
48m2 Entrance Shrub Mix 3 (non toxic) planted @ 4/m2											
25%	48 No.		Ceanothus 'Blue Mound'	C 3L	30-40cm						
15%	29 No.		Potentilla fruticosa 'Primrose Beauty'	C 3L	30-40cm						
15%	29 No.		Philadelphus 'Belle Etoile'	C 3L	30-40cm						
15%	29 No.		Viburnum davidii	C 3L	30-40cm						
15%	29 No.		Perovskia 'Blue Spire'	C 3L	30-40cm						
15%	29 No.		Lavandula angustifolia	C 3L	30-40cm						
Individual varieties to be planted in groups of 3, 4 or 5.											
Notes and Abbreviations											
B	= Bare root (bagged).										
C	= Container (or pot) grown, followed by size of the container (or pot).										
FORM	= Shape of tree as supplied by the nursery.										
Fth	= Feather.										
QTY	= Quantity.										
RB	= Rootballed (balled and wrapped).										
SIZE	= Height or Spread of juvenile plant.										
std	= (clear stem) Standard.										
STOCK	= Root condition/protection method eg Bare root.										
Trans	= Transplant (or undercut seedling).										
- Refer to specification for further information.											
- All plants to be completely hardened off.											
- Substitutions to be agreed with Landscape Architect.											

Do not scale this drawing (printed or electronic version).

Contractors must check all dimensions from site.

This drawing is copyright and is for use on this site only. This drawing should be read in conjunction with all relevant consultants drawings and specialist subcontractors / supply chain drawings and specifications.

All works to be carried out in accordance with the latest British Standards / Codes of Practice unless specifically directed otherwise in the specification.

Responsibility for the reproduction of this drawing in paper form, or issued in electronic format, lies with the recipient to check that all information has been replicated in full and is correct when compared to the original paper or electronic image.

Graphical representations of equipment on this drawing have been co-ordinated, but are approximations only. Please refer to the specifications and / or details for actual sizes and / or specific contractor construction information.

Notes:-

KEY

Soft Works

Existing Tree

Proposed Trees
No.139

Proposed Specimen shrub
No.17

Proposed Ornamental Hedge Planting
Approx. 899m²

Proposed Native Hedge Planting
Approx. 99m²

Proposed Shrub Planting
Approx. 893m²

Proposed Planting to Pocket Park
Approx. 147m²

Proposed Native Shrub Planting
Approx. 1568m²

Proposed Seeded Grass

Proposed Wildflower Meadow
Approx. 2459m²

Proposed Turf Grass

Proposed Groundcover Planting
Approx. 61m²

P13	03/07/23	UPDATED	SH	SA
P12	30/06/23	UPDATED	SH	SA
P11	29/06/23	UPDATED	SH	SA
P10	22/06/23	UPDATED	RS	SA
P09	15/06/23	UPDATED	RS	SA
P08	14/06/23	UPDATED	TH	SA
P07	13/06/23	UPDATED	RS	SA
P06	08/06/23	UPDATED	TH	SA
P05	08/09/22	Information updated	KT	SA
P04	08/09/22	Information updated	KT	SA
P03	07/09/22	UPDATED	KT	SA
P02	18/07/22	UPDATED	TH	SA
REV.	DATE	DESCRIPTION	DRAWN	CHK'D

URBAN GREEN

A: Ground Floor, The Tower,
Deva City Office Park, Trinity Way,
Manchester M3 7BF

T: +44 (0) 161 312 3131

weareurbangreen.co.uk

Client: Vistry Partnerships

Project: LICKERS LANE, KNOWSLEY

Title: SOFT LANDSCAPE PLAN 1/3

Issue: PLANNING

Drawn: TH	Checked: SA	Approved: MT
Project: UG1599	Scale @ A1: 1:250	Date: 15/07/22
Dwg No: UG_1599_LAN_SL_DRW_02	Revision: P13	