


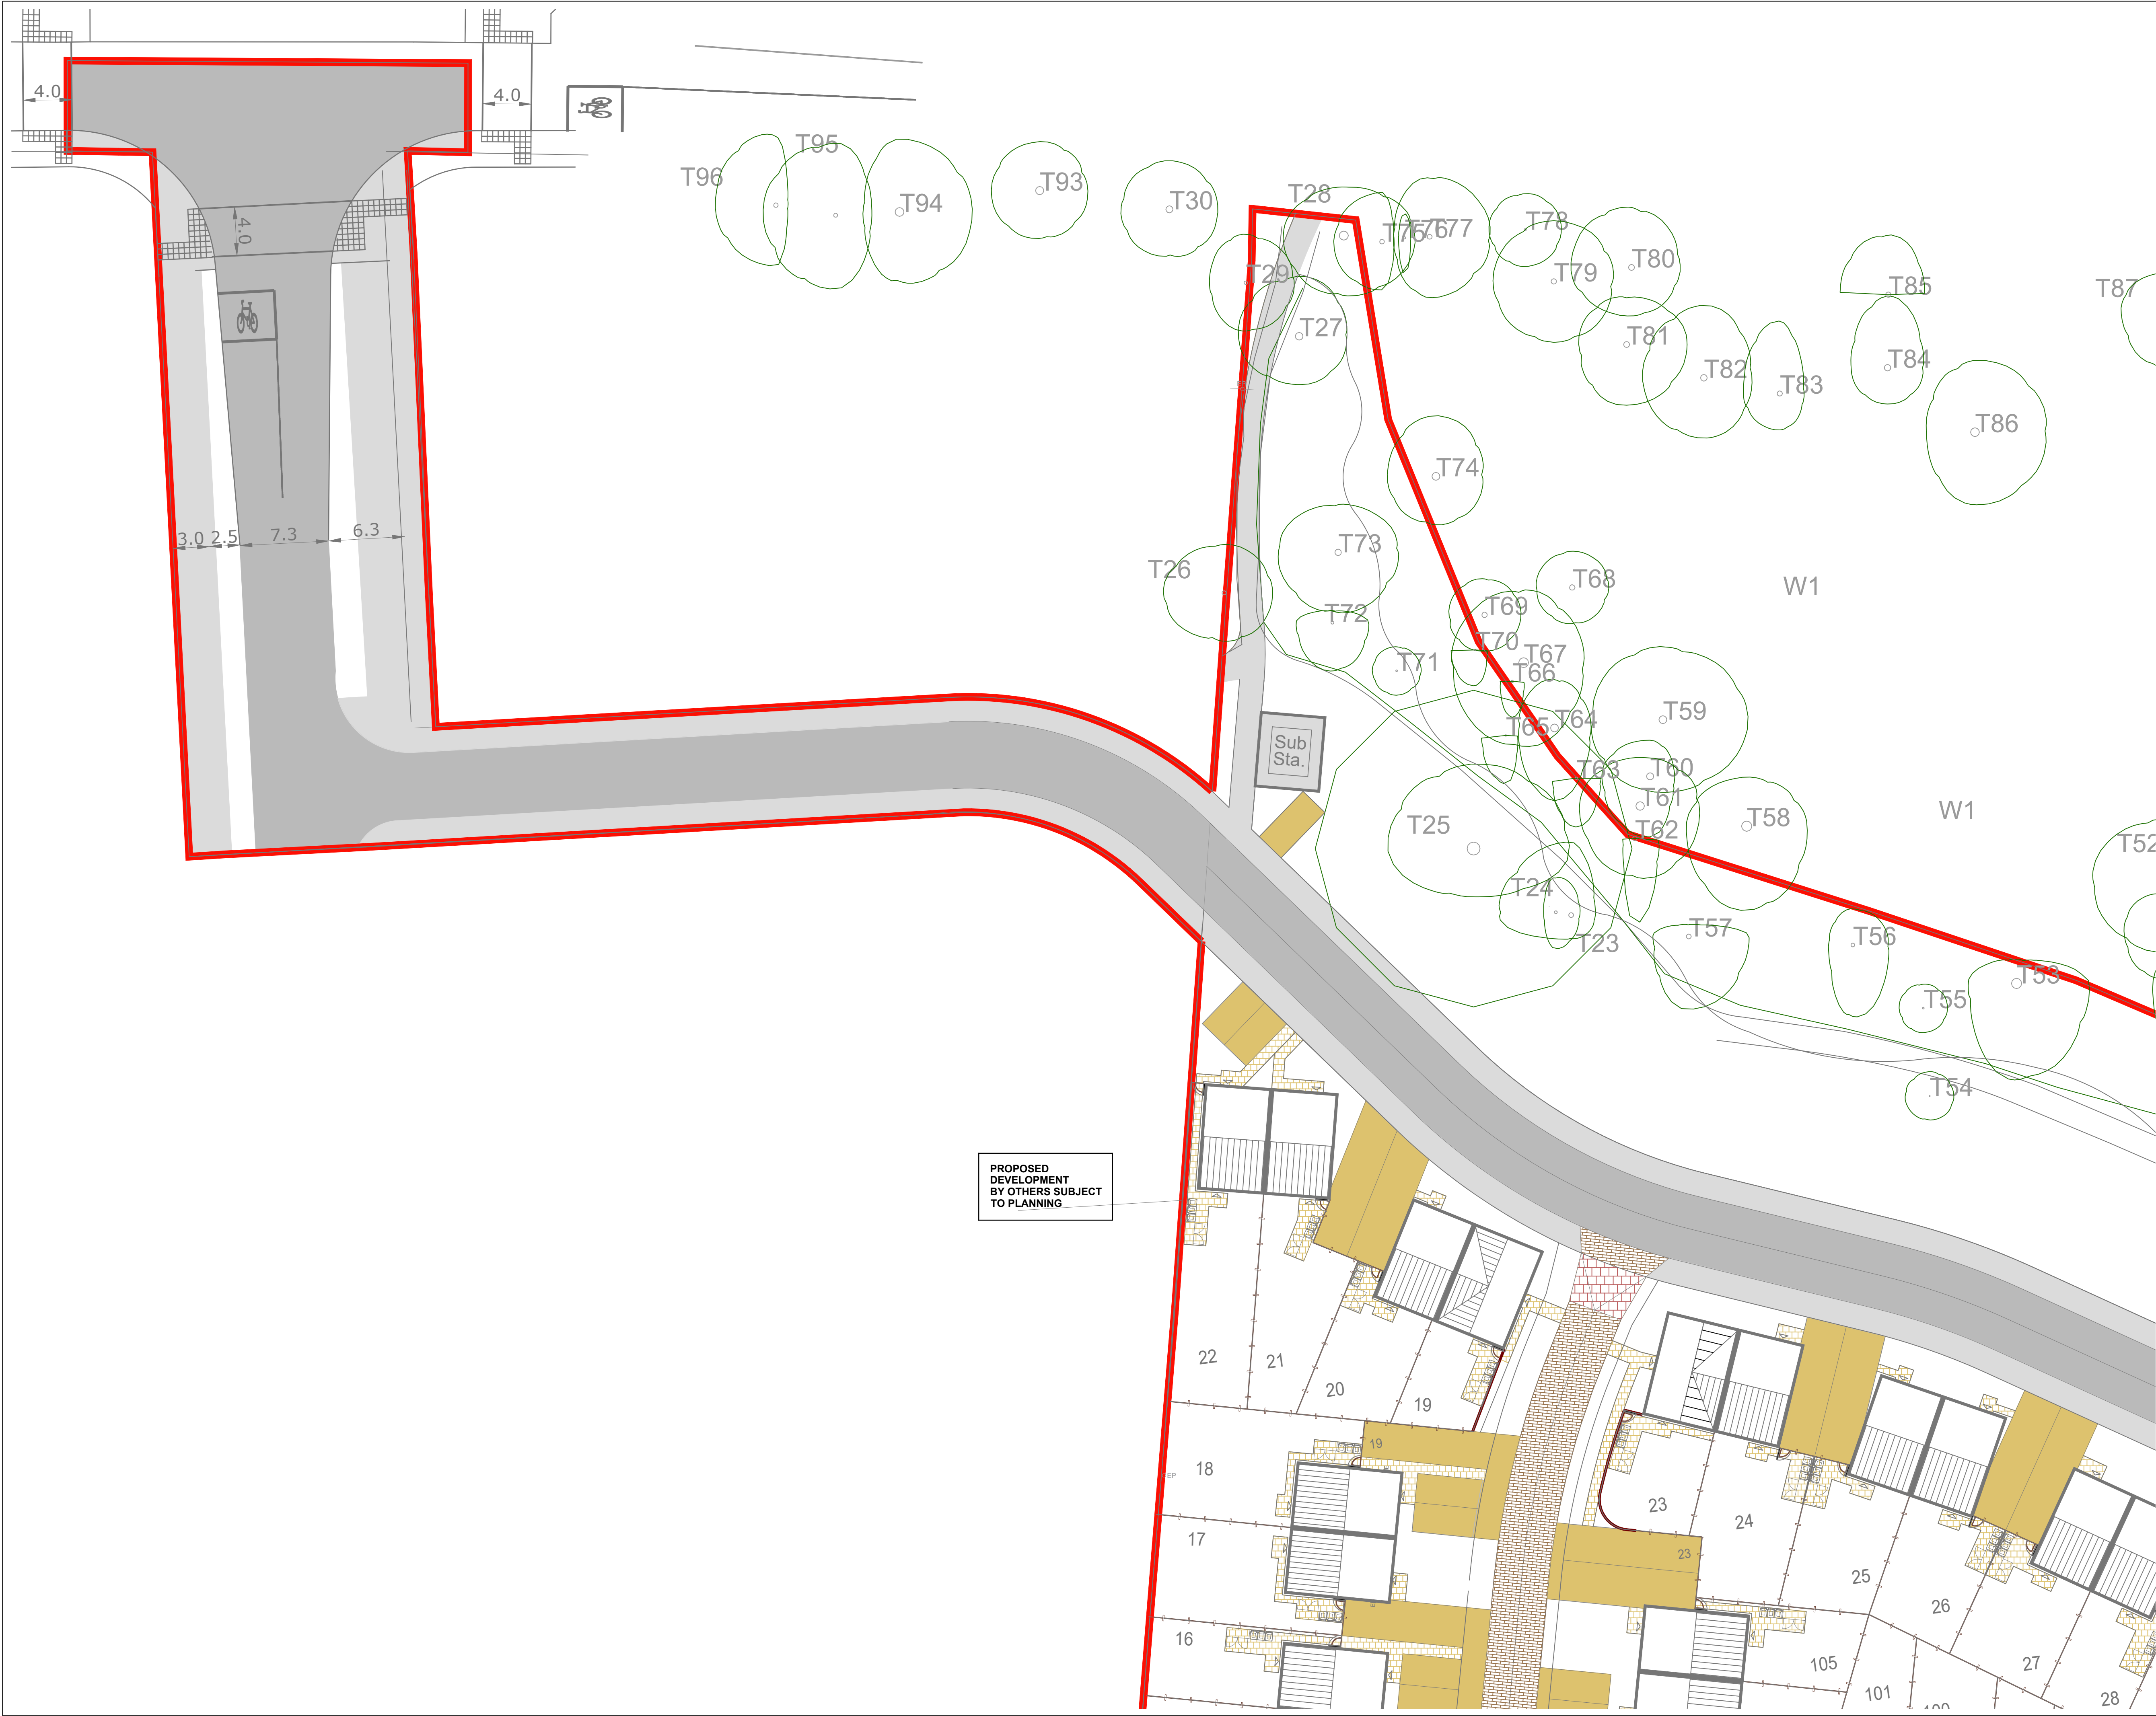

Do not scale this drawing (printed or electronic version).

Contractors must check all dimensions from site.

This drawing is copyright and is for use on this site only. This drawing should be read in conjunction with all relevant consultants drawings and specialist subcontractors / supply chain drawings and specifications.

All works to be carried out in accordance with the latest British Standards / Codes of Practice unless specifically directed otherwise in the specification.

Responsibility for the reproduction of this drawing in paper form, or issued in electronic format, lies with the recipient to check that all information has been replicated in full and is correct when compared to the original paper or electronic image.

Graphical representations of equipment on this drawing have been co-ordinated, but are approximations only. Please refer to the specifications and / or details for actual sizes and / or specific contractor construction information.

Notes:-

KEY

Hard Works

Pedestrian Asphalt Surface
Black colour.

Vehicular Asphalt Surface
Black colour.

Vehicular Asphalt Surface for Driveways
Ultacolour Natural colour.

Vehicular Tegula Block Paving
"Traditional" colour.

Precast Concrete Flag Paving
to private paths and patios
Buff colour.

Precast Concrete Sett Paving
to raised table
Bracken colour.

Self binding gravel
Natural buff colour.

Natural Play Equipment / Outdoor Gym Equipment
TBC

Play element
Safety surfacing specification TBC
To be installed as per BS EN 1176

Timber Closeboard Fence
With matching gates.

Brick Wall
1800mm high, Brick to match architecture.

Metal Railing
1.1m high.

Timber Bench
Timber bench, 500 x 2000 x 500mm

Timber Cube Seating
Timber cube seating , 600 x 600 x 500mm

Stepping logs
Stepping timber logs, 300mm diameter

Bird boxes
No.10, locations TBC

Bat boxes
No.10, locations TBC

P09	03/07/23	UPDATED	SH	SA
P08	29/06/23	UPDATED	SH	SA
P07	08/06/23	UPDATED	TH	SA
P06	25/10/22	Information updated	KT	SA
P05	08/09/22	Information updated	KT	SA
P04	08/09/22	Information updated	KT	SA
P03	07/09/22	UPDATED	KT	SA
P02	18/07/22	UPDATED	TH	SA
P01	15/07/22	FIRST ISSUE	TH	SA
REV.	DATE	DESCRIPTION	DRAWN	CHK'D

URBAN
GREEN

A: Ground Floor, The Tower,
Deva City Office Park, Trinity Way,
Manchester M3 7BF

T: +44 (0) 161 312 3131

weareurbangreen.co.uk

Client:

Vistry Partnerships

Project:

**LICKERS LANE,
KNOWSLEY**

Title:

**HARD LANDSCAPE
PLAN 1/3**

Issue:

PLANNING

Drawn:	TH	Checked:	SA	Approved:	MT
Project:	UG1599	Scale @ A1:	1:250	Date:	15/07/22
Dwg No:	UG_1599_LAN_HL_DRW_05	Revision:	P09		