


Revision	Description	Date
1	First Issue	Feb 25
2	Amended Layout	Jun 25

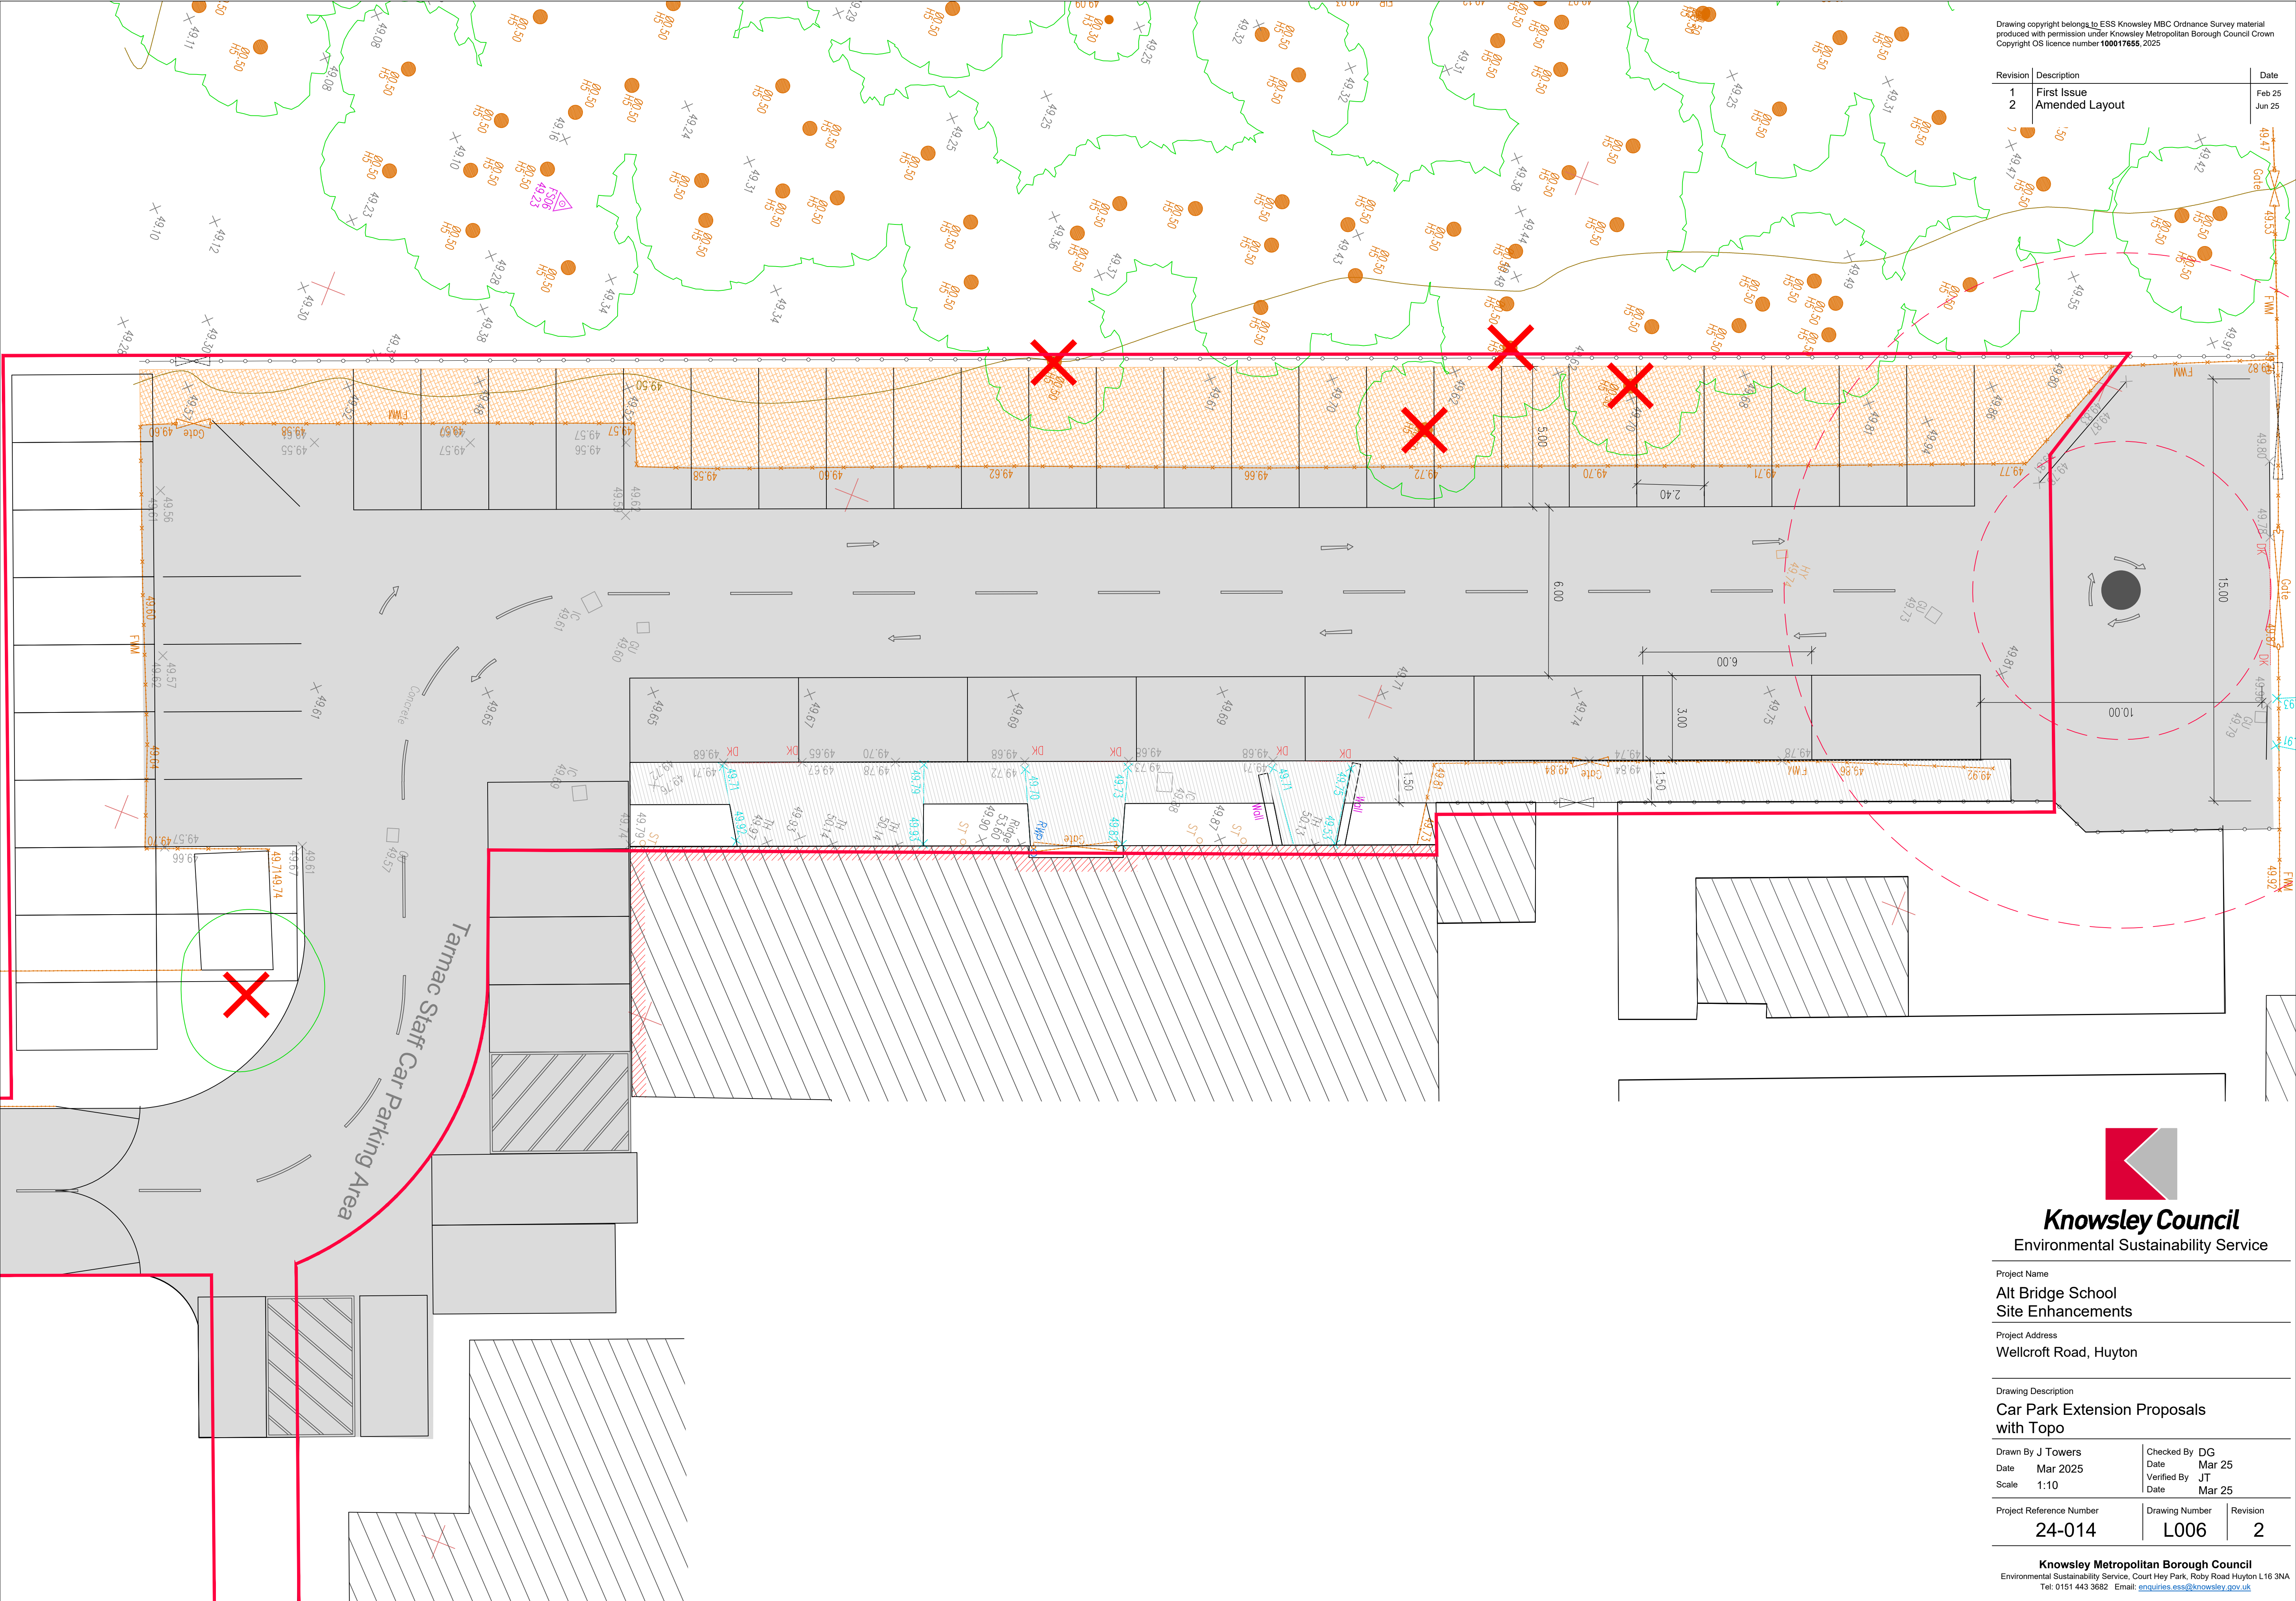

Knowsley Council
Environmental Sustainability Service

Project Name Alt Bridge School Site Enhancements		
Project Address Wellcroft Road, Huyton		
Drawing Description Car Park Extension Proposals with Topo		
Drawn By J Towers	Checked By DG	
Date Mar 2025	Date Mar 25	
Scale 1:10	Verified By JT	
	Date Mar 25	
Project Reference Number 24-014	Drawing Number L006	Revision 2