



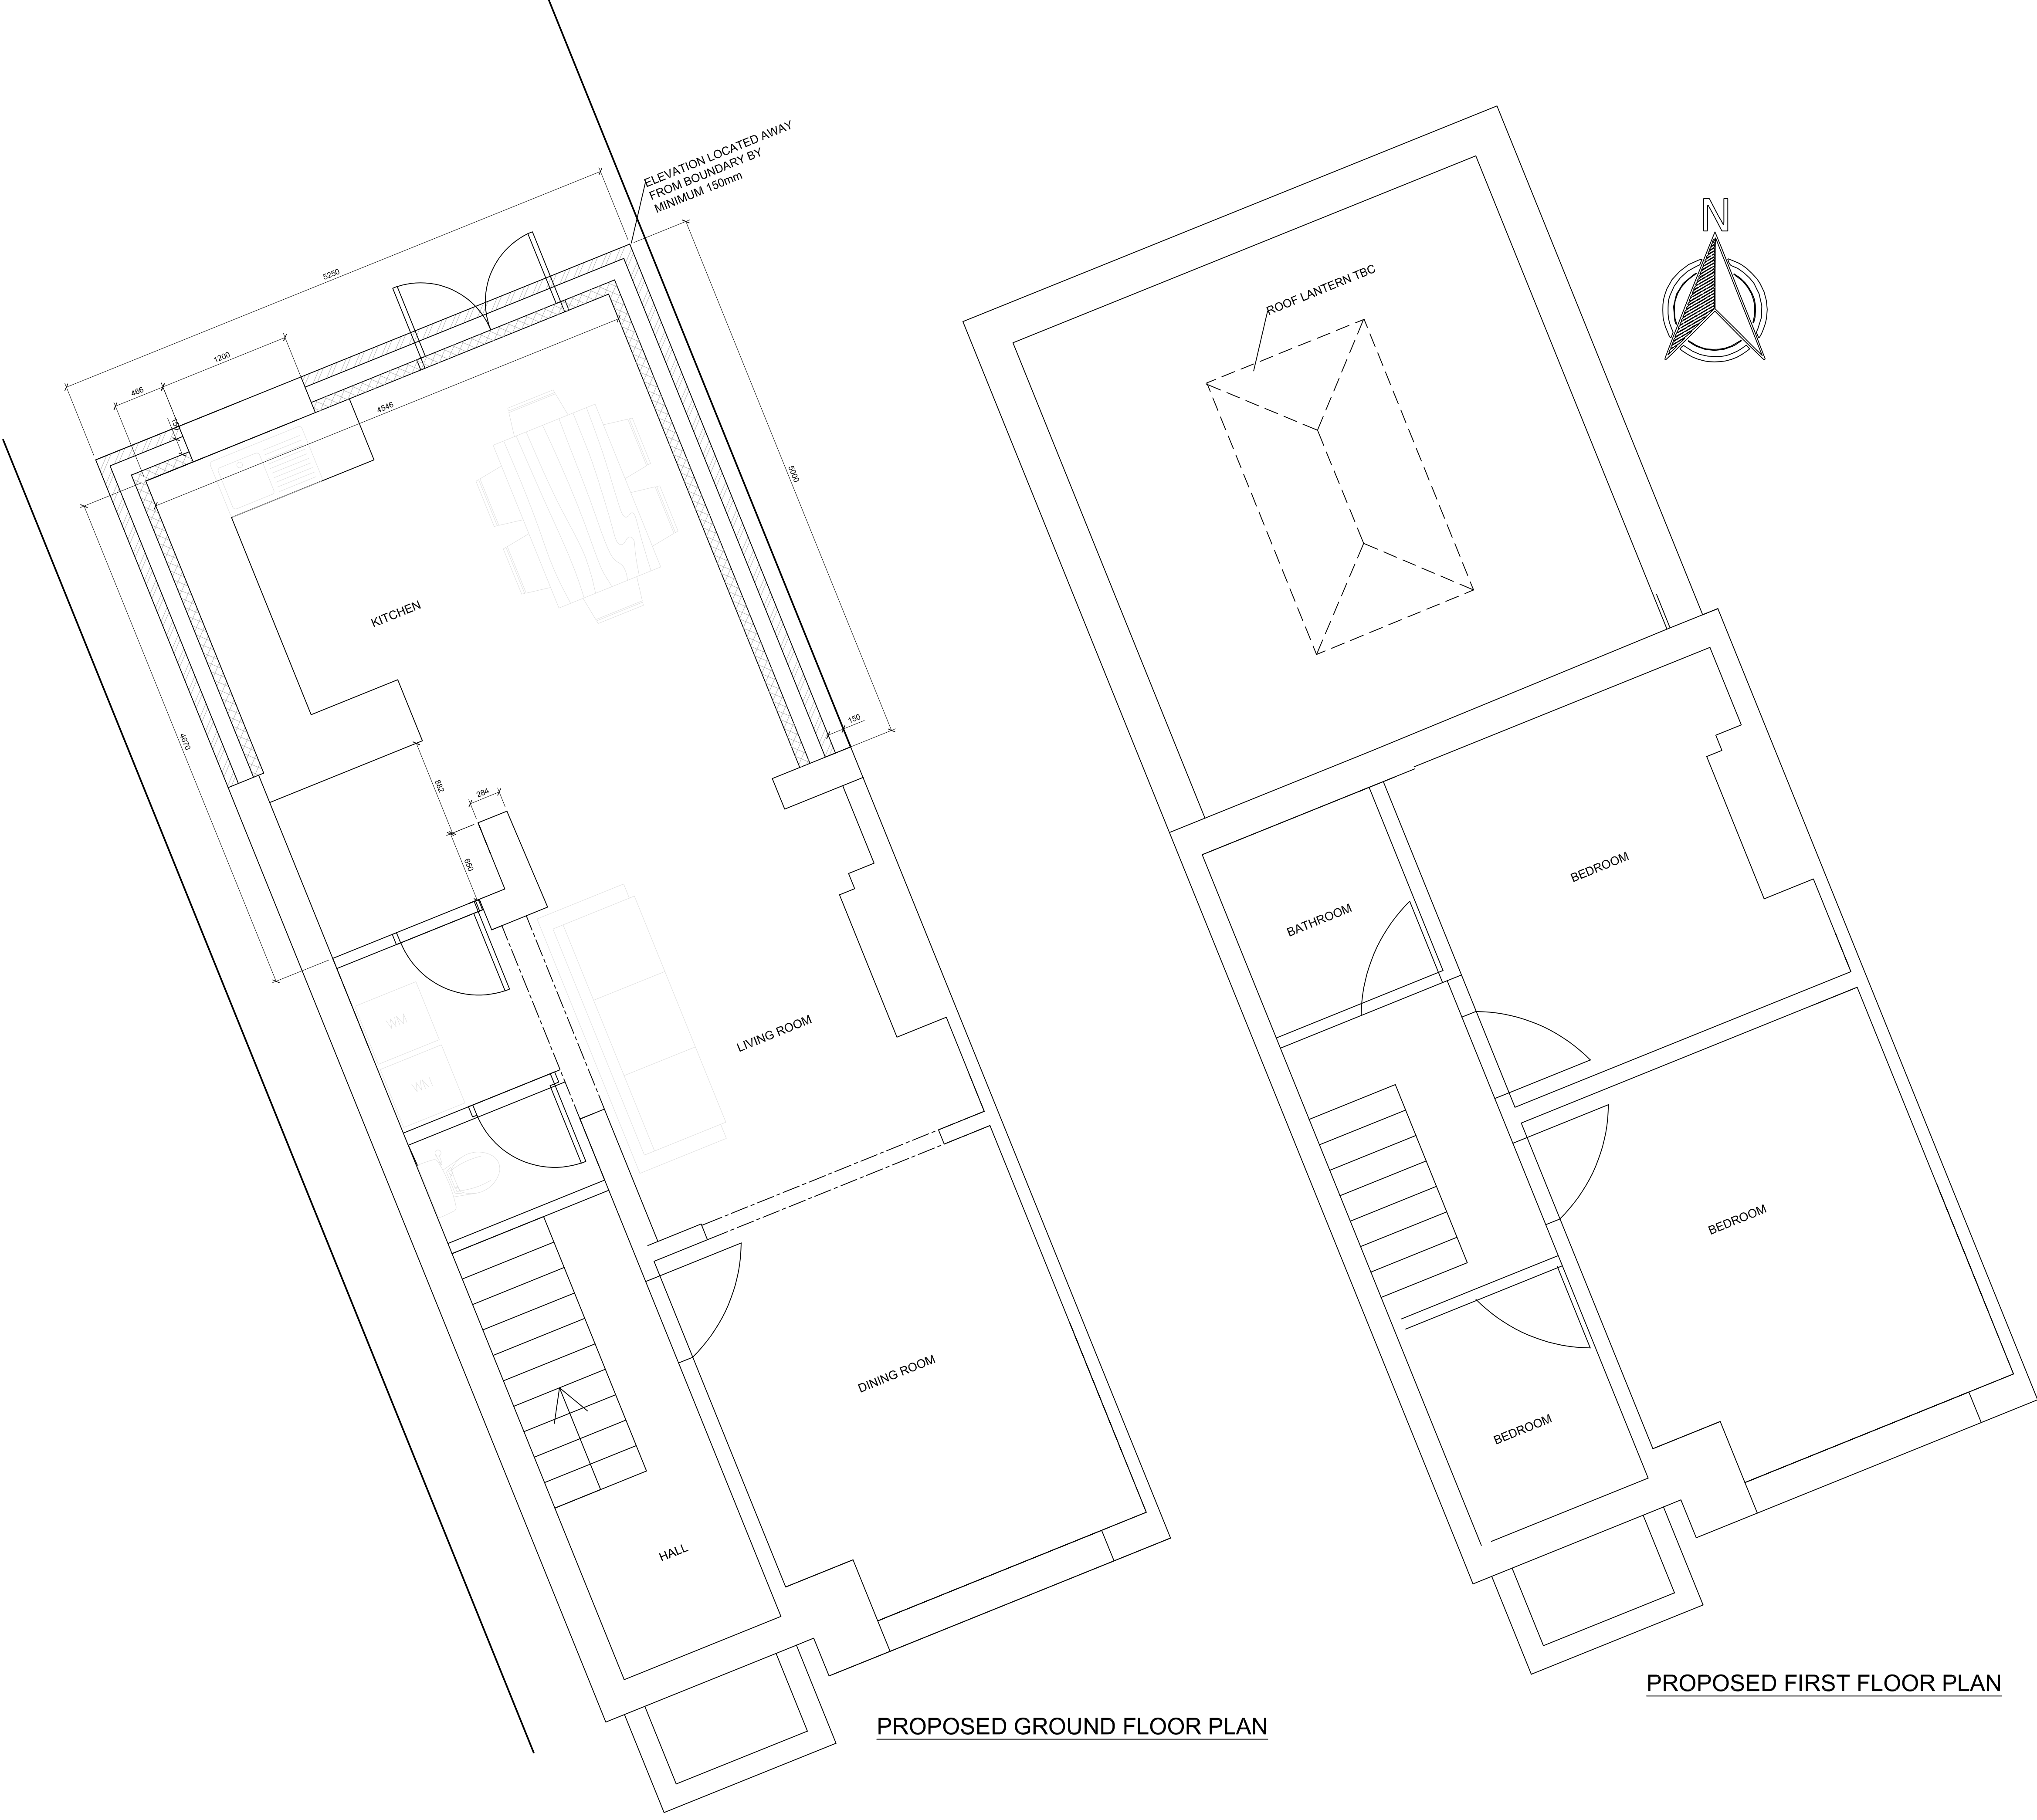

REFERENCE MUST BE MADE TO CALCULATION PACKAGE FOR ALL DESIGN ASSUMPTIONS

ALL TEMPORARY WORKS IS THE RESPONSIBILITY OF THE CONTRACTOR

THE CONTRACTOR SHOULD CHECK ALL STRUCTURAL OPENINGS DIMENSIONS PRIOR TO ORDERING STEELWORK

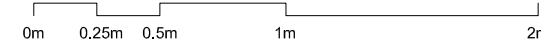

PROPOSED GROUND FLOOR PLAN

PROPOSED FIRST FLOOR PLAN

01	07/03/23	FOR INFORMATION	CS
Rev	Date	Description	By
Client			
DENISE SALE			
Project			
67 JEFFREYS CRESCENT			
Title			
PROPOSED PLANS No. 003			
Scale @ A1			
1-30			