

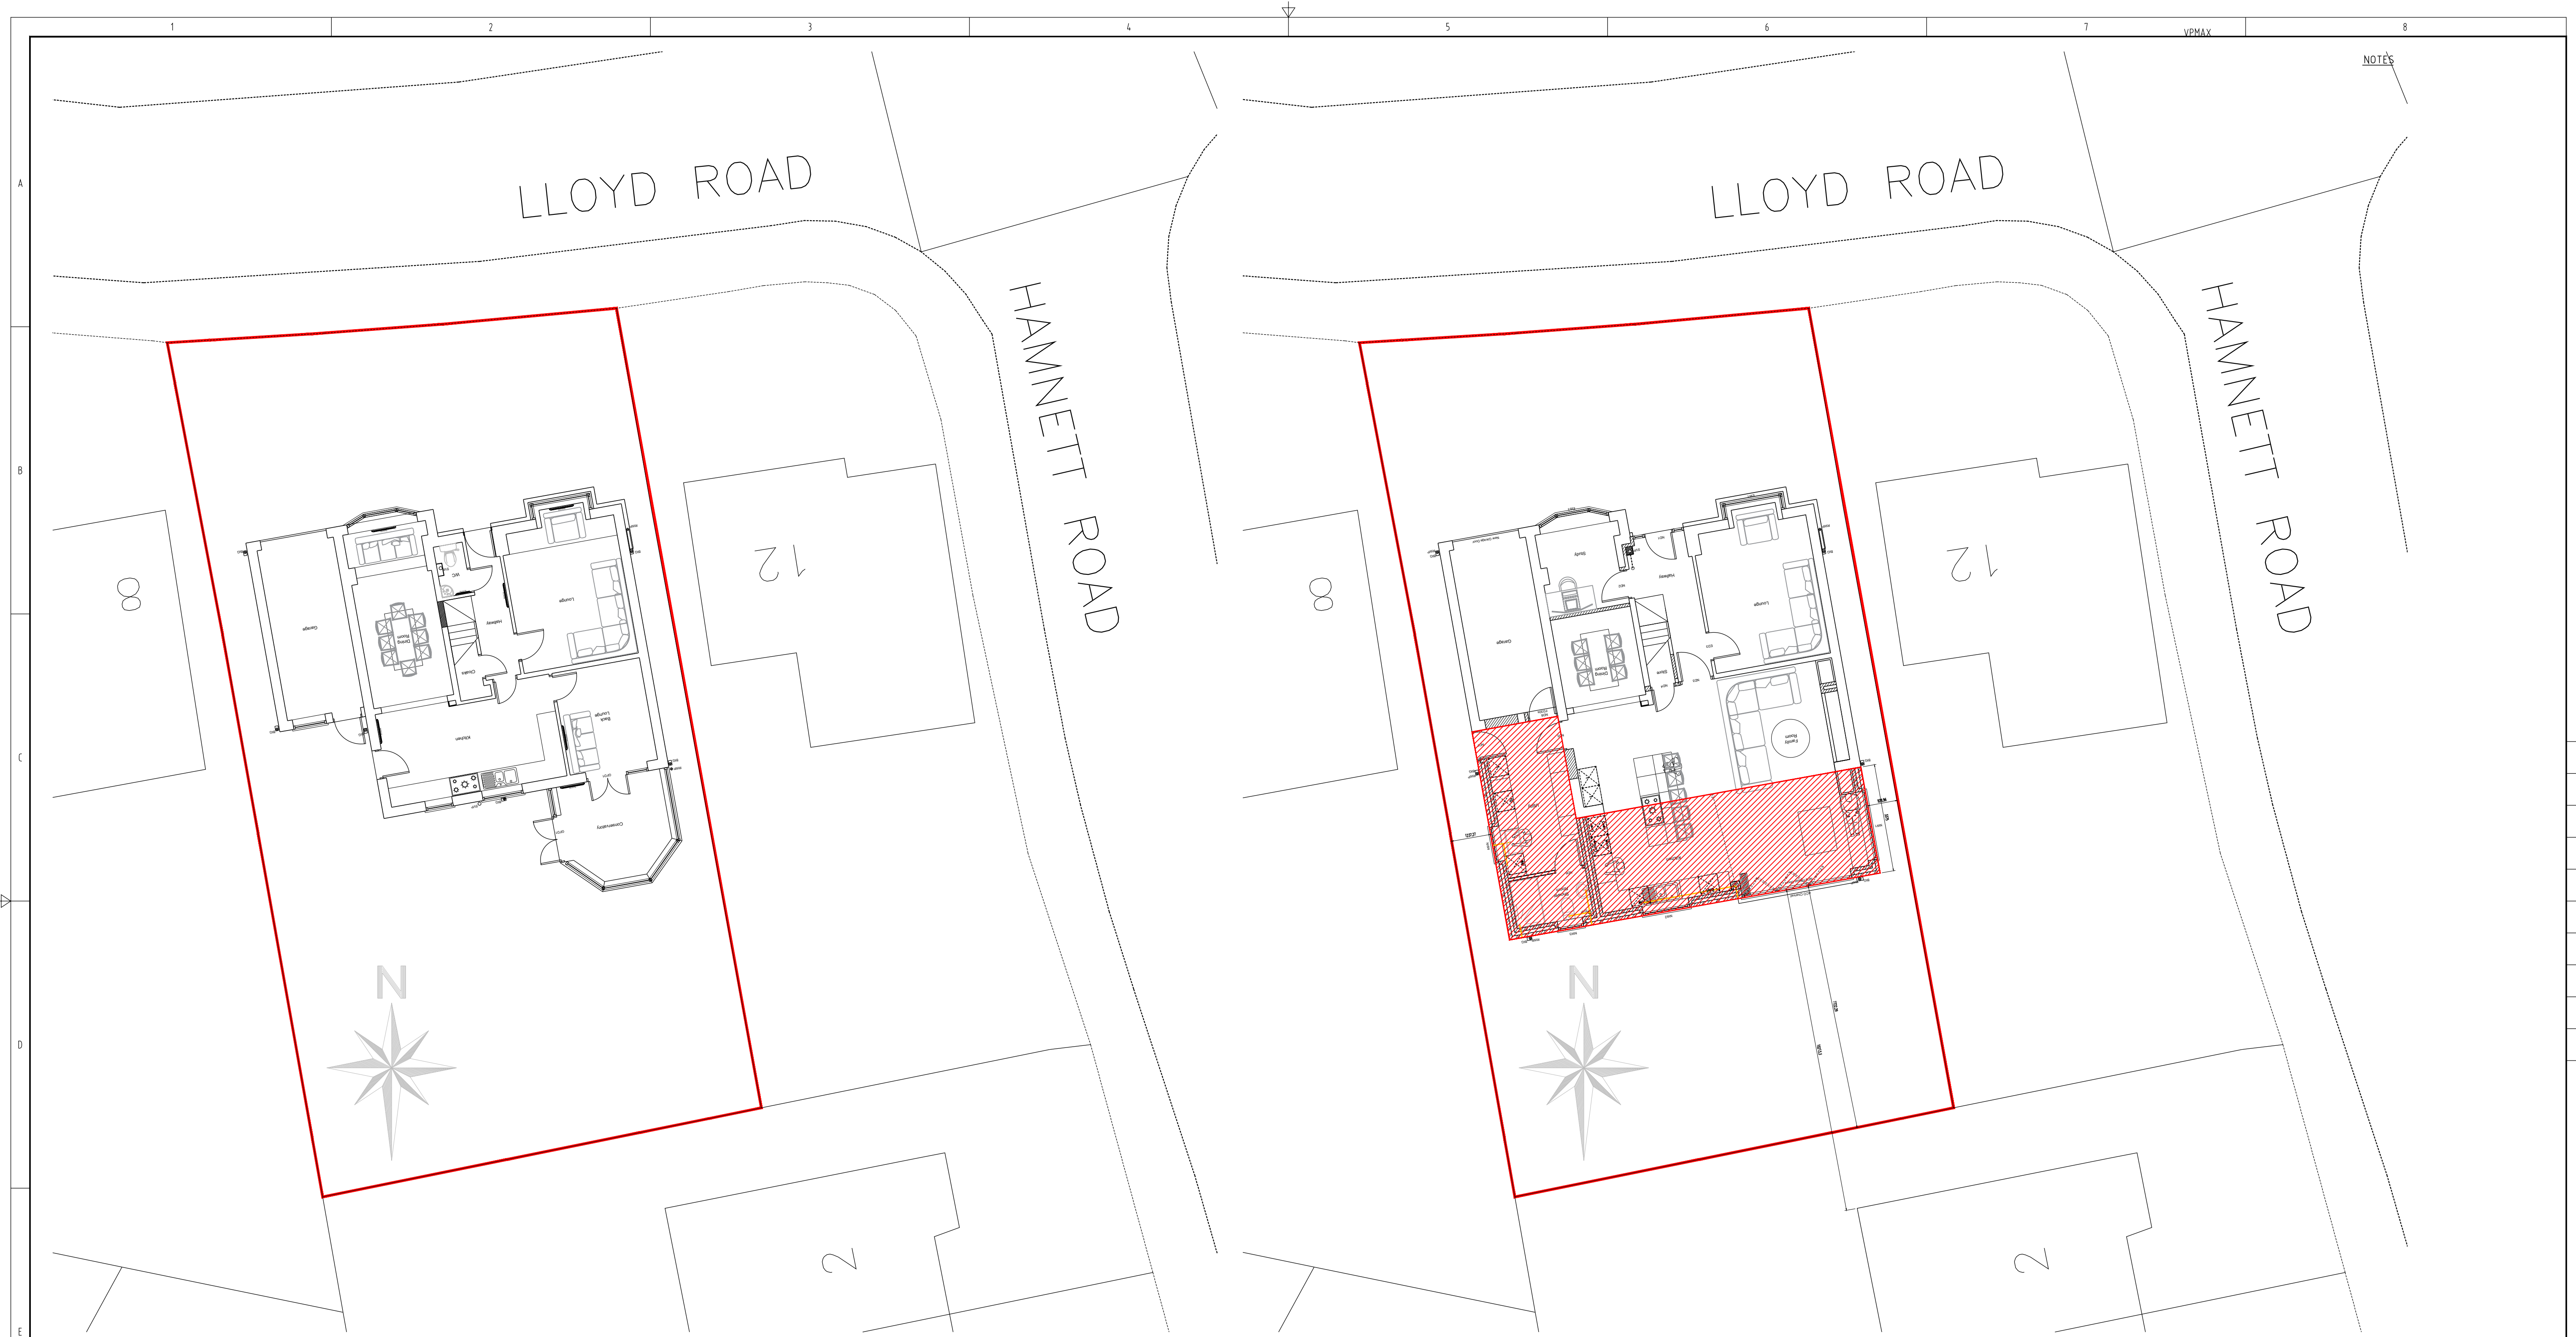
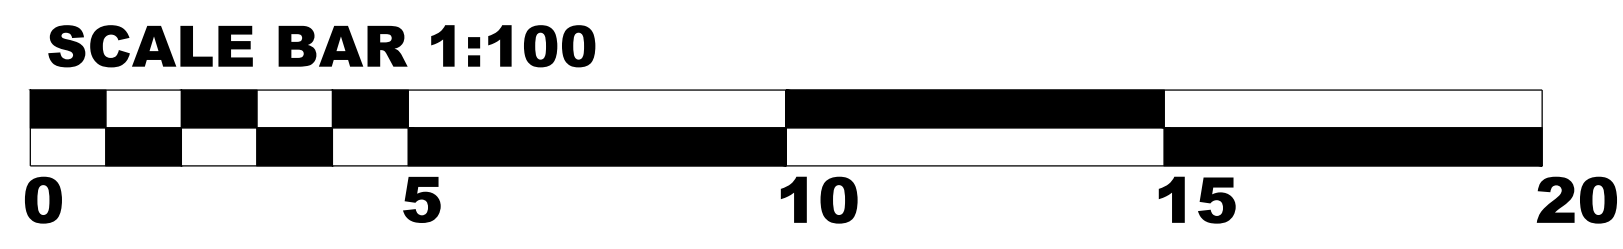


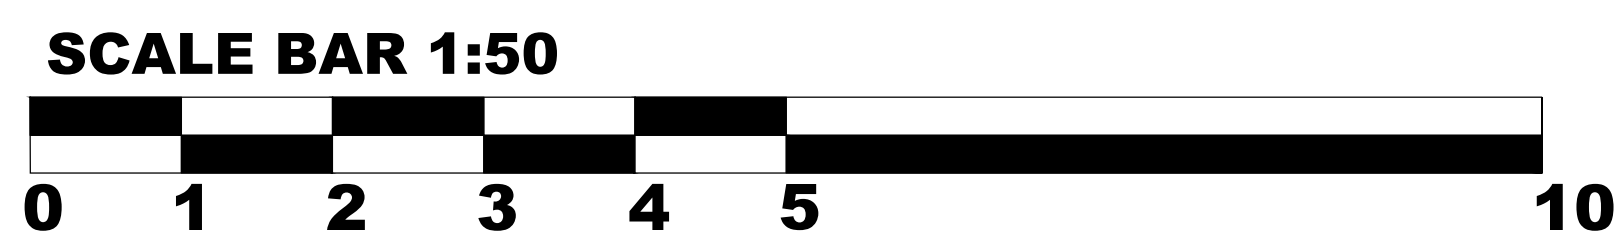



NOTES

EXISTING BLOCK PLAN @ 1:100


PROPOSED BLOCK PLAN @ 1:100

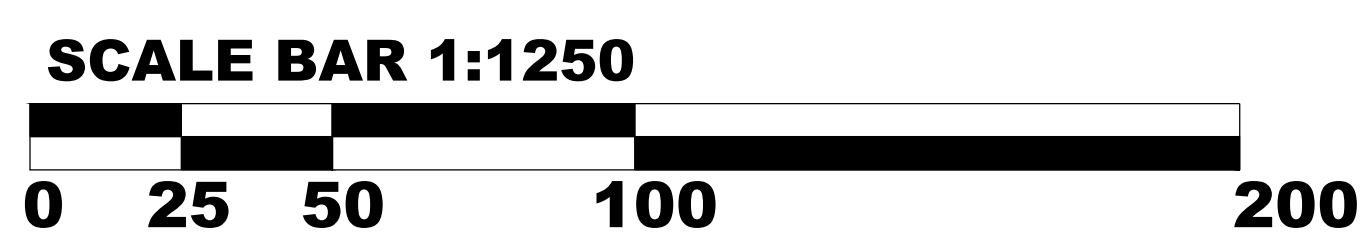

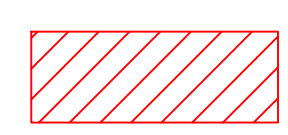 Extension Area

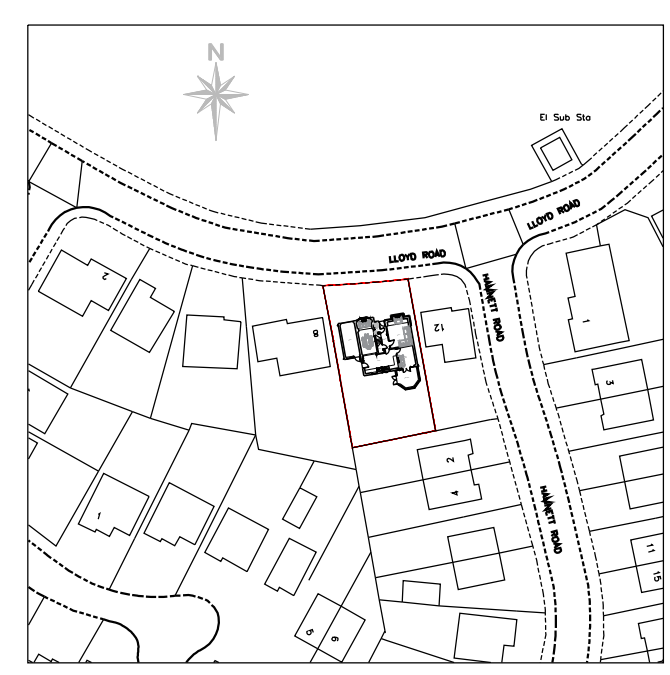

EXISTING LOCATION
PLAN @ 1:1250

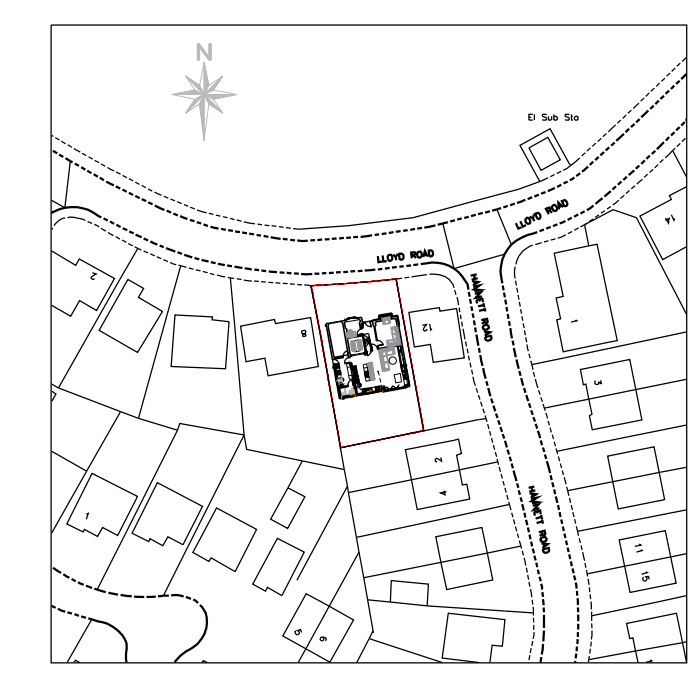

PROPOSED LOCATION
PLAN @ 1:1250

ISSUED FOR PLANNING

01	--	--	JS	JS
REV	DATE	DESCRIPTION	DRAWN	CHECKED
ORIGINAL SIZE		SCALE	DATE	
A1		1:100	Sept 2024	
CLIENT		Jay & Laura Siadankay 10 Lloyd Road, Prescott, L34 6LG --		
LOCATION		10 Lloyd Road Prescot, Knowsley, L34 6LG		
DRAWING TITLE		EXISTING AND PROPOSED BLOCK PLANS		
DRAWING NUMBER		REVISION		
LloydRd/Extension/T/05			##	
Jay Siadankay 10 Lloyd Road, Prescott, Knowsley, L34 6LG MOB: 07843164132 - E-Mail: j.siadankay@btinternet.com				